
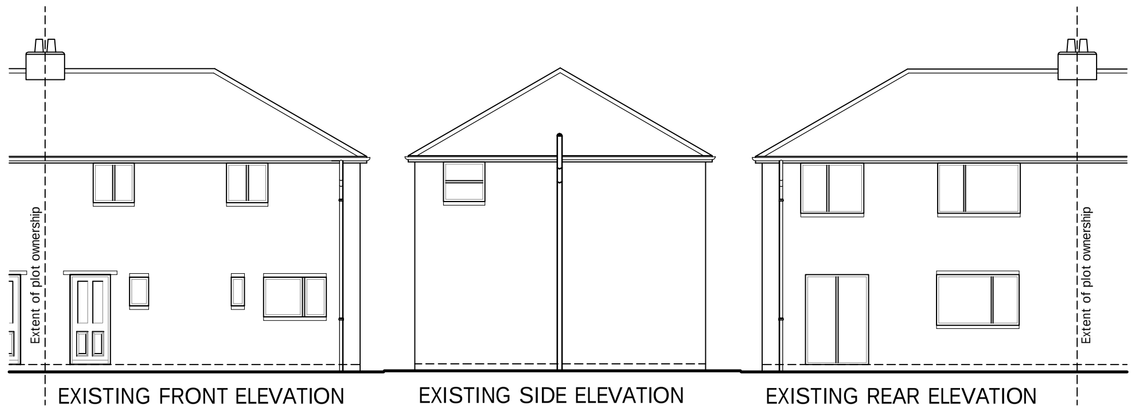



EXISTING FRONT ELEVATION

EXISTING SIDE ELEVATION


EXISTING REAR ELEVATION

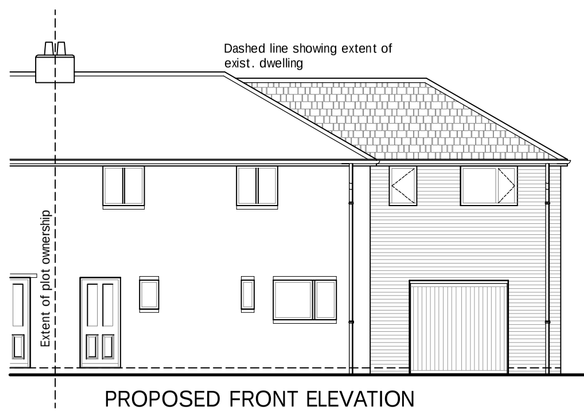


PROPOSED FRONT ELEVATION

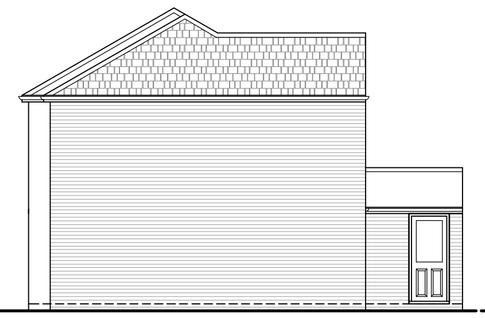


PROPOSED SIDE ELEVATION

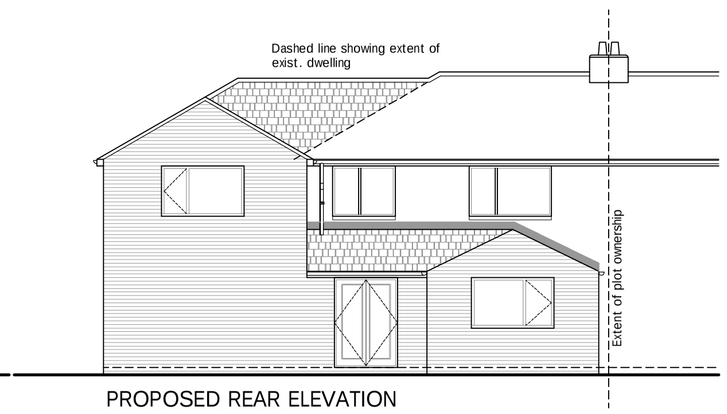


PROPOSED REAR ELEVATION

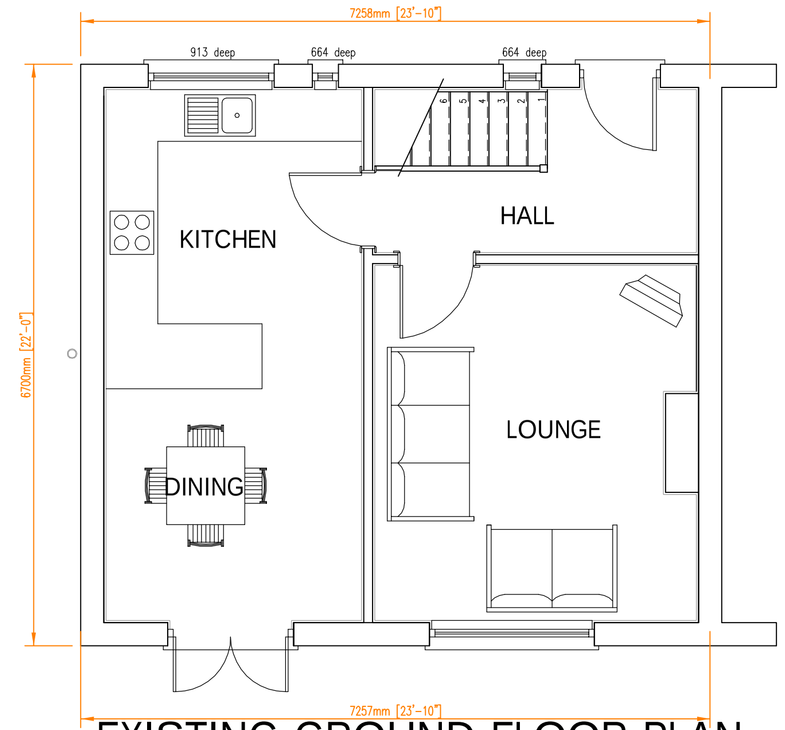


EXISTING GROUND FLOOR PLAN

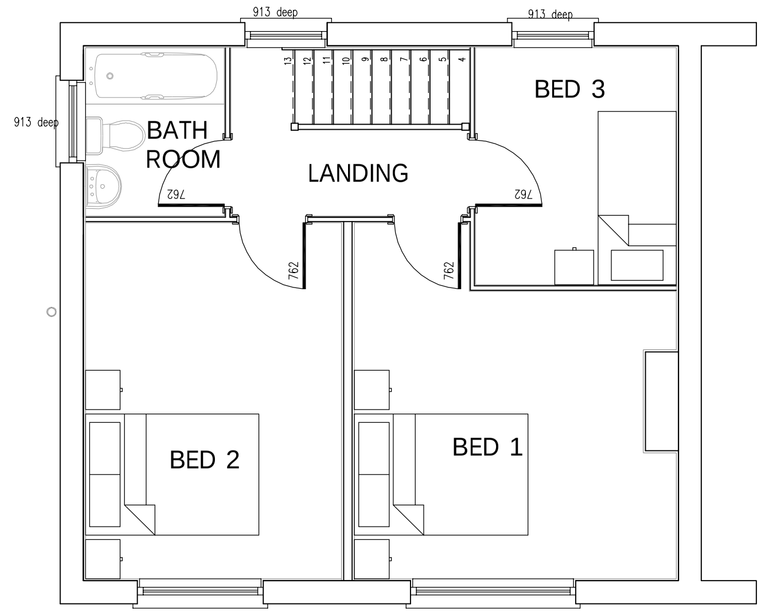

EXISTING FIRST FLOOR PLAN

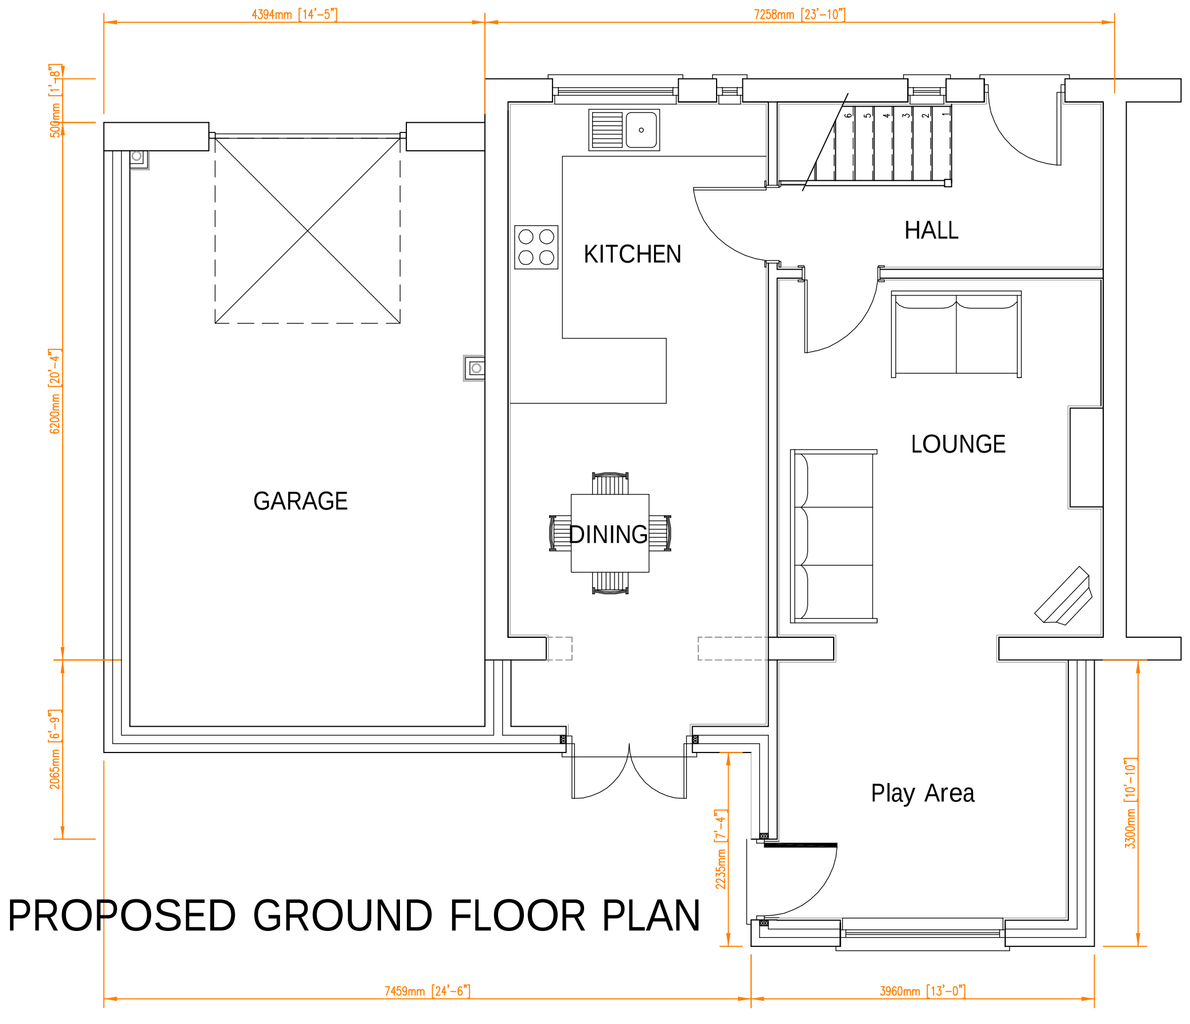

PROPOSED GROUND FLOOR PLAN

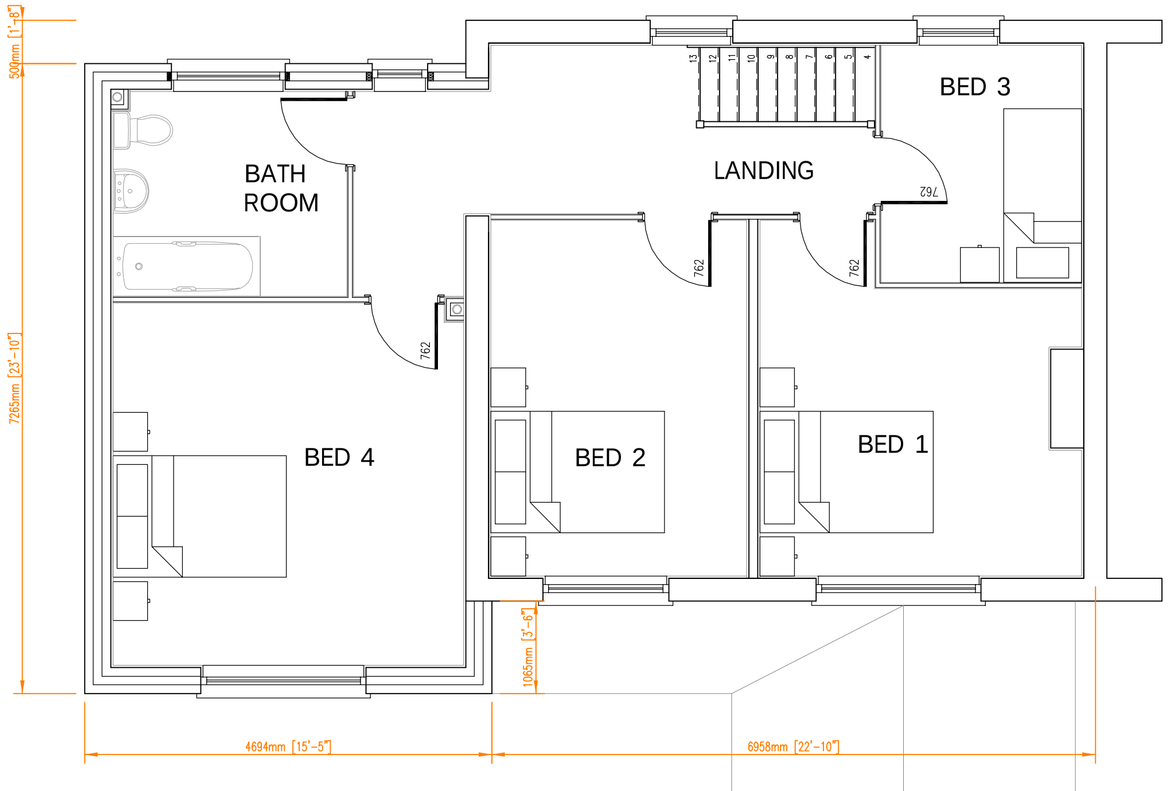

PROPOSED FIRST FLOOR PLAN

Rev C 22/07/09: Bathroom and landing window amended
Rev B 01/07/09: Amended inline with planners comments
Rev A 25/06/09: Amended inline with planners comments

Revision :

Scale : 1:50 @ A1

Date : 25/05/09

Drawn by : SB

Project :
Proposed Development at Bly Road, Darfield

Title :
Floor Plans & Elevations

Drg No : BR-D/01 Rev :C