
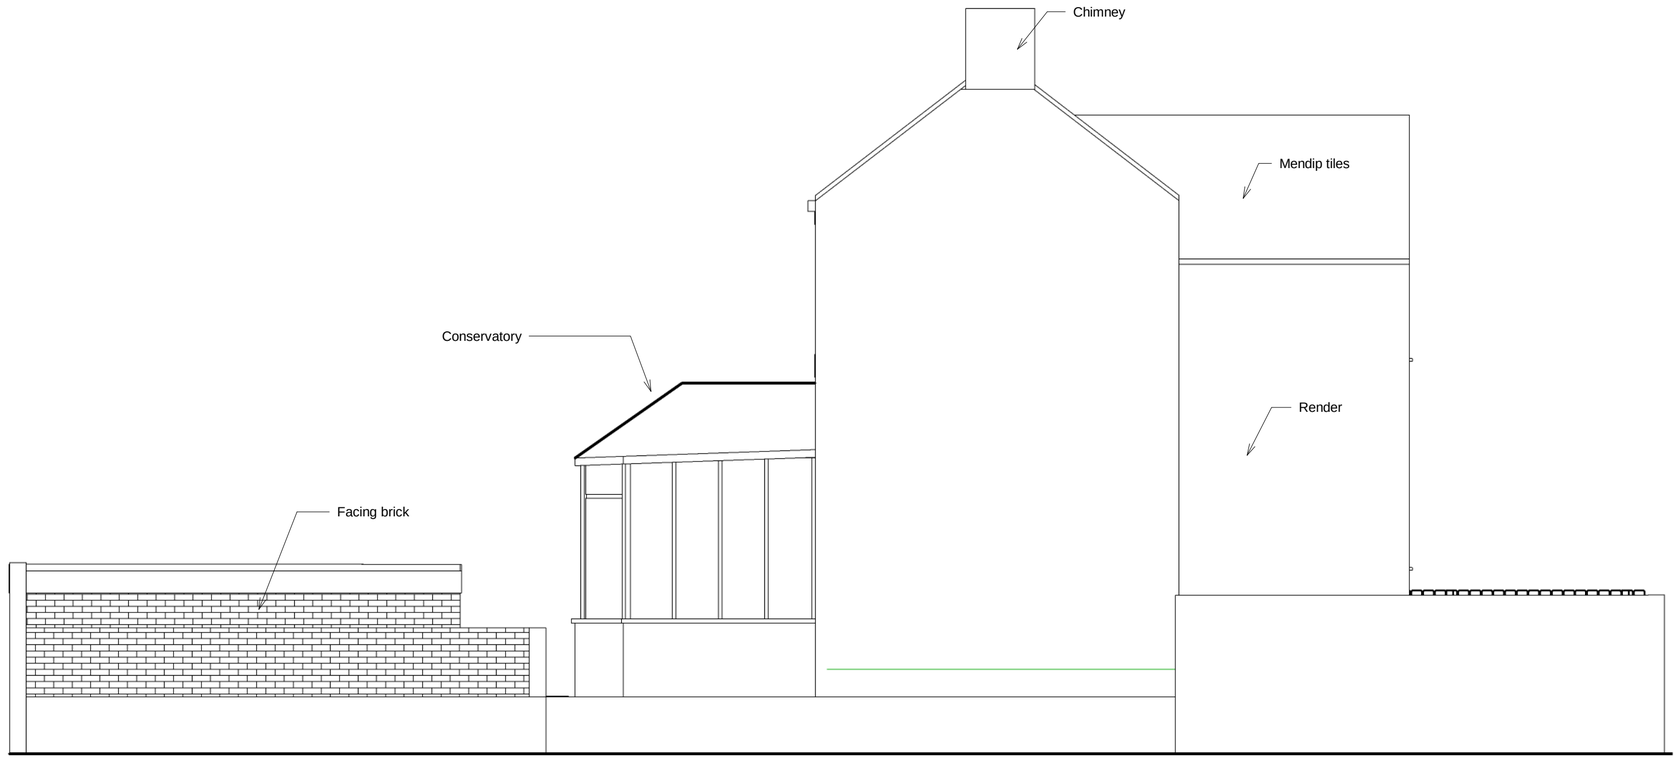


1 South elevation

1 : 50

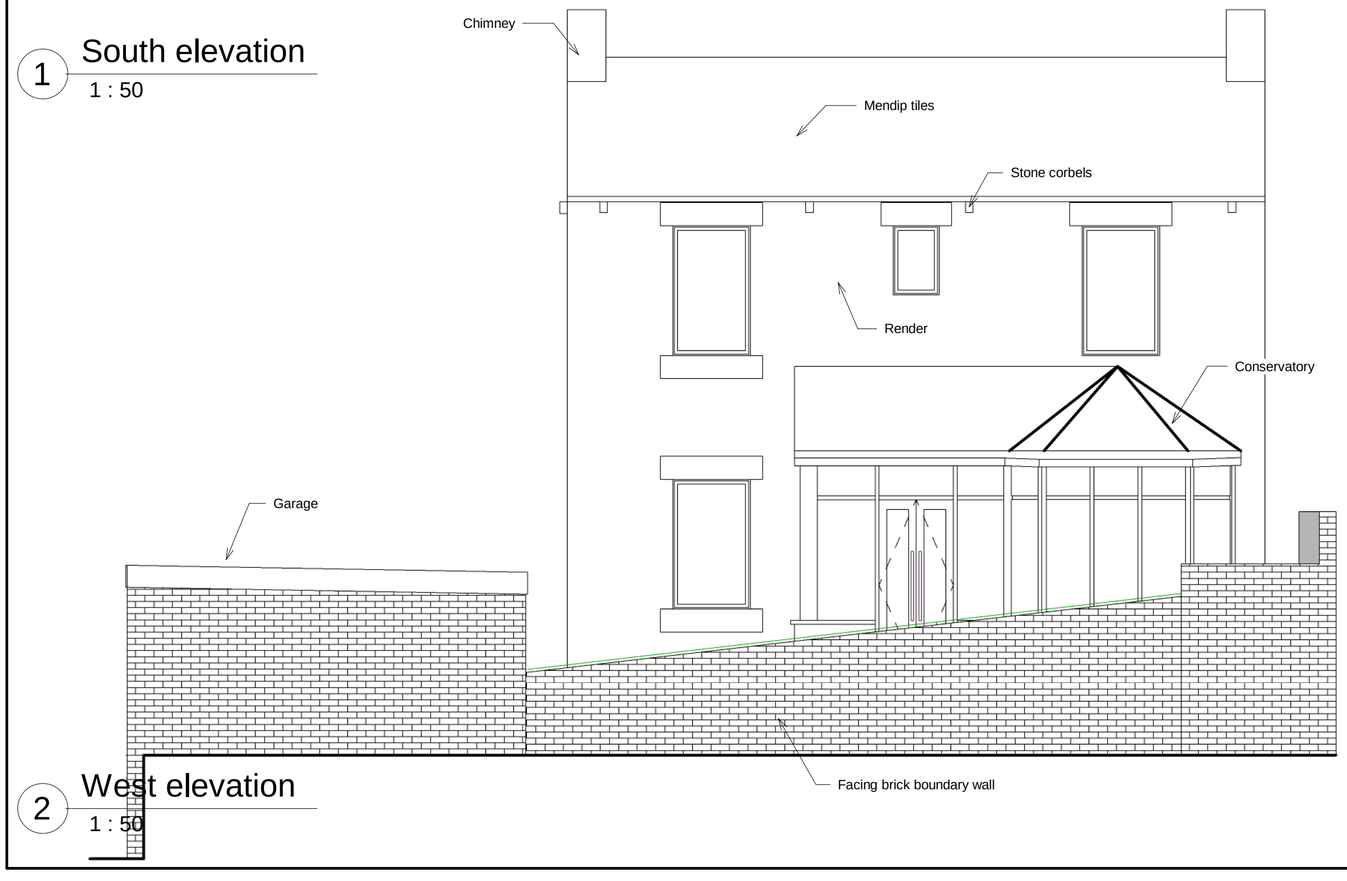

2 West elevation

1 : 50

Redboxone.co.uk

Proposed kitchen extension and garage conversion
190 New Road
Staincross
S75 6NU

No.	Description	Date

Existing elevations sheet 2

Project number	SPS Nov2020
Date	22-11-2020
Drawn by	Author
Checked by	Checker

A102

Scale 1 : 50

29/01/2021 19:44:57