


PROPOSED REAR ELEVATION
SCALE 1:100

PROPOSED SIDE ELEVATION
SCALE 1:100


PROPOSED SIDE ELEVATION
SCALE 1:100

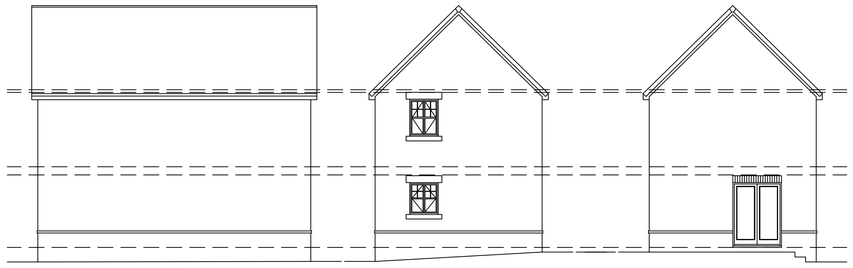


EXISTING REAR ELEVATION
SCALE 1:100

EXISTING SIDE ELEVATION
SCALE 1:100


EXISTING SIDE ELEVATION
SCALE 1:100

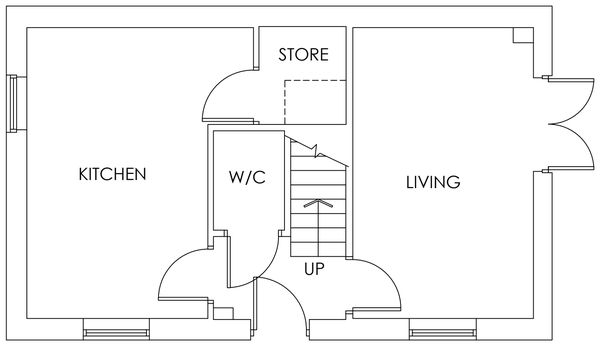


EXISTING GROUND FLOOR PLAN
SCALE 1:50

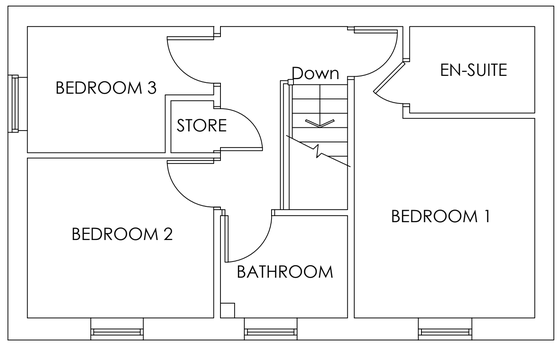


EXISTING FIRST FLOOR PLAN
SCALE 1:50

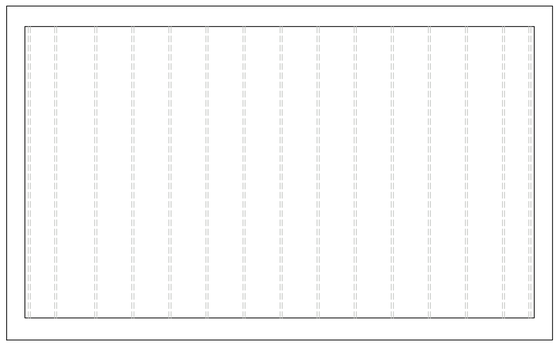


EXISTING SECOND FLOOR PLAN
SCALE 1:50

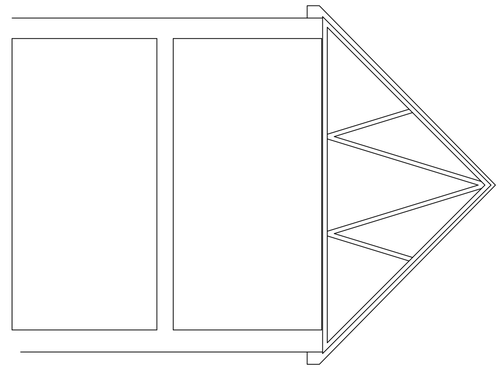


EXISTING SECTION
SCALE 1:50

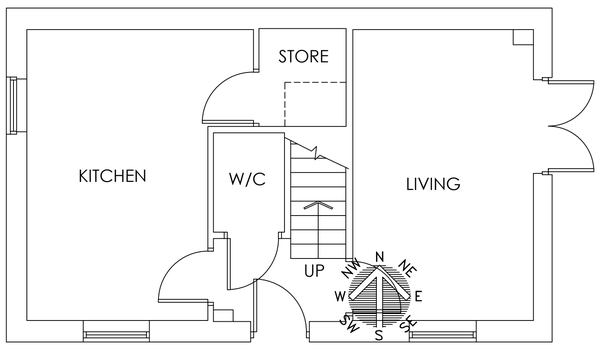


PROPOSED GROUND FLOOR PLAN
SCALE 1:50

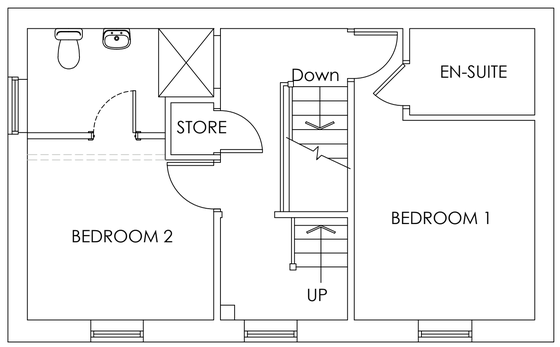

PROPOSED FIRST FLOOR PLAN
SCALE 1:50

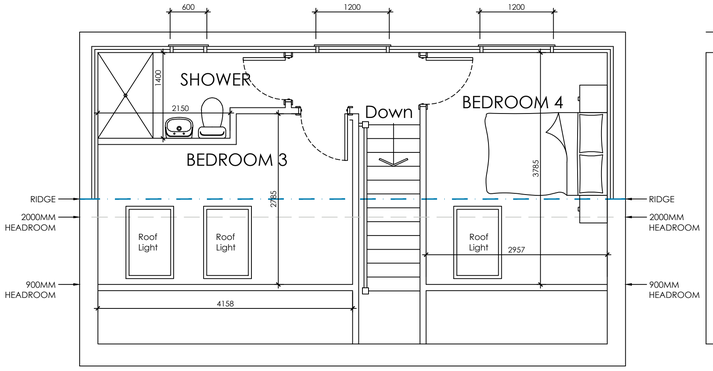


PROPOSED SECOND FLOOR PLAN
SCALE 1:50

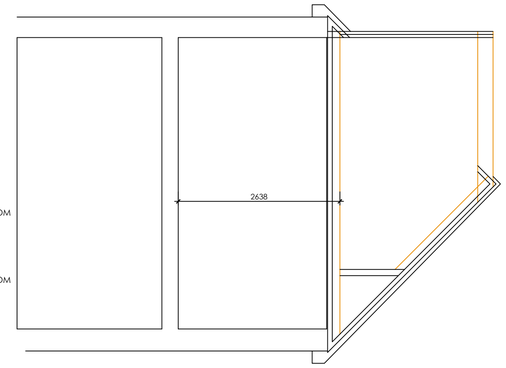

PROPOSED SECTION
SCALE 1:50



LOCATION PLAN
SCALE 1:1250

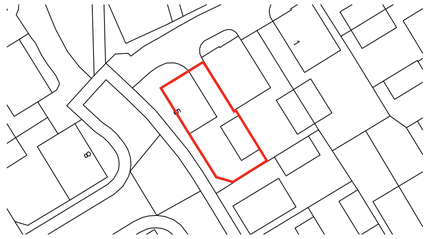

SITE PLAN
SCALE 1:500

White Agus
Architectural Services
OFFICE ONE,
DRILL HALL,
11 EASTGATE,
BARNSLEY,
S70 2EU
Phone: 01226 208482
Email: info@whiteagus.co.uk
Web: www.whiteagus.co.uk

Project. PROPOSED LOFT CONVERSION AT 5 REDHAW ROAD ROYSTON, BARNSLEY, S71 4GE	Client. MR K. TRAVIS
Drawing Title. PLANS AND ELEVATIONS	Date. FEBRUARY 2024 / Scale. 1:50 & 1:100 @ A1
	Ref. 23-176 / Dwg. No. 01 / Rev. B

Date	Suffix	Description	Date	Suffix	Description
16/02/2024	A	REVISED TO CLIENTS REQUIREMENTS			
16/04/2024	B	ELEVATIONS ADDED			