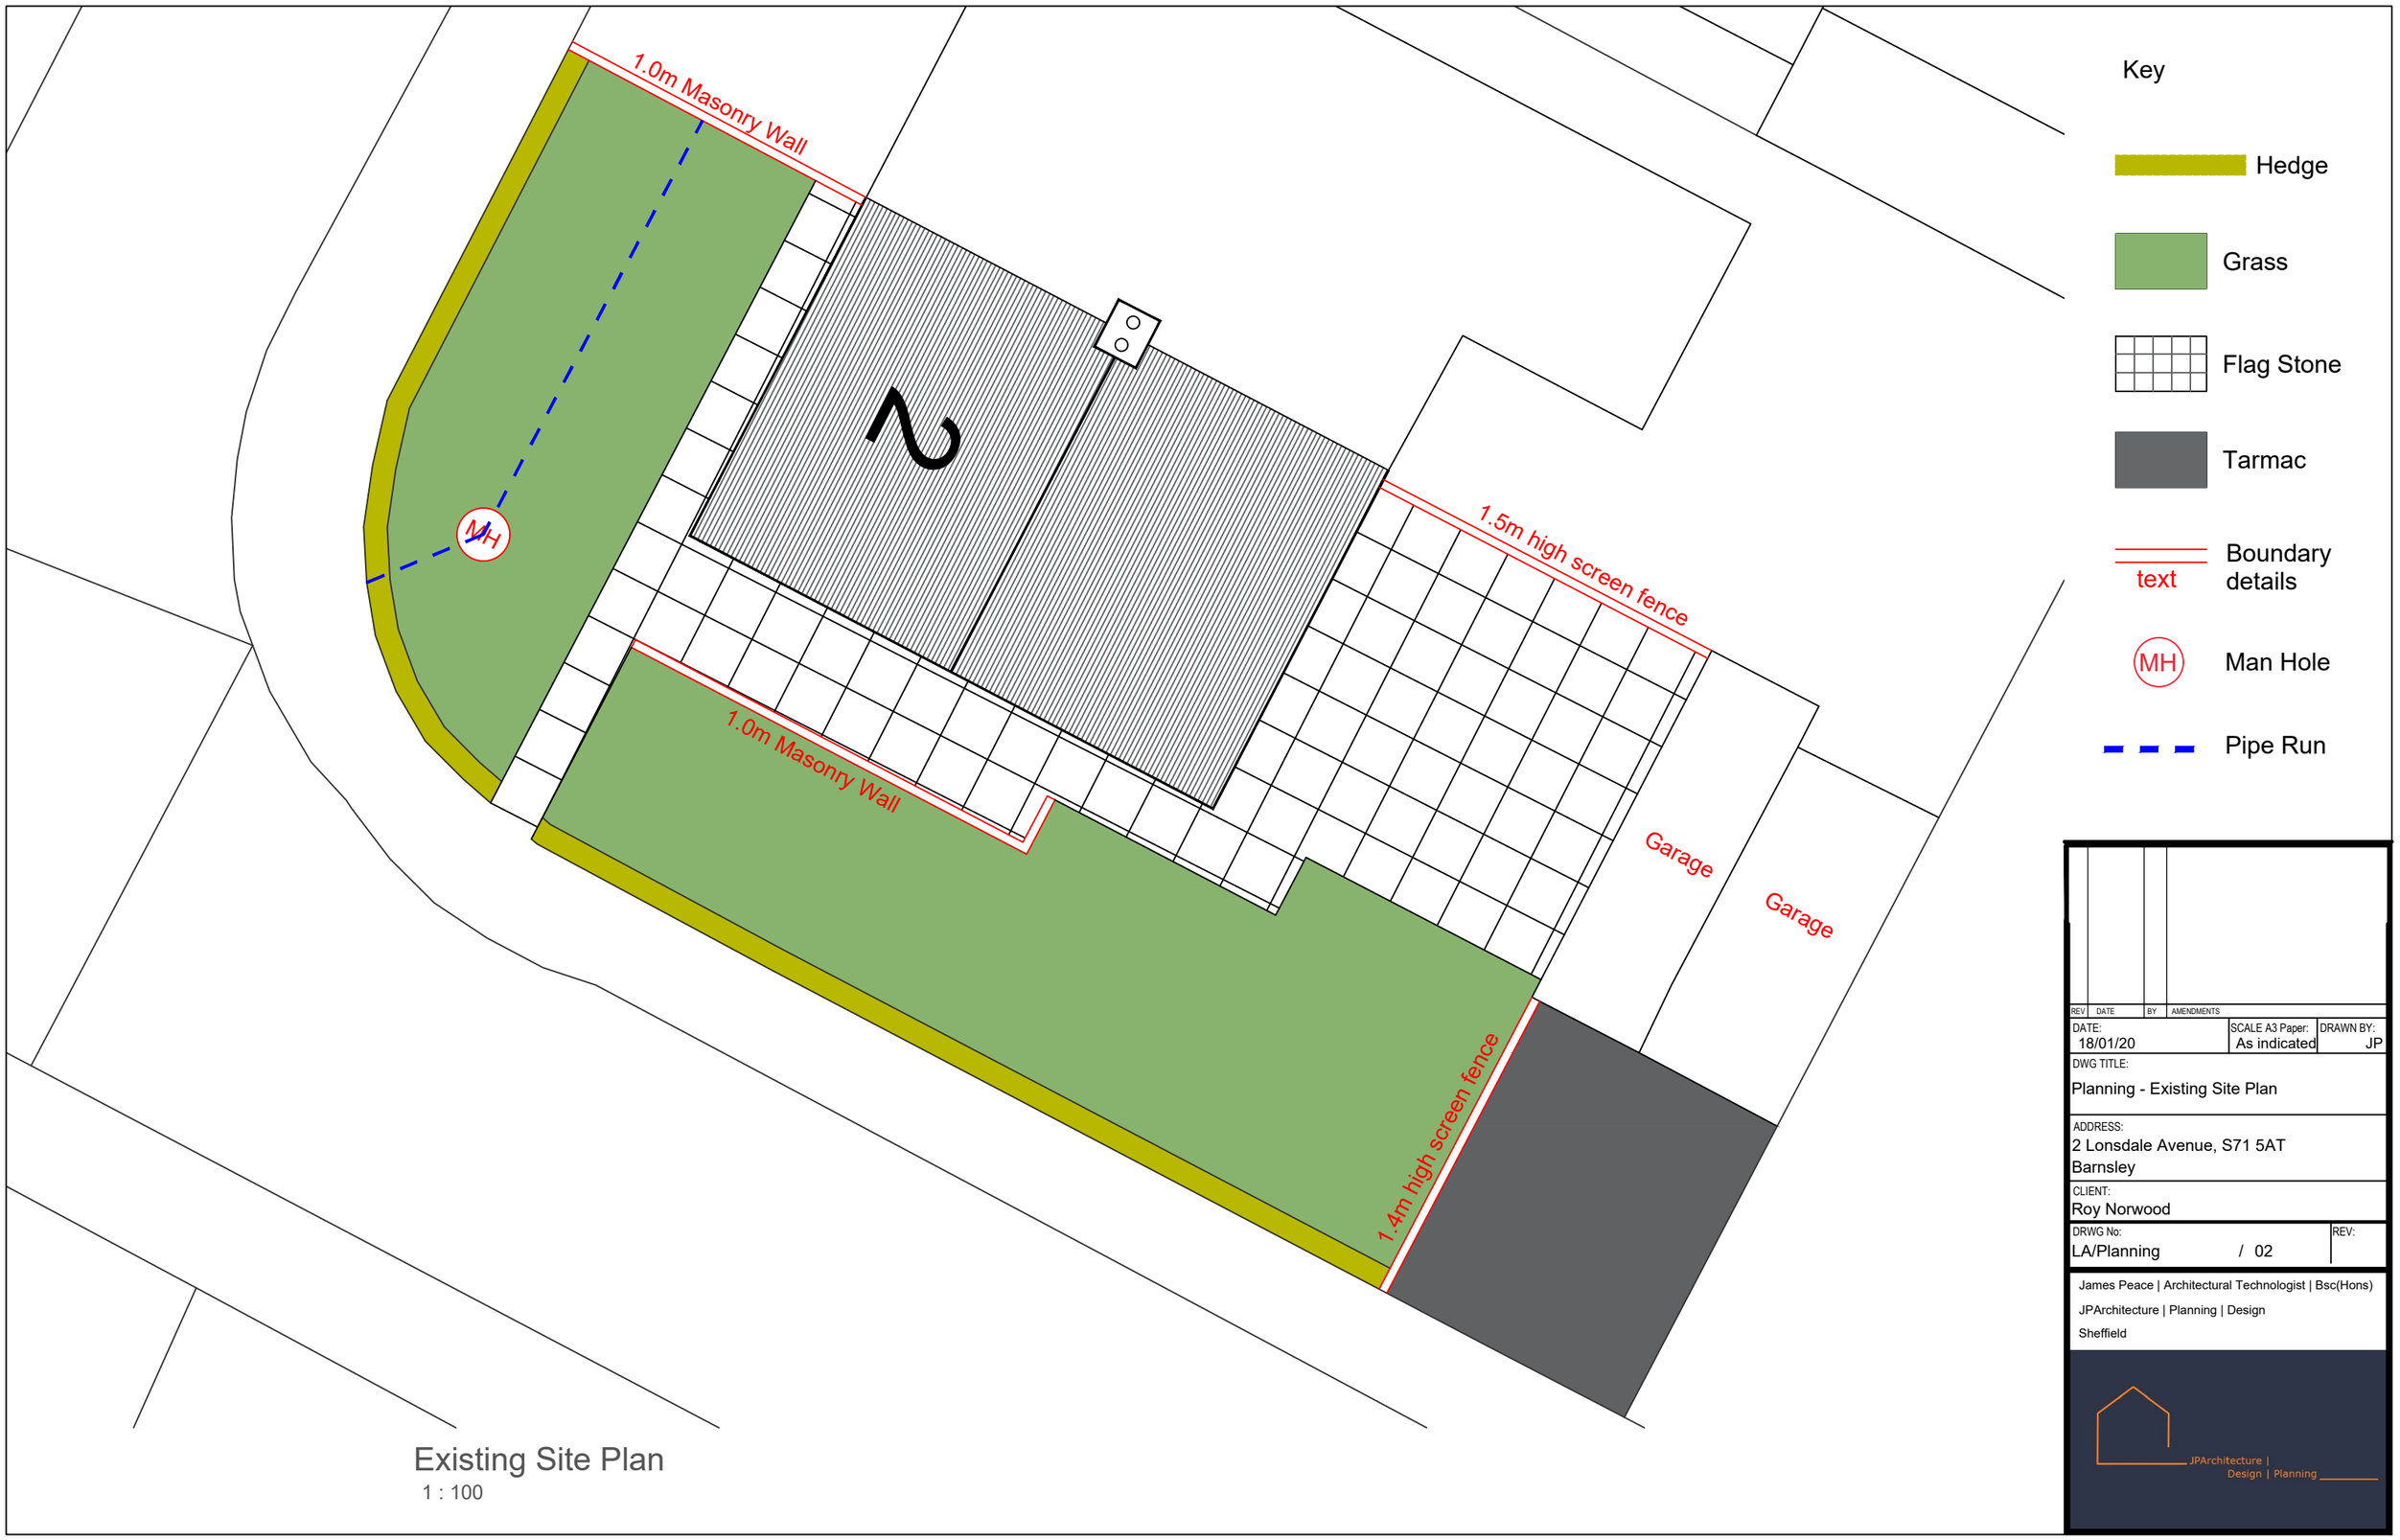

Existing Site Plan

1 : 100

REV	DATE	BY	AMENDMENTS

DATE:	SCALE A3 Paper:	DRAWN BY:
18/01/20	As indicated	JP

DWG TITLE:

Planning - Existing Site Plan

ADDRESS:

2 Lonsdale Avenue, S71 5AT
Barnsley

CLIENT:

Roy Norwood

DRWG No:		REV:
LA/Planning	/ 02	

James Peace | Architectural Technologist | Bsc(Hons)
JPArchitecture | Planning | Design
Sheffield

JPArchitecture | Design | Planning