7 SCALE
1:1,000



428700 428800 428900 429000 429100 429200 429300 429400 429500 429600

401700 401600 401500 401400 401300 401200


7983 0178 7975 3470 7666 8465 3561 Toad Hall Fram Cottage 8457 6860 0465 3655 2860 1458 Issues 5850 Allotment Gardens Lower Toad Hall 0448 4449 9344 0841 7546 9938 1036 2531 4727 3521 3211 1413 1008 6894


BM 209.62m 222.5m 224.4m BM 229.77m 233.9m 230.8m 235.4m 233.3m 231.0m BM 232.02m 230.3m 228.9m 233.8m BM 235.54m 231.5m MP 229.1m 226.4m BM 230.05m 228.2m

Longfield House Thurgoland Hall Fold The Willows Bleak House THURGOLAND HALL LANE Windrush Hillcrest 9138 STONECREST RISE COPSTEAD CLOSE HOLLIN MOOR VIEW HART CLIFFE VIEW Hall Cliffe Cliffe Cottages Shandon Ilton Horse and Jockey (PH) Watch House Row GP PO Fir Tree Cottages FIR TREE ROPE LANE Marekoti Hall Tennis Court Lyndhurst The Knoll Ebor KNOLL CLOSE Bowling Green Police House Old School House Kurrubra Castle View Surgery Recreation Ground Thurgoland Brow Moorland View Ivy Cottage Terrace Binsted HALIFAX ROAD Thurgoland C of E School Eaton House Vicarage Stanwood Ingle Mount TY MEADOWS SMITHY HILL Elmhirst Cottages Thurgoland Farm Path (um) Disused Railway


N

Map Reference		GridRef	Case Ref:		Scale		
68	**Mr A James** Map for grant or licence application to the Forestry Commission	SE291014		Mr A James 53 Thurlstone Road South Yorkshire S36 9EF	1: 2500	Forestry Commission	This map is reproduced from Ordnance Survey material with the permission of Ordnance Survey on behalf of the Controller of her Majesty's Stationery Office © Crown copyright. Unauthorised reproduction infringes Crown copyright and may lead to prosecution or civil proceedings. Forestry Commission Licence No. 100025498 2009

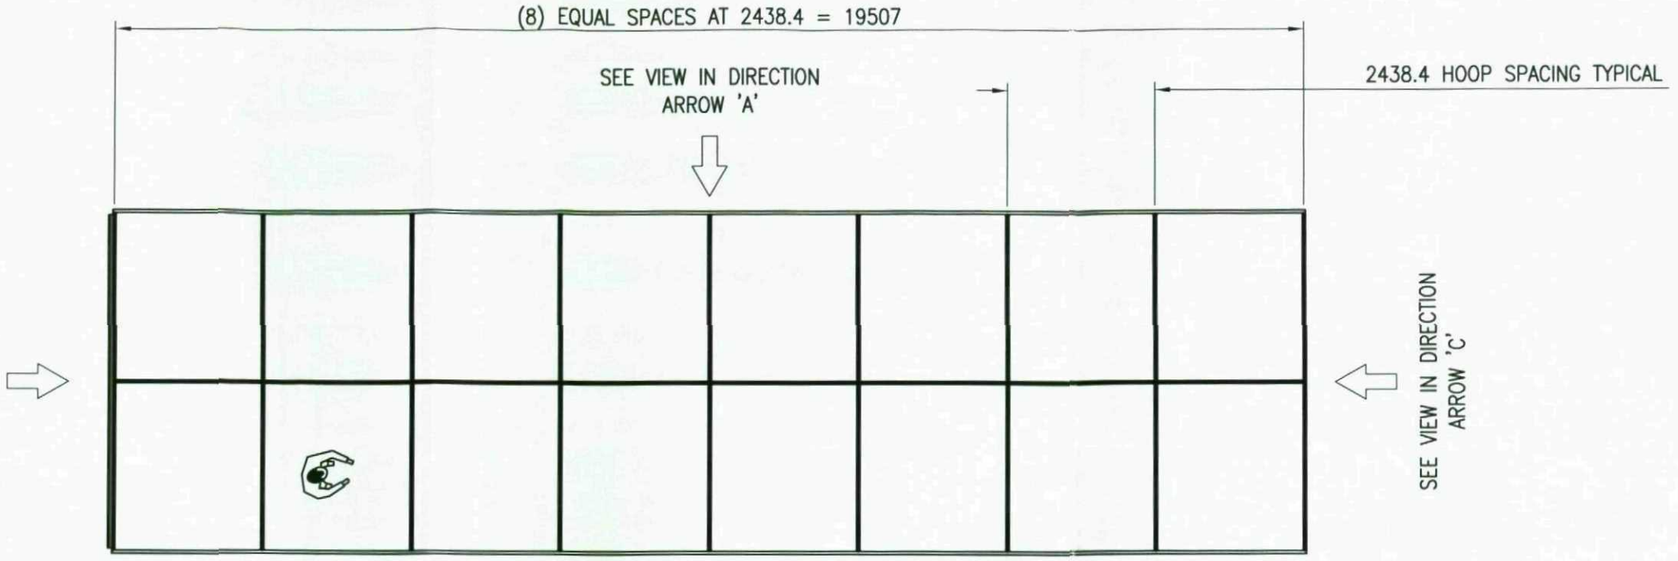


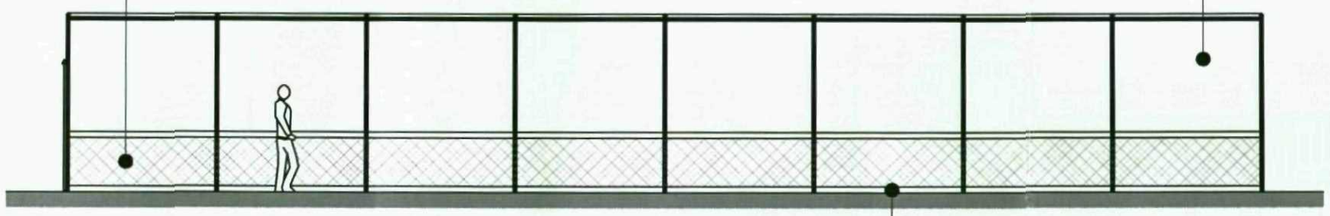

VIEW IN DIRECTION ARROW 'A'

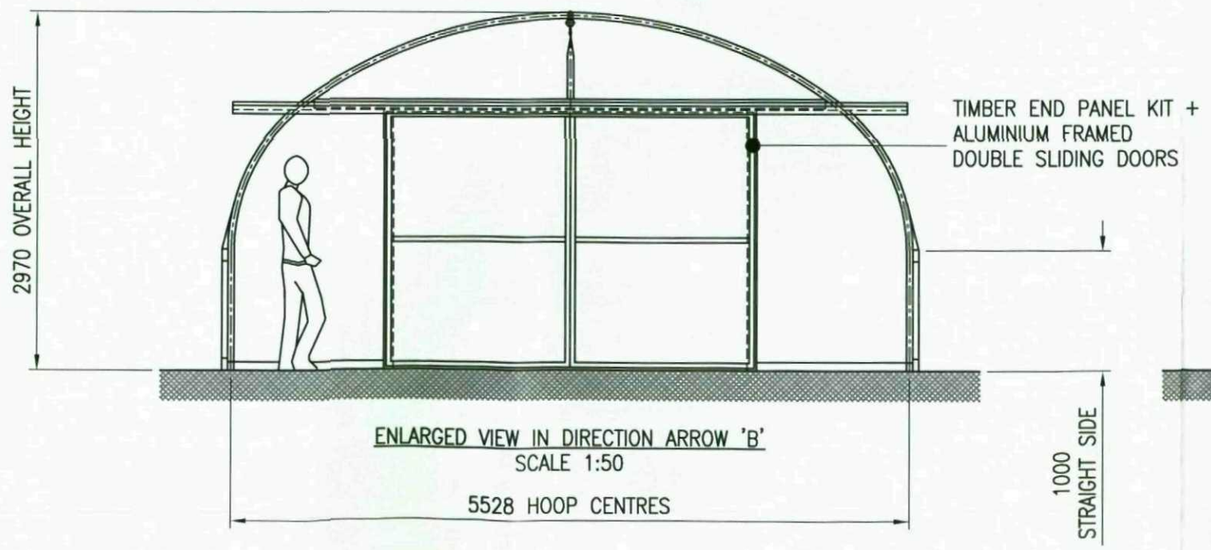

ENLARGED VIEW IN DIRECTION ARROW 'B'
SCALE 1:50

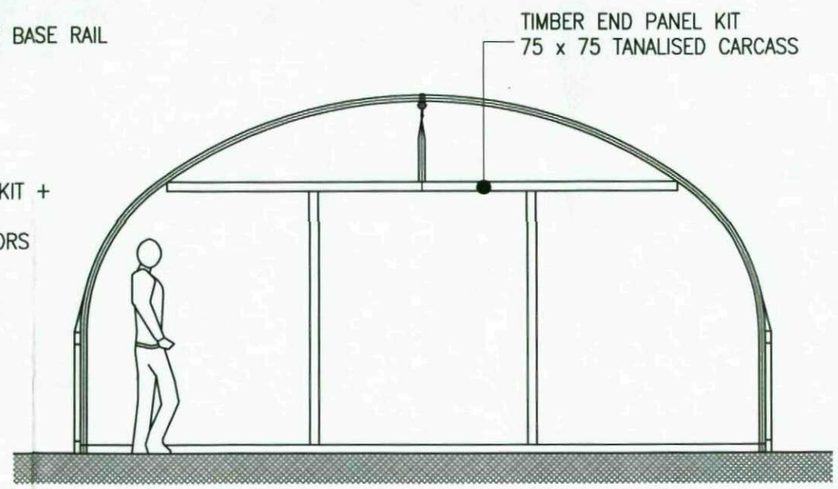

ENLARGED VIEW IN DIRECTION ARROW 'C'
SCALE 1:50

NP STRUCTURES
Established 1969

MILL GREEN, WATERSIDE ROAD, COLNE, LANCASHIRE. BB8 0TA
tel +44(0)1282 873120 fax: +44(0)1282 871733
email: info@npstructures.co.uk web:www.npstructures.co.uk

THIS DRAWING AND THE INFORMATION CONTAINED THEREON IS THE EXCLUSIVE PROPERTY OF NP STRUCTURES LTD. IT MUST NOT BE COPIED, OR USED WITHOUT THE PRIOR WRITTEN CONSENT OF NP STRUCTURES, EXCEPT WHERE SUCH INFORMATION WAS SUPPLIED TO NP STRUCTURES LTD BY THE CLIENT TO WHOM THE DRAWING IS SUPPLIED.

DO NOT SCALE
IF IN DOUBT ASK

THIS DRAWING HAS BEEN DRAWN TO THIRD ANGLE PROJECTION

DRAWN BY	CHECKED BY	SCALE @ SIZE
MDH		1:100 @ A3

CLIENT INFORMATION
MR ANDREW JAMES
PENISTONE S36 9EF

DATE DRAWN
01.10.12

DRAWING TITLE
5.5m (18') WIDE SINGLE SPAN NURSERY ELEVATION DRAWING

IDENTIFICATION NUMBER	REV
PL–CS1–128848–0001	0

DETAILS OF STORAGE BUILDING, SITE LAYOUT & EXCAVATION REF. APPLICATION NUMBER 2012/0771.

SCALE @ SIZE	DATE DRAWN
1:100 @ A3	03/10/2012


DO NOT SCALE

N


EXCAVATION DETAILS


SITE TO BE LEVEL E-W, WITH 1 IN 100 FALL N-S. TOPSOIL TO BE REMOVED, THEN STIFF CLAY SUBSOIL TO CORRECT LEVEL TO ALLOW TOPSOIL TO BE REPLACED. CLAY TO BE USED TO IMPROVE NATURAL LINING OF POND ALREADY ON SITE.

Dwg # AJ 001

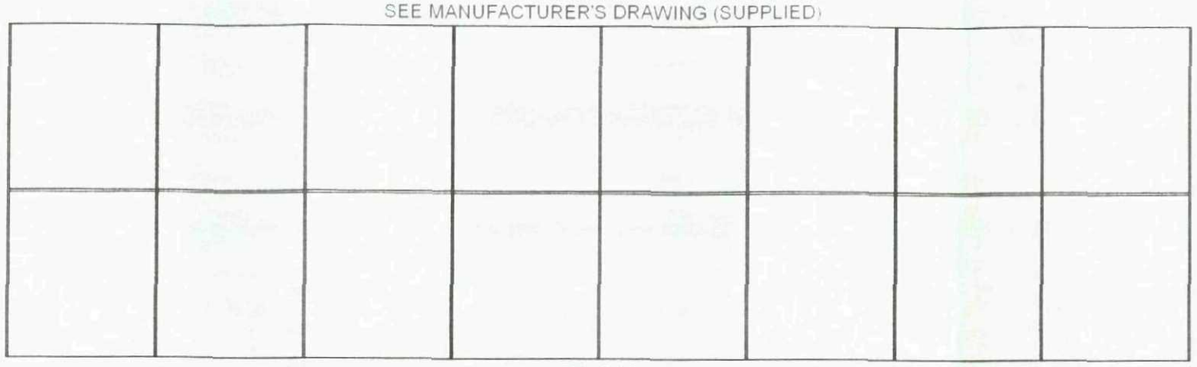

PLAN

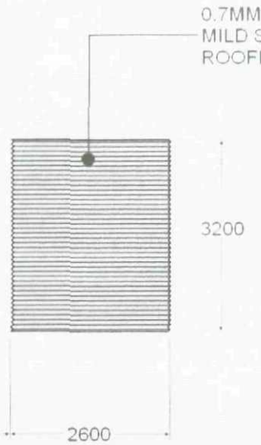


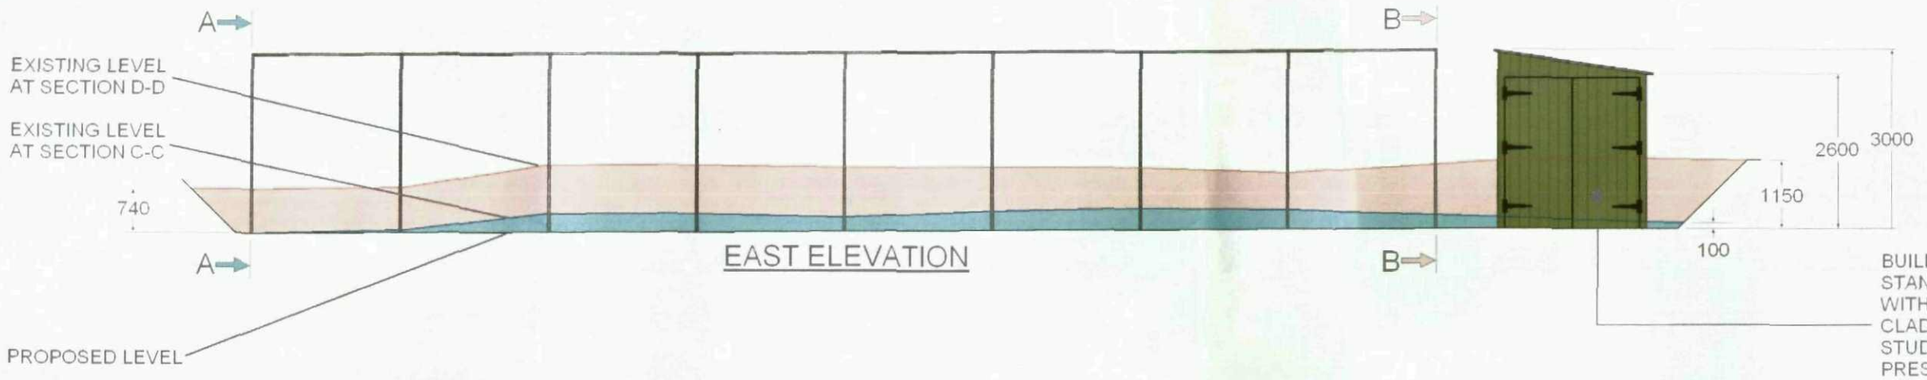


EAST ELEVATION

BUILDING INTERNAL STRUCTURE CONSISTS OF STANDARD 10 FOOT SHIPPING CONTAINER. WITH DOUBLE DOORS AT ONE END. THIS IS CLAD IN RECLAIMED BOARDS. VIA TIMBER STUDS. TREATED WITH A SUITABLE WOOD PRESERVATIVE. A MONO-PITCH ROOF IS USED.

THIS GIVES THE REQUIRED SECURITY WHILST BEING UNOBTRUSIVE AND TRADITIONAL IN APPEARANCE.

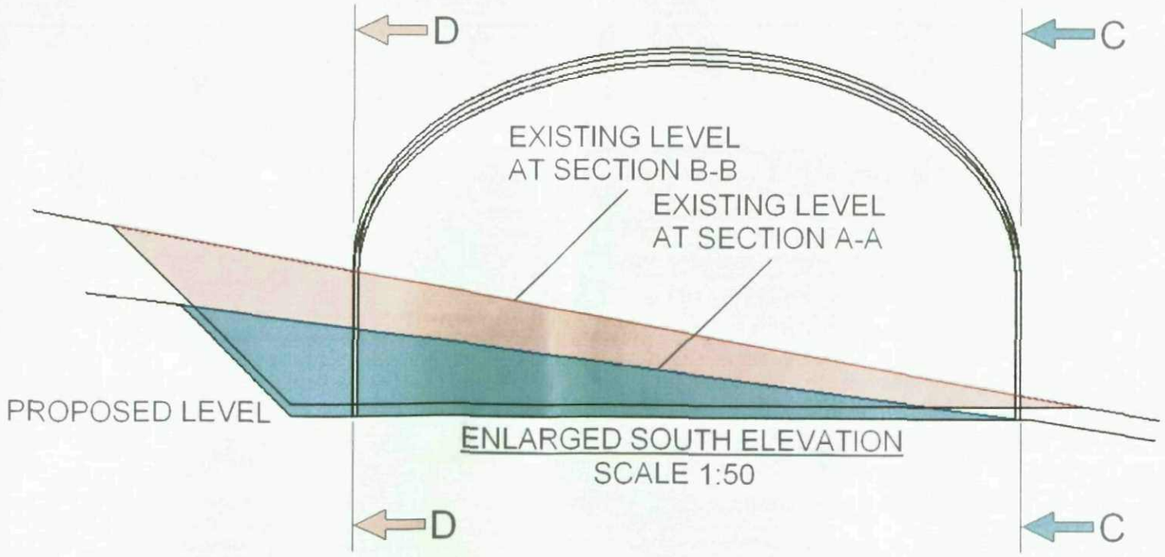

ENLARGED SOUTH ELEVATION
SCALE 1:50

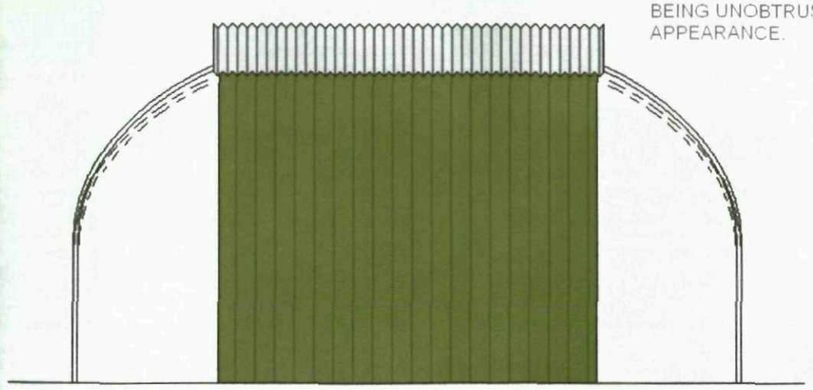

ENLARGED NORTH ELEVATION
SCALE 1:50