

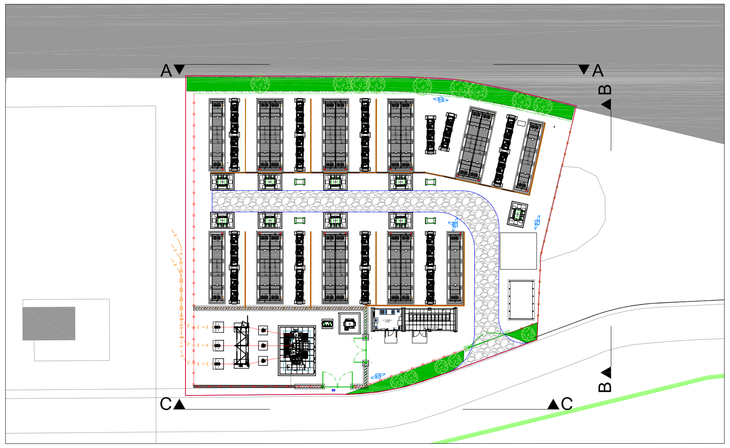



1 Proposed Site Plan
Scale : 1:500 @ A3 1:1000

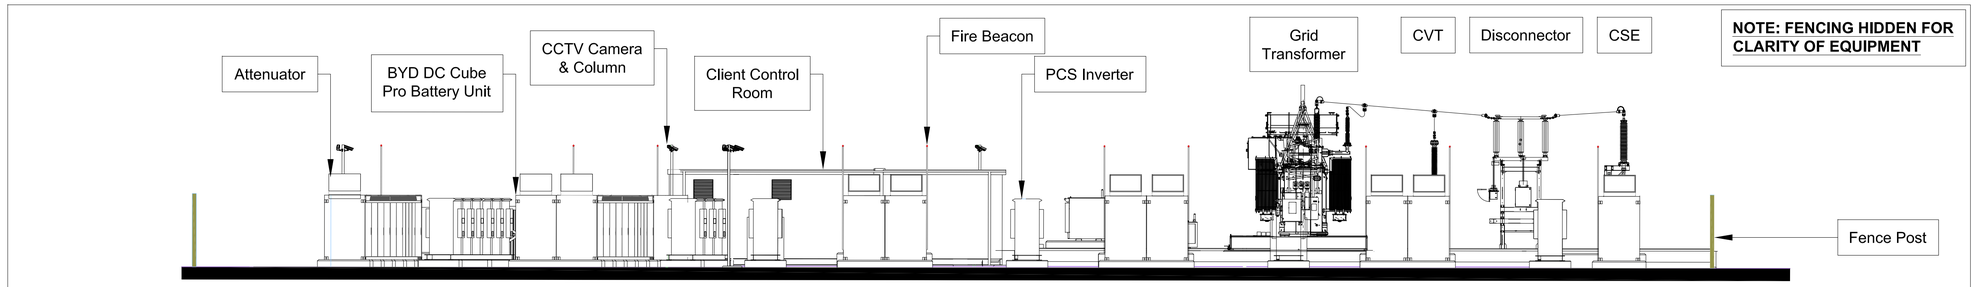

2 Elevation A
Scale : 1:125 @ A3

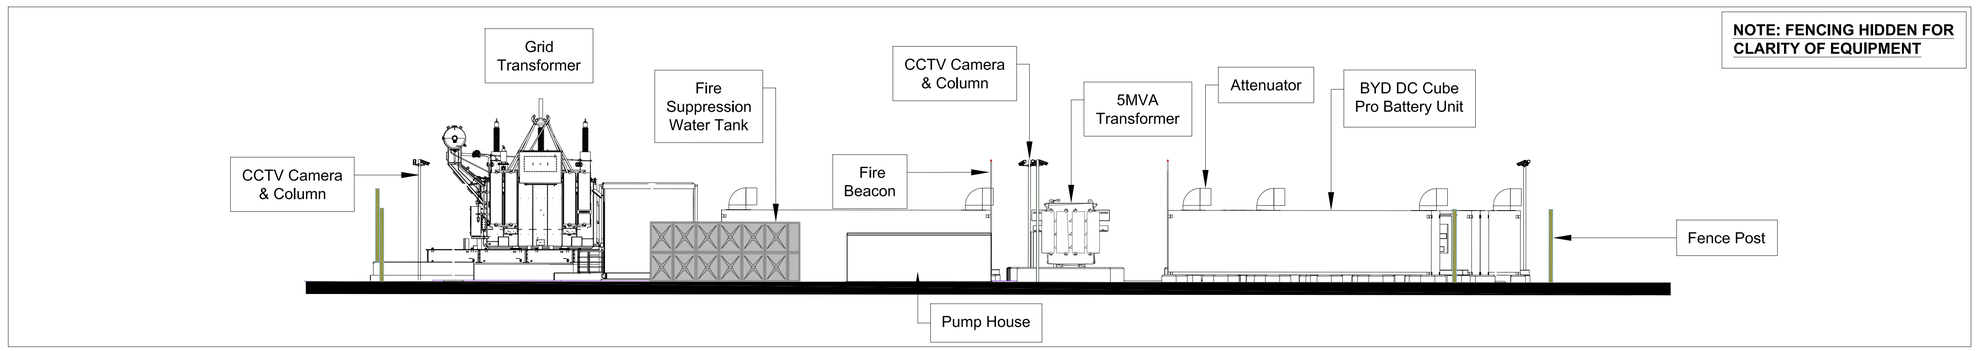

3 Elevation B
Scale : 1:125 @ A3

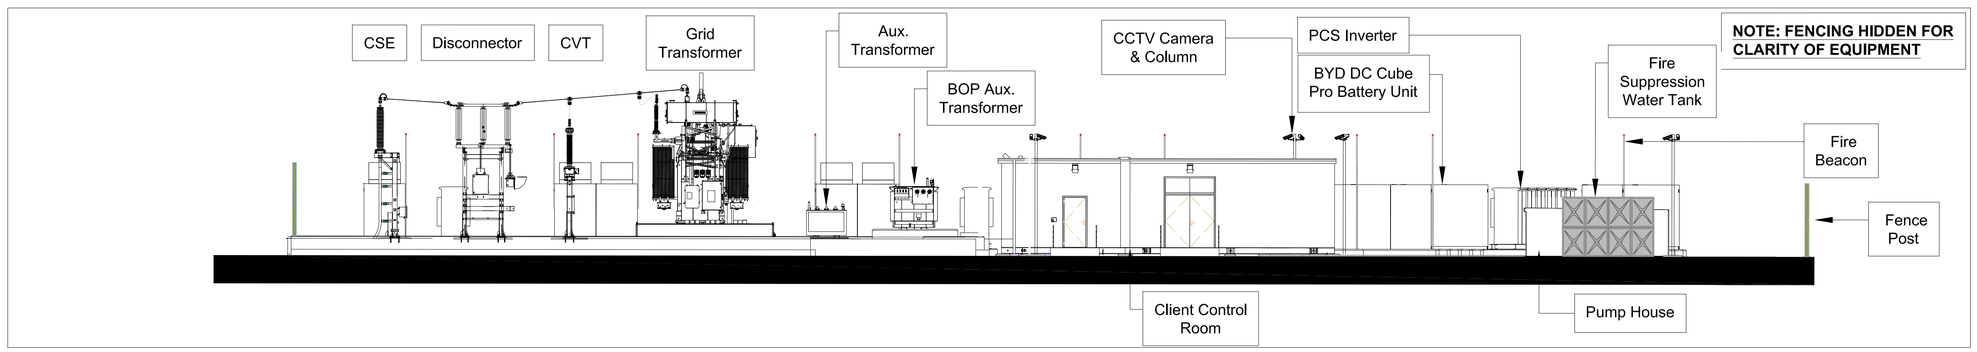

4 Elevation C
Scale : 1:125 @ A3

Notes:

All measurements in meters unless specified otherwise

For fencing details, please refer to drawing P3019-175-19

1:10	0	100mm	200mm	300mm	400mm	500mm	600mm	700mm	800mm	900mm	1m
1:20	0.5m	1m	1.5m	2m
1:25	0.5mm	1m	1.5m	2m	2.5m
1:50	1m	2m	3m	4m	5m
1:100	1m	2m	3m	4m	5m	6m	7m	8m	9m	10m
1:200	5m	10m	15m	20m
1:250	5m	10m	15m	20m	25m
1:500	10m	20m	30m	40m	50m
1:1000	0	10m	20m	30m	40m	50m	60m	70m	80m	90m	100m

Revision	Rev Date:	Revision Description:	Drn	Ckd	Appd
G	24.08.2022	Fencing, Tank & Pump House Repositioned	SH	SF	EG
F	29.07.2022	Fire Beacon Height Amended	SH	SF	EG
E	06.06.2022	Site Layout Amended	SH	SF	EG
D	12.05.2022	Fire Beacons Incorporated	SH	SF	EG
C	28.04.2022	Scale Bar Added	SH	SF	EG
B	31.03.2022	Water Tank Annotations Amended	SH	SF	EG
A	01.03.2022	Additional Annotations Added for Equipment	SH	SF	EG
O	07.02.2022	Orlginal	SH	SF	EG

Revisions Schedule

Do not scale from this drawing

All reasonable care and diligence has been taken in the accuracy & content of this drawing, g2 Energy advises that care is taken if you should scale items from this drawing, g2 Energy should be consulted prior to the re-use of this drawing.

No part of this drawing may be reproduced , transcribed, stored in a retrieval system or transmitted in any form or by any means either electronic, mechanical, photocopying, recording or otherwise without the prior written permission of the copyright owner.

© 2022 Copyright of g2 Energy Limited. All Rights Reserved.

g2 ENERGY

Olney Office Park, 1 Osier Way Olney, Buckinghamshire MK46 5FP United Kingdom

Telephone: 01234 482 482 Faxsimile: 01234 241 312
Web: www.g2energy.co.uk e-mail: enquiries@g2energy.co.uk

Project Number:	P3019
Project Title:	Barnsley Battery Storage
Client(s):	SMS
Project Issue Date:	October 2020
Drawn By: SH	Checked By: SF	Approved By: EG
Drawing Number:	P3019-175-18 Rev: G
Drawing Name:	Proposed Site Elevations
Sheet Print Stamp:	
Scale: As Shown	@ Paper Size: A3
Drawing Status:	FOR PLANNING