


Proposed second floor plan

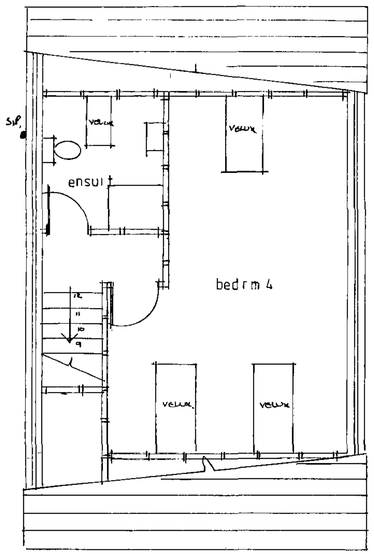


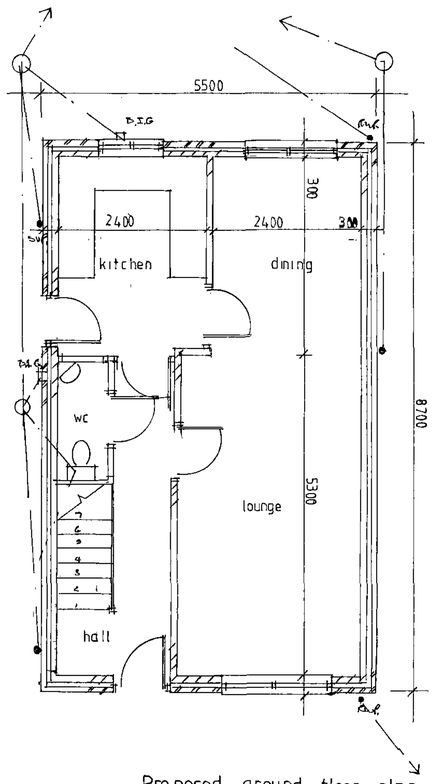


Proposed ground floor plan

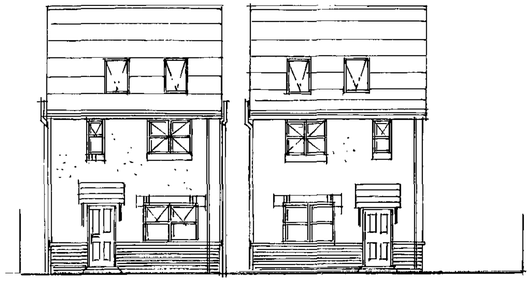


Proposed front elevation

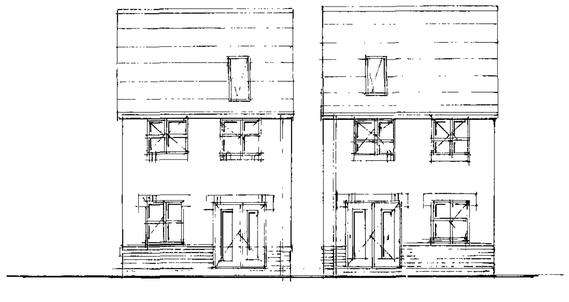

Proposed s rear elevation

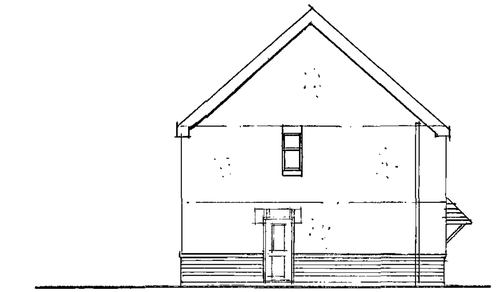

Proposed side elevation

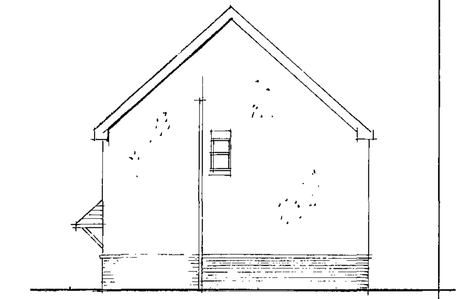





side



side

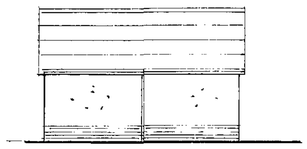



rear

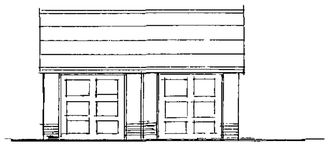

front

Garage plan

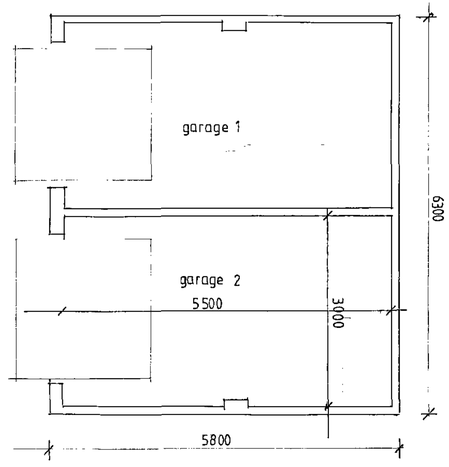

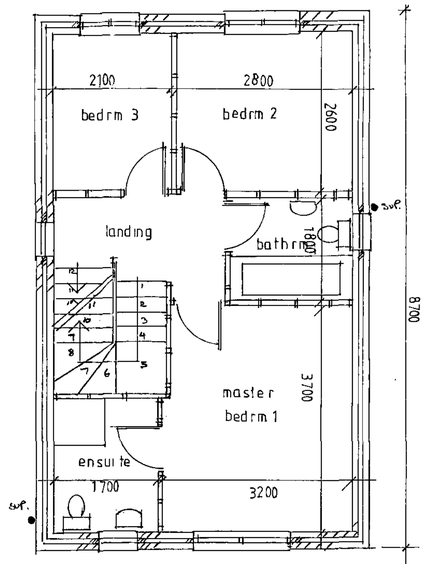

Proposed first floor plan

Notes:
Copyright exists on the design and information shown on this drawing
Do not scale off this drawing
All dimension to be checked on site
And any discrepancies verified prior to commencement on site
All work to on site to be carried out in a professional workmanlike manner, in accordance with building regulation
, British Standards and relevant codes of Practice
Materials used are to be the best of their respective kind and fit for purpose .All materials to be used and fixed strictly in accordance with manufactures recommendation

Rev

Client : MR R LINK

Project: PROPOSED 2 NO DWELLINGS ADJACENT TO LAND TO NO 19 TURNESC GROVE THURNSCOE, S63 OTY

Title :

PROPOSED PLANS

Date OCTFEB 09 Scale : 1:100 ,1:50

Drawn by Drawing no: TT01 rev