


Location Plan 1:500

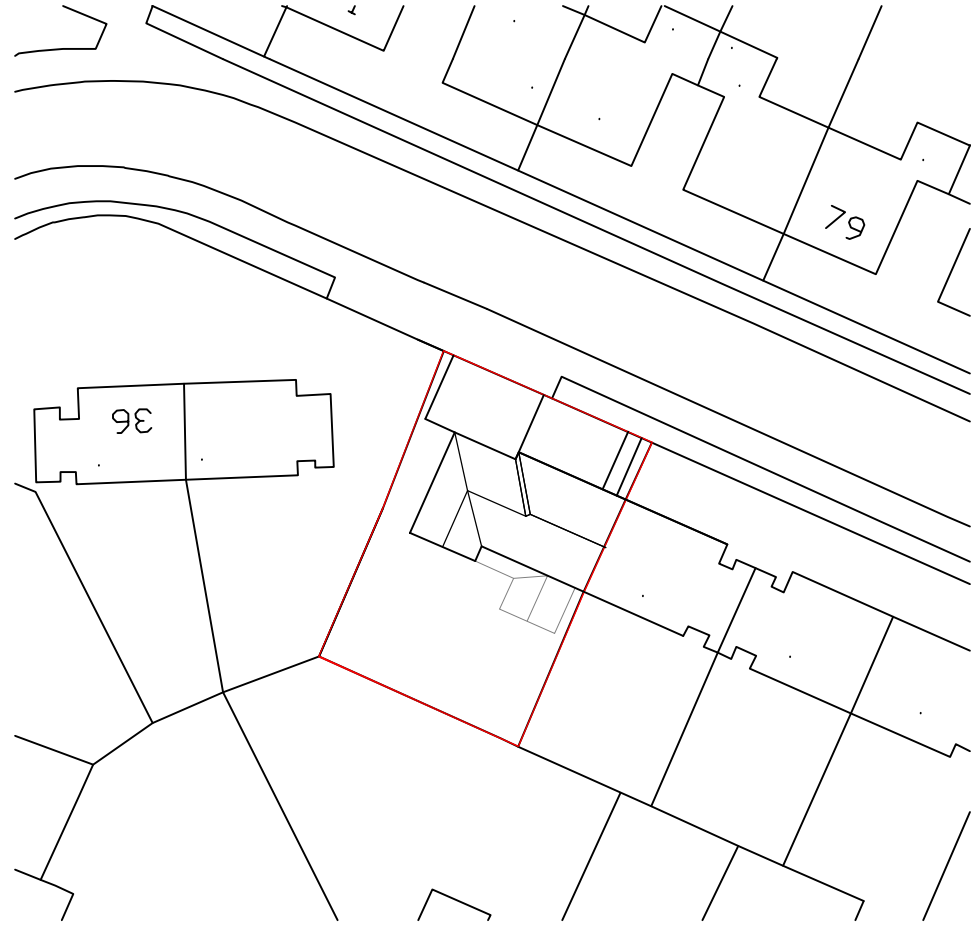

Site Plan 1:500

Rev B 01/07/09: Amended inline with planners comments
Rev A 25/06/09: Amended inline with planners comments

Revision :

Scale : 1:500 & 1:1250 @A3

Date : 29/05/09

Drawn by : SB

Project :
Proposed Development at
Bly Road,
Darfield

Title :
Site Plan &
Location Plan

Drg No : BR-D/02 Rev : B