

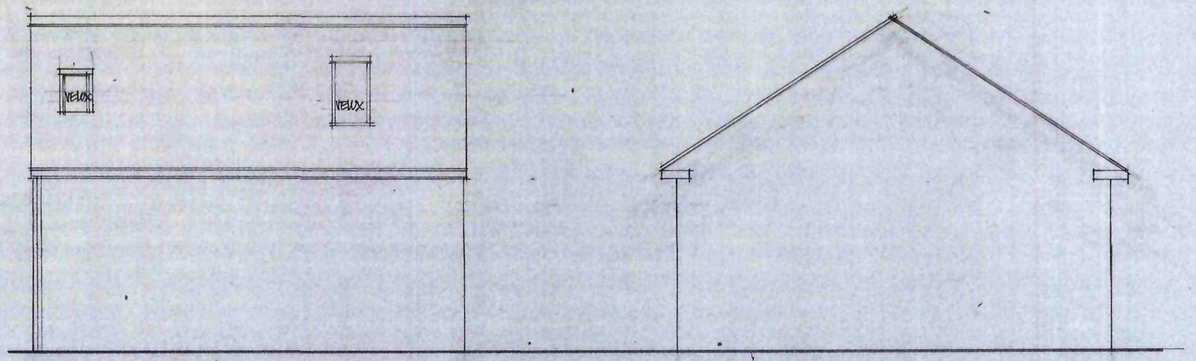


REAR ELEVATION


SIDE

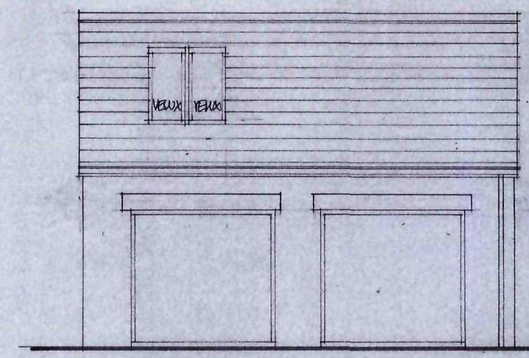


FRONT ELEVATION

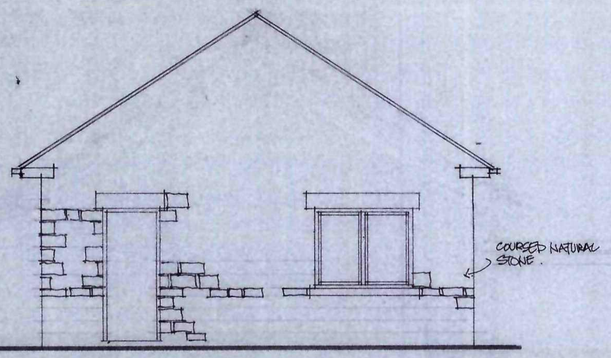


SIDE

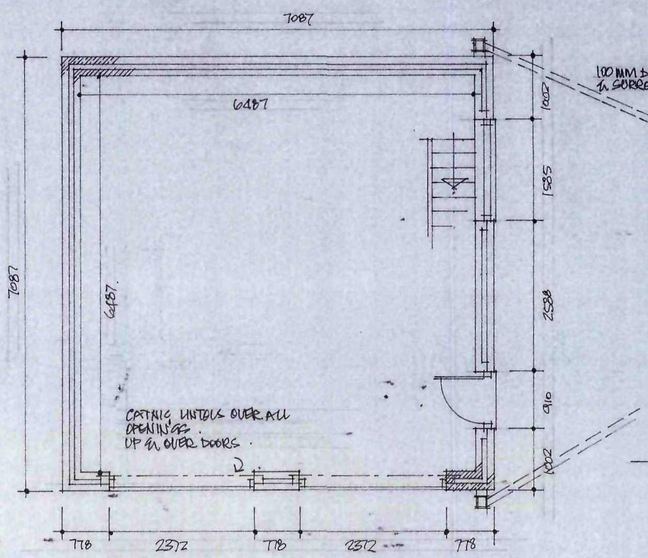

PLAN

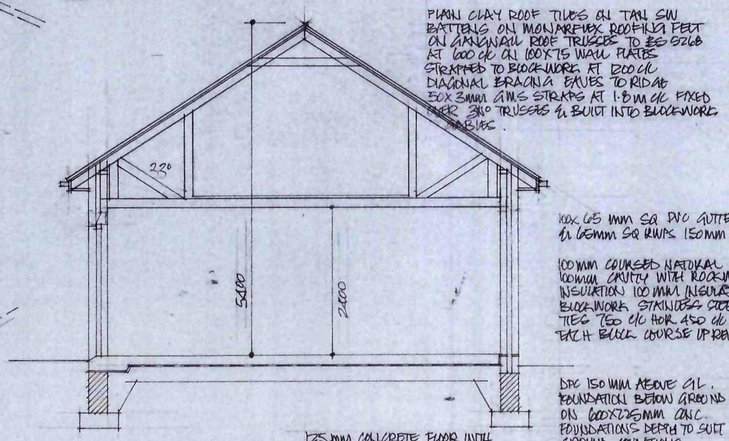


SECTION AA

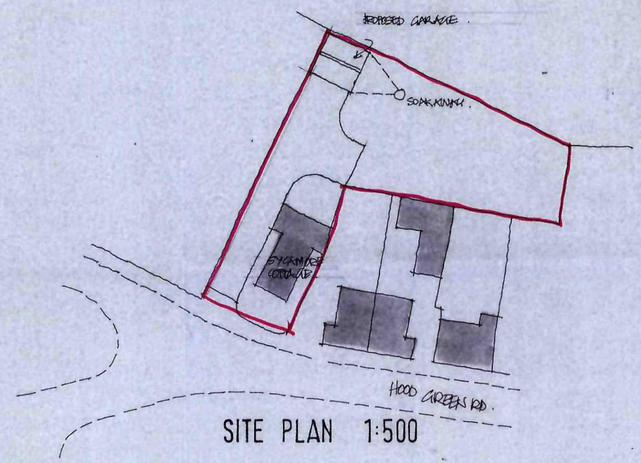

SITE PLAN 1:500

N

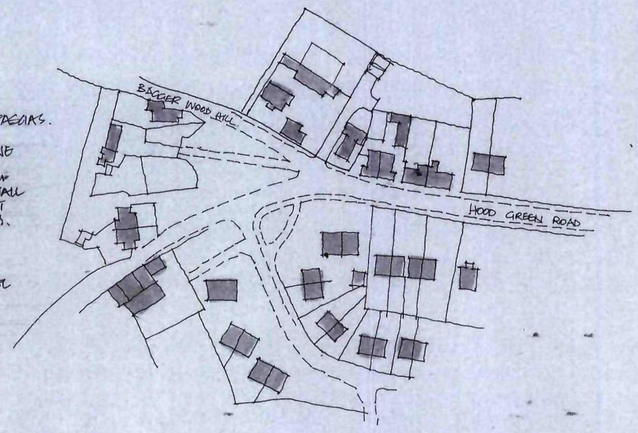

LOCATION PLAN 1:1250

Ref.	Revision	Date
b	ROOF RAISED TO 5.4m	6.12.11
c	ROOF PITCH AMENDED TO 33°	10.1.11
B	ROOF RAISED 1.1m FOR STORAGE	17.11.11

Client

MR J GUCKION

Project

SYCAMORE COTTAGE
HOOD GREEN RD
STAINBOROUGH

Title

REVISED PROPOSALS

Scale: 1:50 Drawn: SL

Date: NOV '09 Drawing No: P/2/11 Rev C

BDS
BUILDING DESIGN SERVICES
15 Hunters Avenue Barnsley S70 6PL
TEL: 01226 733224