
Important notice:
Do not scale off this drawing.
Critical dimensions should be checked on site prior to works commencing.
Dimensional conflicts should be brought to the company's attention as soon as they become apparent. Failure to do so could render the contractor liable for subsquent consequential losses.

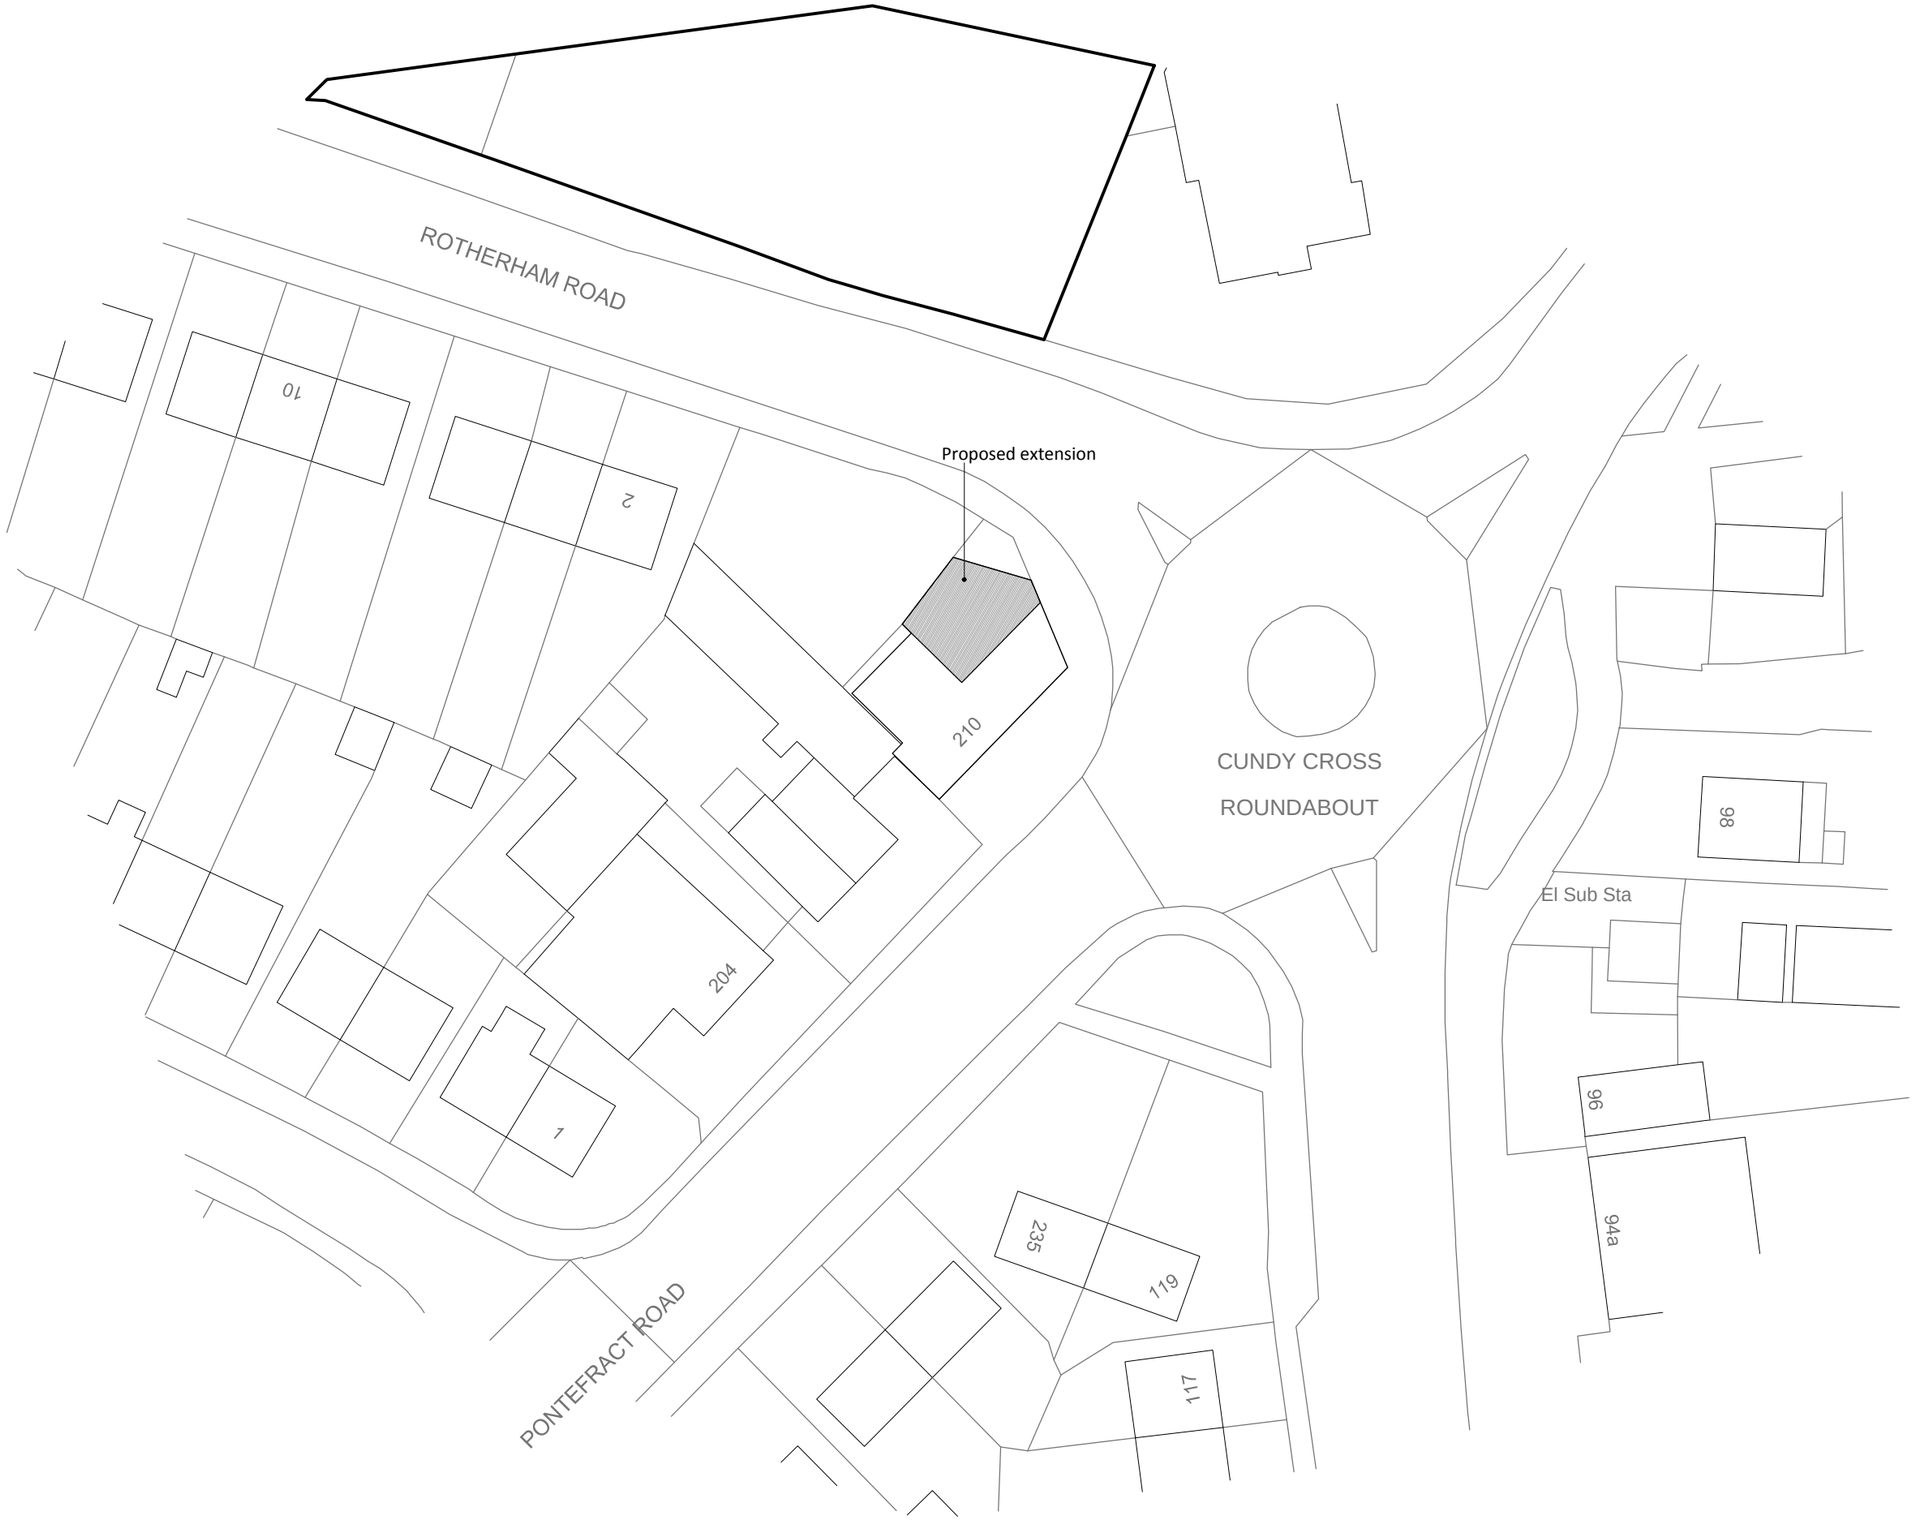

REV.	DATE	DESCRIPTION	DRN.	CKD.

LSG Solutions Ltd
15 Cortworth Place
Elsecar
Barnsley
S748HX

t : 07980 240505
e: lyndsey@lsg-ltd.com
w. www.lsg-ltd.com

CLIENT
TAYLOR MADE SIGNS AND BANNERS

PROJECT
PROPOSED ALTERATIONS TO
210 PONTEFRACT ROAD
BARNSLEY
S71 5QP

TITLE
PROPOSED SITE PLAN

STAGE
PLANNING

PROJECT No.	DRAWING No.	REV.
2015-002	200-004	-
SCALE: A3 @ 1:500	DATE: JUNE 2015	
DRAWN: LJG	CHECKED: —	