

Drawing No.	Rev No.
MMB001 -004	A

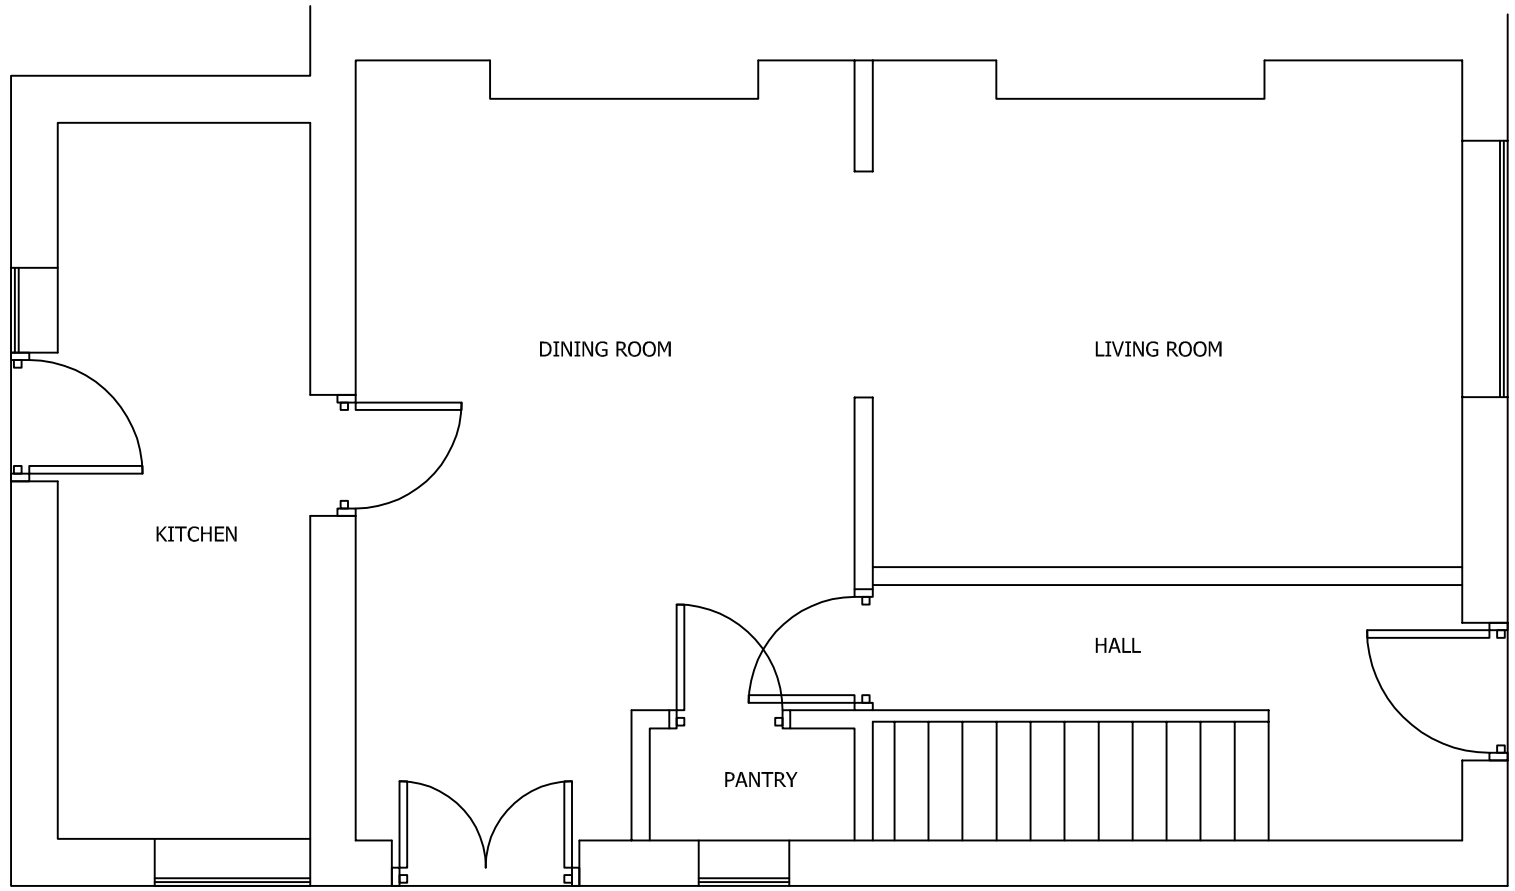

EXISTING GROUND FLOOR PLAN
SCALE 1:50 AT A3

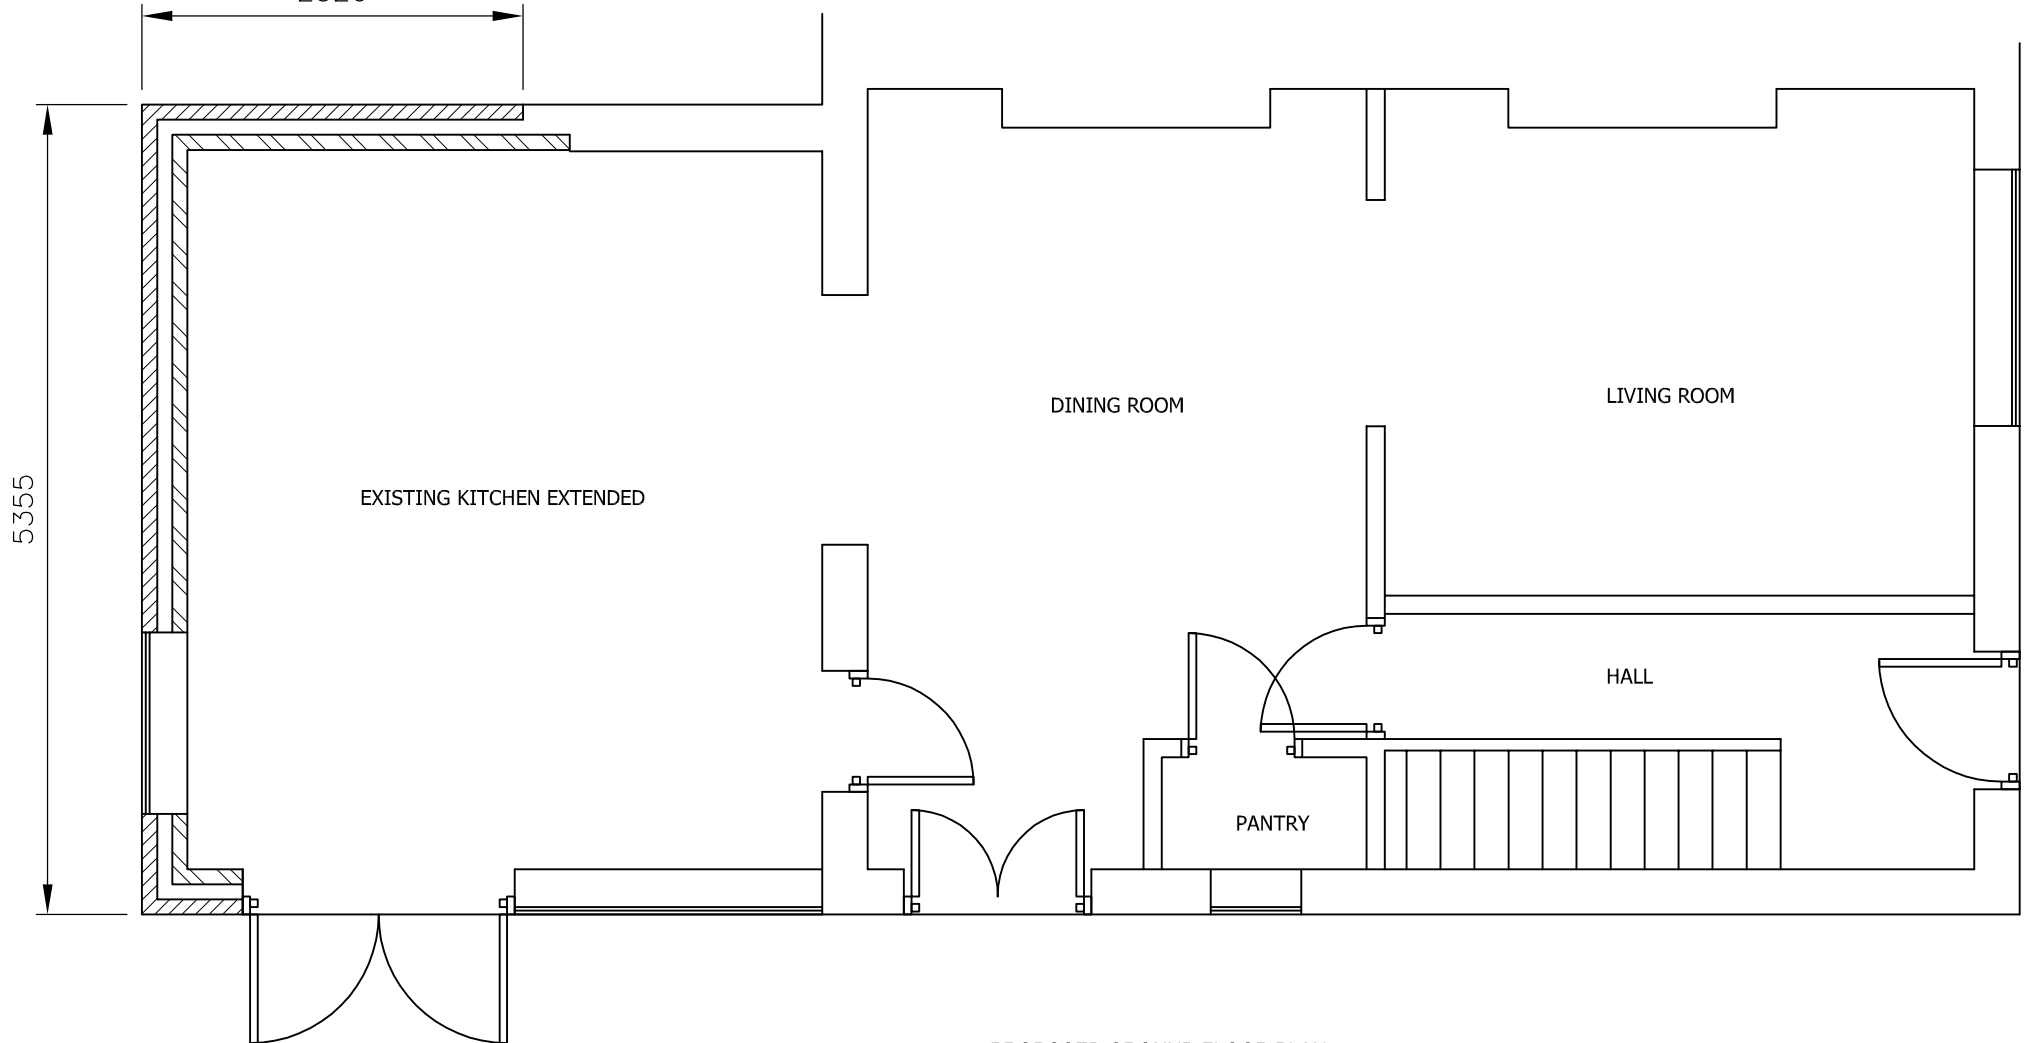

PROPOSED GROUND FLOOR PLAN
SCALE 1:50 AT A3

DO NOT SCALE: Contractor to check all dimensions and report any omissions or errors

NOTES

Rev	Description	By	Chk	App	Date
A	Extension reduced to 4.5m	JRB	PB	PB	16/06/09

JRB DESIGNS Ltd
166 Churchfield Lane
Darton
Barnsley
S75 5EA
Tel: 01226 383542
Fax: 01226 380078
Mob: 07970 541192
Email: john@jrbdesigns.co.uk

This drawing is copyright. © jrbdesigns Ltd.

Client
MR M BARLOW

Drawing Title
PROPOSED PLANS

Address
93 NORTH PLACE
GAWBER
BARNSLEY
S75 2NN

Project Title:
PROPOSED SINGLE STOREY REAR EXTENSION

Purpose of Issue:
PLANNING

Drawing Status
FIRST ISSUE

Scale at A3	Drawn By	Date	
AS SHOWN	JRB	10/05/2009	
Checked By	Date	Approved By	Date
MB	10/05/2009	MB	10/05/2009
Project No.	Drawing No.		Revision
MMB001	004		A

APPROVAL [X] INFORMATION [ ] TENDER [ ] CONTRACT [ ] CONSTRUCTION [ ]