A3 size sheet




FRONT ELEVATION



REAR ELEVATION



SIDE ELEVATION (R)

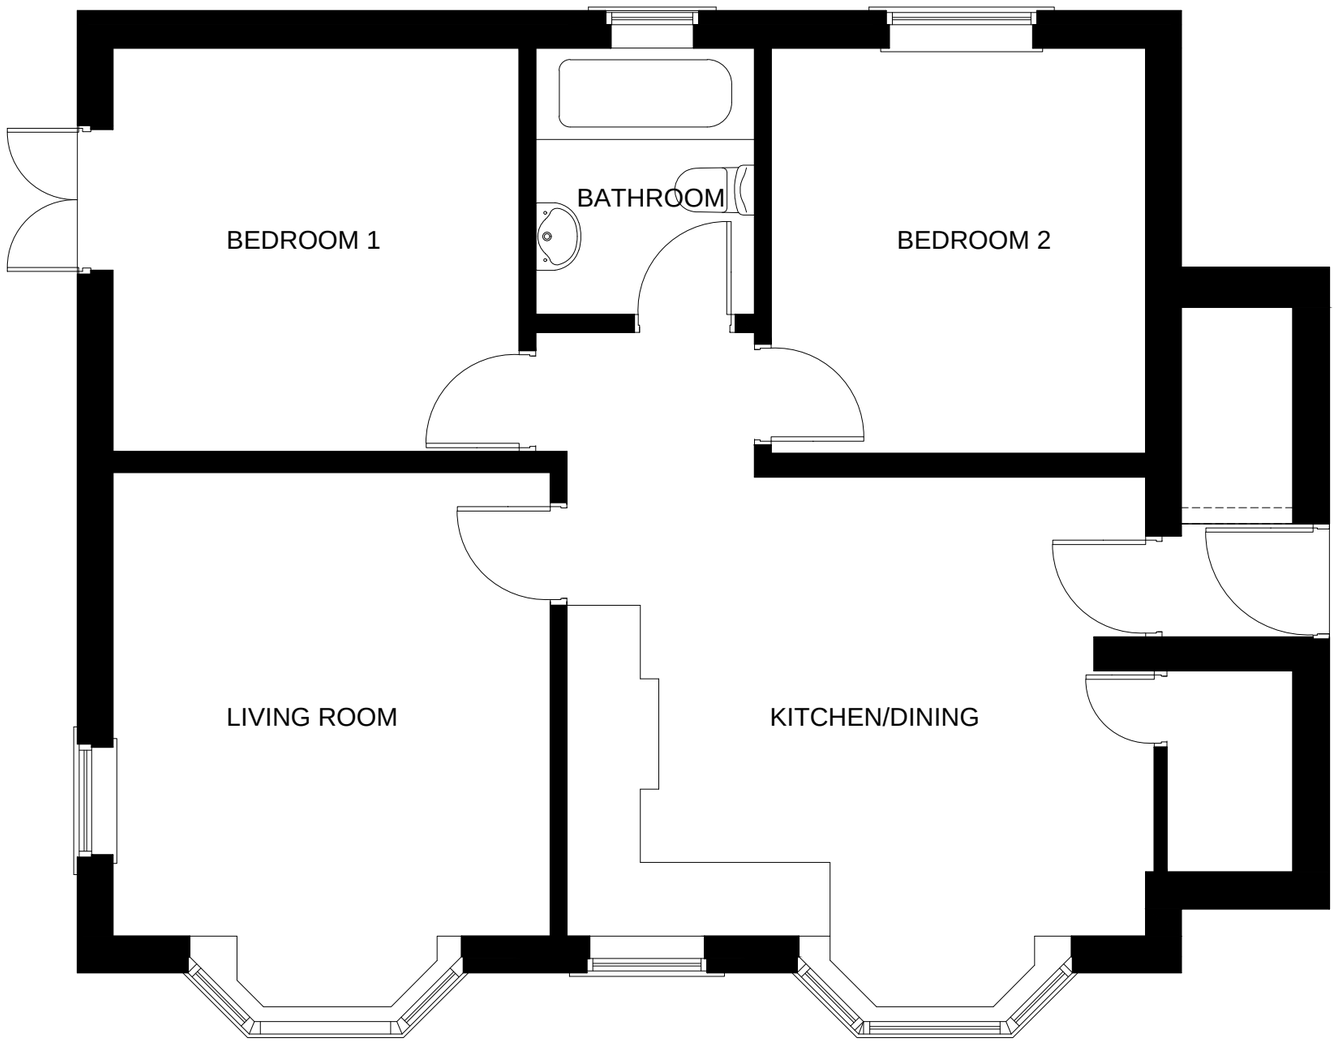

EXISTING LAYOUT PLAN



SIDE ELEVATION (L)

Rev:	Date:	Description:	By:
A	13/07/15	Elevation scales amended	SH

07762656187
steven@drawit.biz
www.drawit.biz
15 Medway Close
Barugh Green
Barnsley
S75 1NY

Purpose: PLANNING

Status: EXISTING
Dwg of: Plans & Elevations

Client:
Mr D King

Site Address:
56 Bank End Road ,Worsbrough
Barnsley, S70 4QJ

Project:
Proposed attic conversion

Drawn by:	Date:	Rev:
SH	11/06/2015	
Scale: 1:50 &1:100	Dwg No: 1504_103	A