
Block Plan

1 : 500

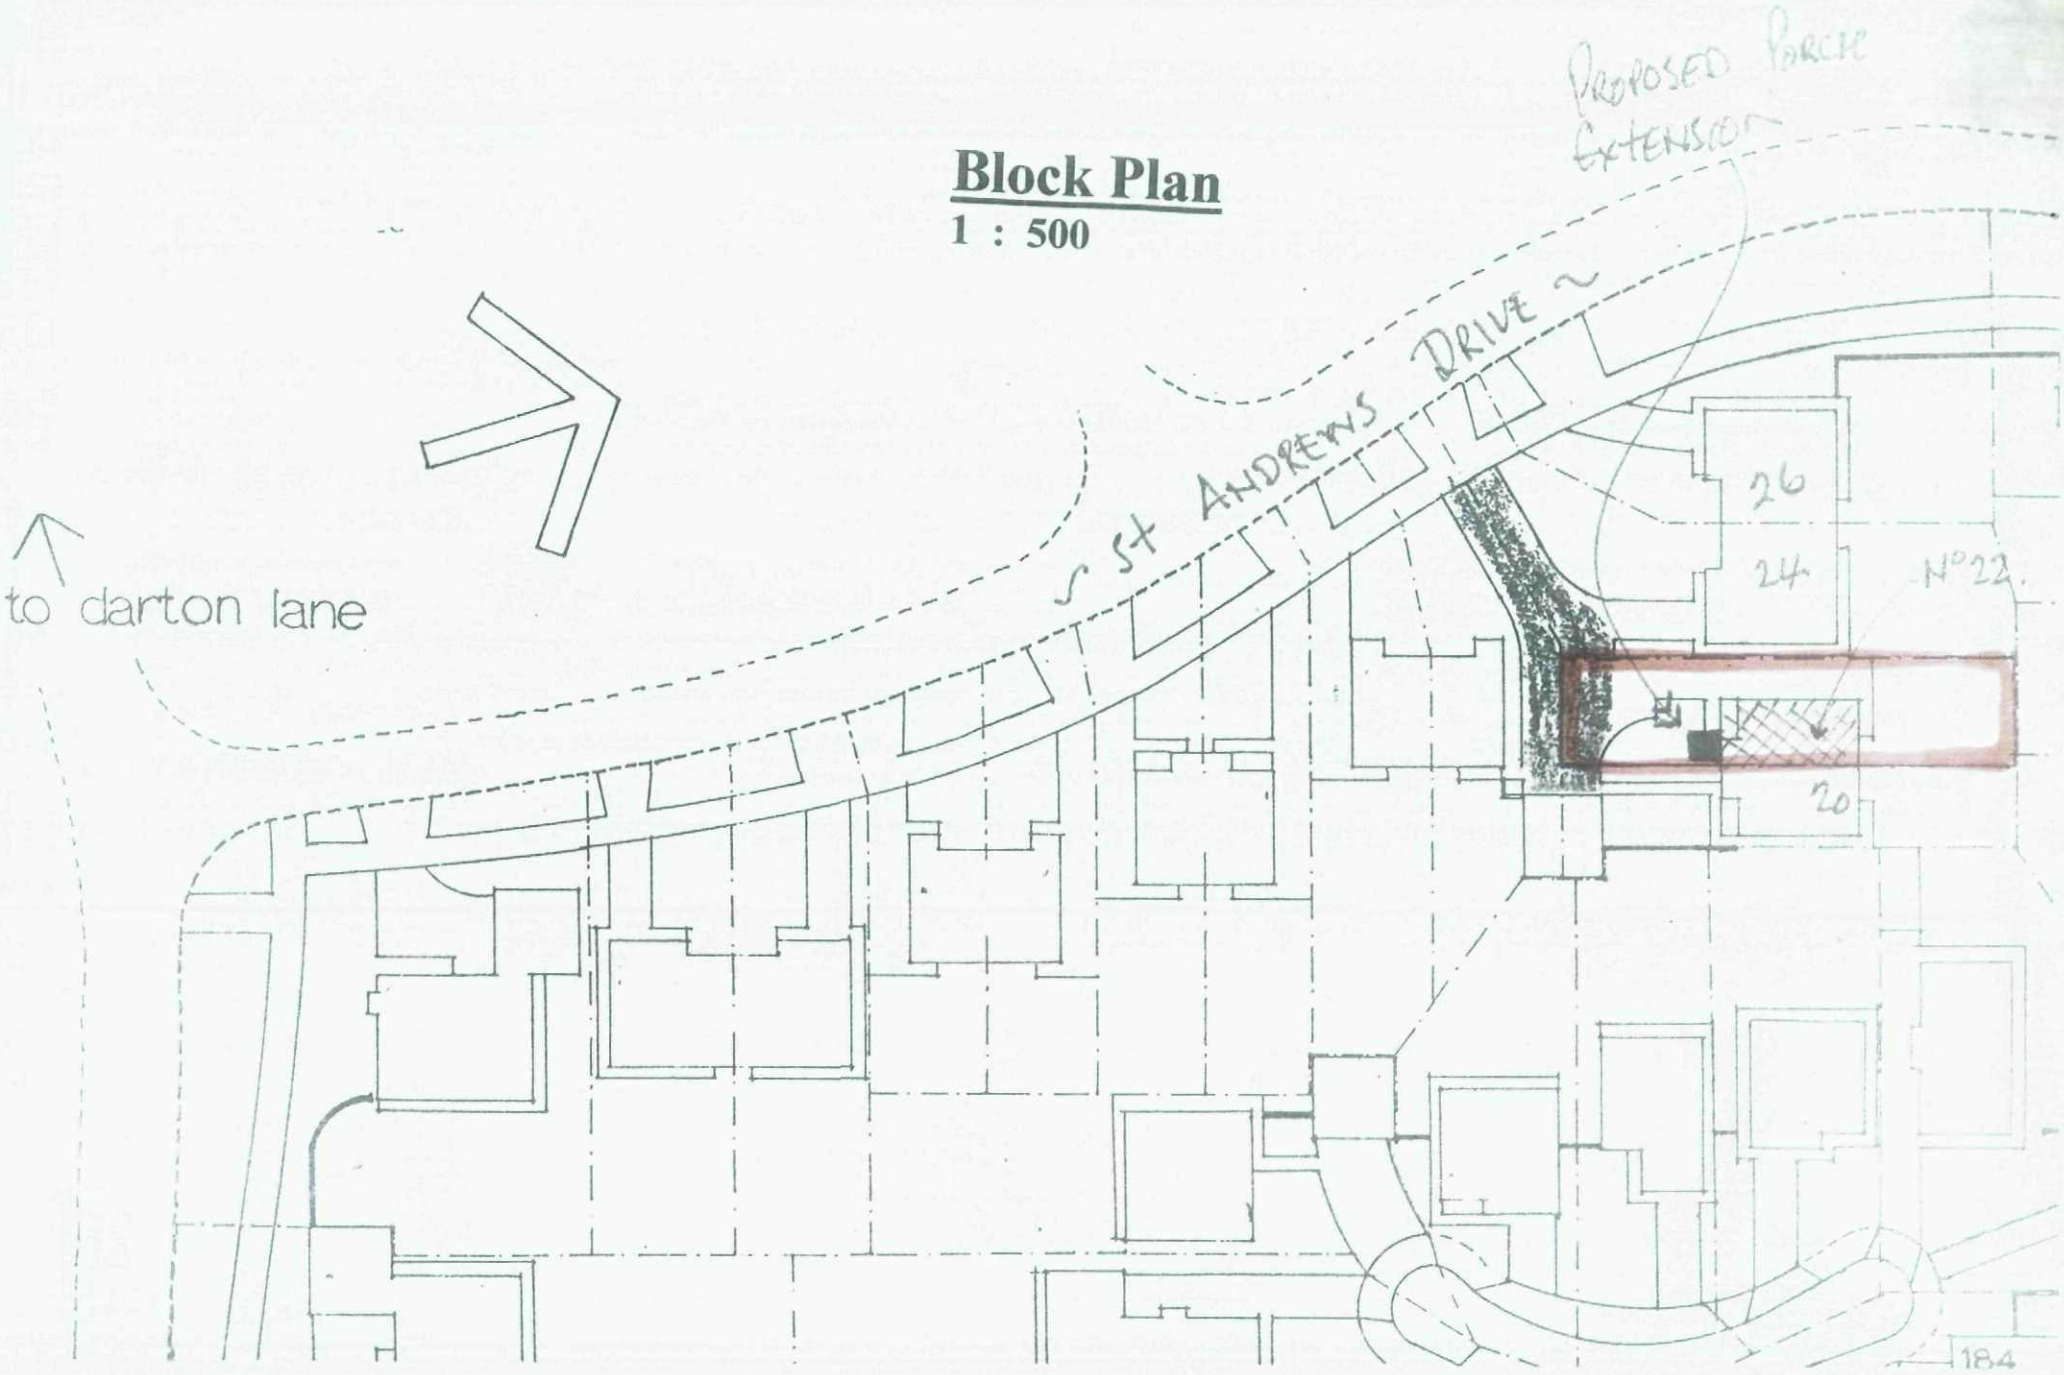

SDC Projects Ltd
336 Manchester Road
Deepcar
Sheffield
S36 2RH
Tel 0114 3279 118
Tel 07970 291539



Proposed Front Elevation





Elevation On 1

Elevation On 2

Proposed Elevations

1 : 100

GJ / 03

SDC Projects Ltd
336 Manchester Road
Deepcar
Sheffield
S36 2RH
Tel 0114 3279 118
Tel 07970 291539



Existing Front Elevation


Existing Elevations.

1 · 100

GJ / 02

Mapping sourced from Ordnance Survey

Location Map

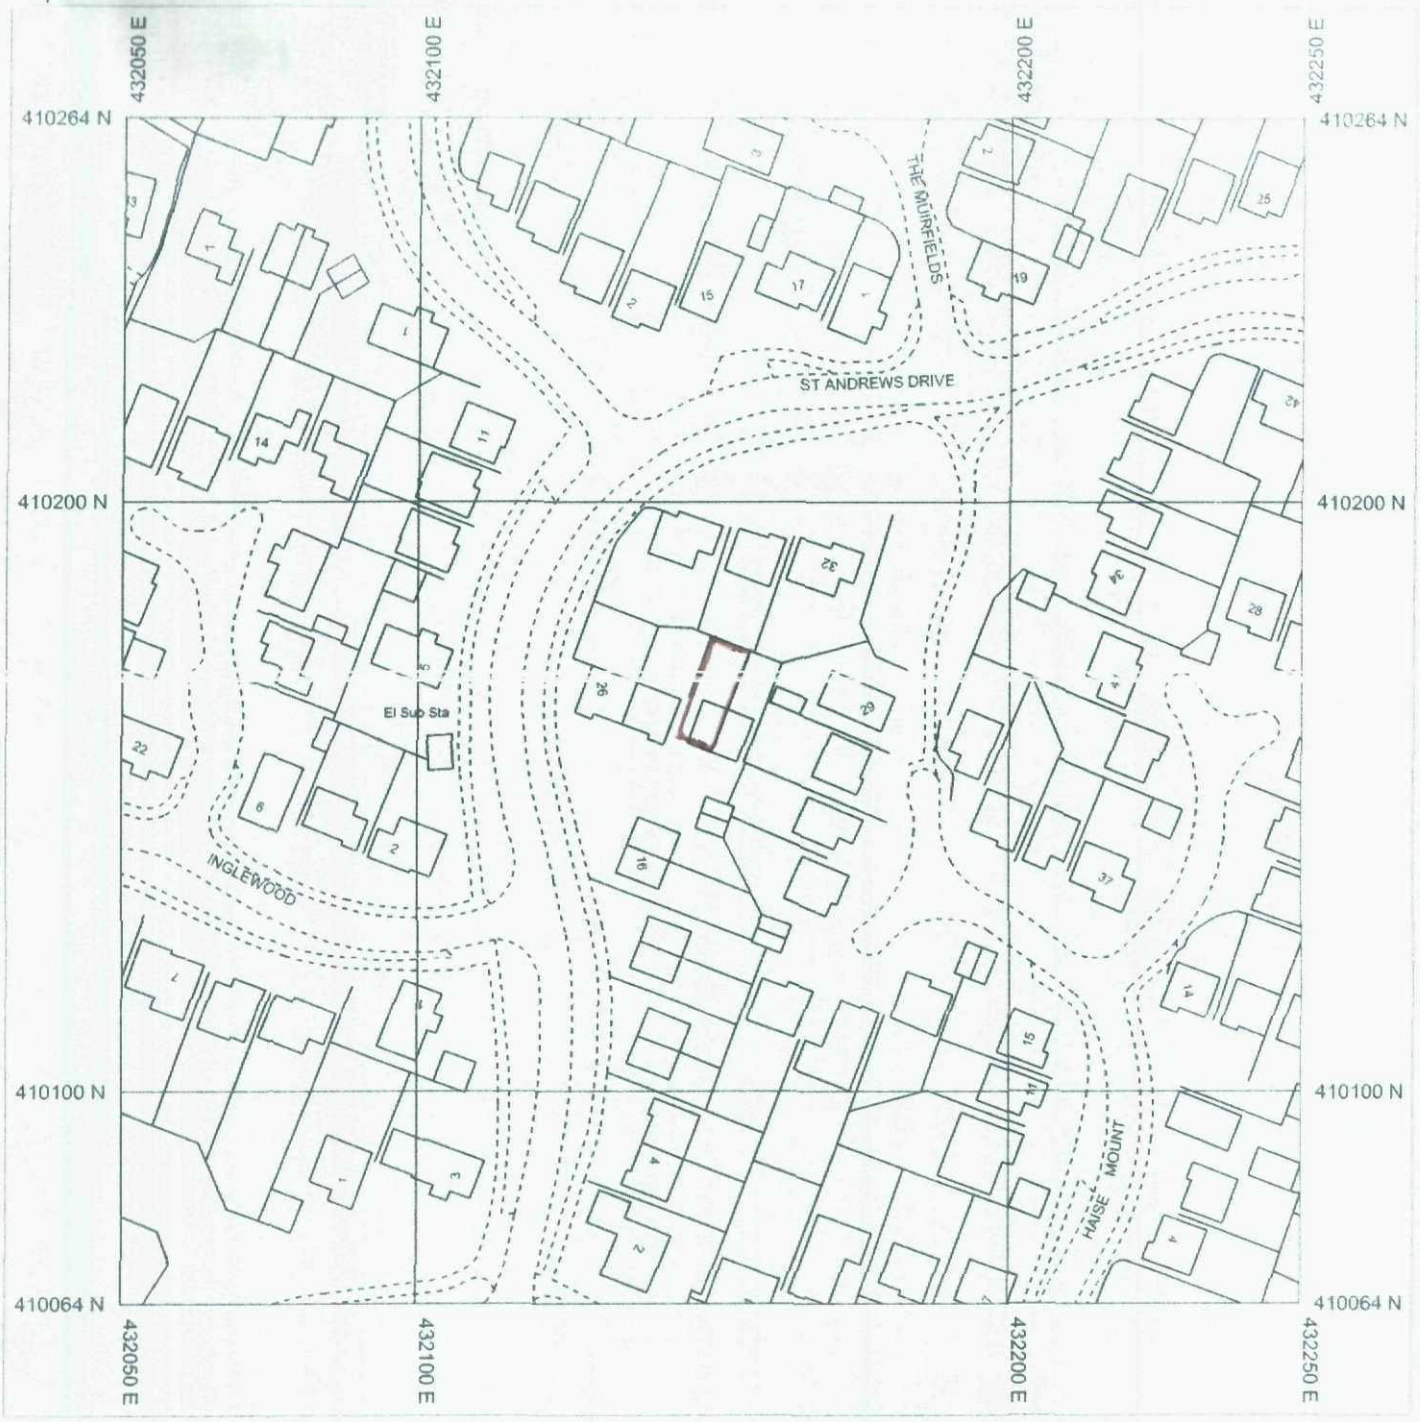

Produced 08/08/2012 from the Ordnance Survey National Geographic Database and incorporating surveyed revision available at this date. © Crown Copyright 2012

Reproduction in whole or in part is prohibited without the prior permission of Ordnance Survey

Ordnance Survey and the OS Symbol are registered trademarks of Ordnance Survey, the national mapping agency of Great Britain

The representation of a road, track or path is no evidence of a right of way

The representation of features as lines is no evidence of a property boundary

22 St Andrews Drive
Darton
Barnsley
S75 5LX

0 20 40

Scale 1:1250

Supplied By: **Dash**

Serial number: 001056317

Plot Centre Coordinates: 432150, 410164