
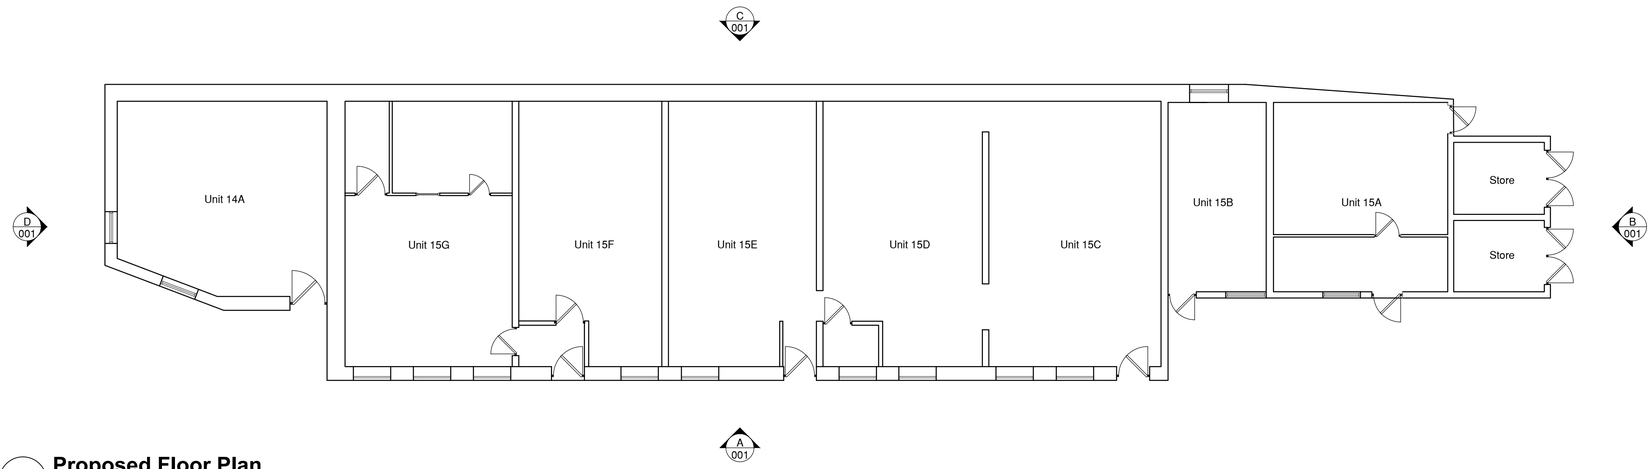



01 Proposed Floor Plan

1:100

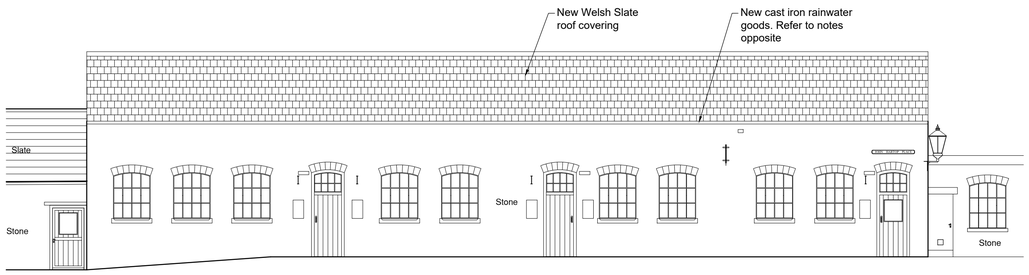


02 Elevation A - Front

1:100

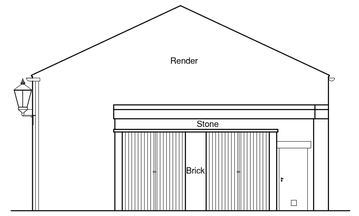


03 Elevation B - Side

1:100

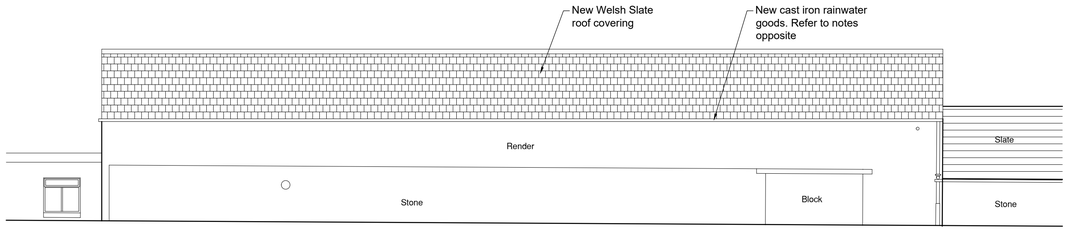

04 Elevation C - Rear

1:100

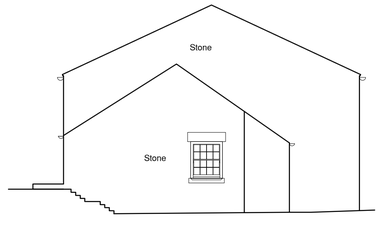

05 Elevation D - Side

1:100

Rainwater Goods

Britania Cast Iron Deepflow Half Round gutters on brackets to match existing, complete with stop ends.

Circular cast iron downpipes secured with heritage style collared connectors. Traditional discharge shoe to be used where discharging into gully.

Rainwater goods to be painted Black to match adjacent buildings.

DO NOT SCALE FROM THIS DRAWING. ALL DIMENSIONS TO BE CHECKED ON SITE BY CONTRACTOR. REPORT ANY DISCREPANCIES TO DRAWING AUTHOR AND PROPERTY SERVICES TEAM. DRAWING OR CONTENTS SHOULD NOT BE DUPLICATED WITHOUT PRIOR CONSENT.

DRAWING TO BE READ IN CONJUNCTION WITH ALL OTHER PROJECT DOCUMENTS INCLUDING BUT NOT LIMITED TO DRAWINGS, SPECIFICATIONS, SCHEDULES

0m 1 2 3 6m

1:100

NOTES

Rev	Notes	Date	Issued By
P1	First Issue	09/07/2021	BST

BARNSLEY Metropolitan Borough Council
PROPERTY SERVICES

SERVICE

Asset Management

PROJECT

Elsecar Heritage Centre
Building 15 Re-roofing

TITLE

Proposed Plan & Elevations

PROJECT REF	DRAWING REFERENCE	REV
	002	P1
SCALE: 1:100	DISCIPLINE: ARCHITECTURE	SHEET SIZE: A1
PURPOSE OF ISSUE: PLANNING APPROVAL		Drawn: BST / Checked: