

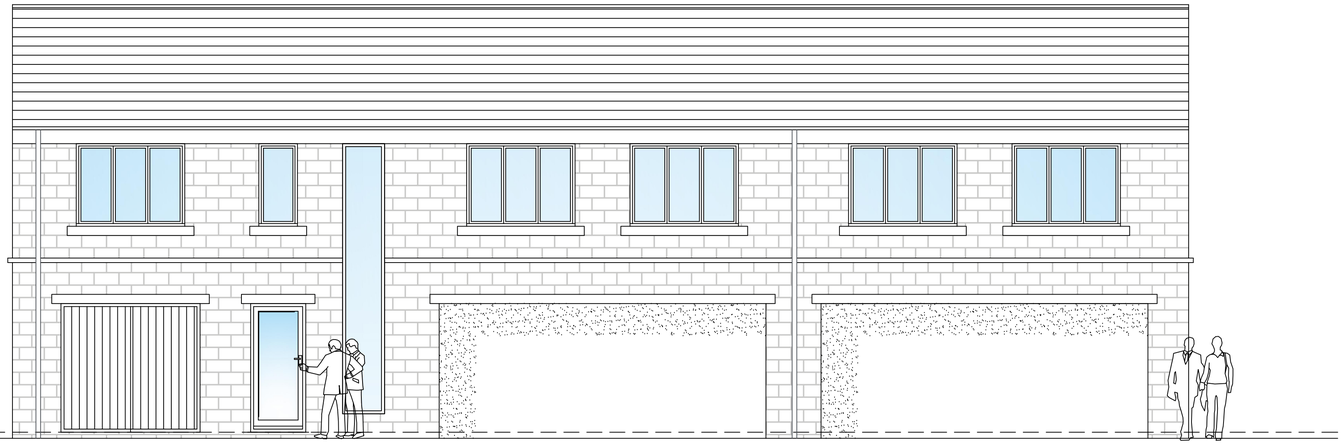



FRONT ELEVATION
SCALE 1:50

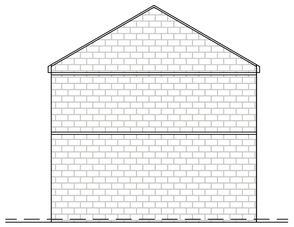


SIDE ELEVATION
SCALE 1:50

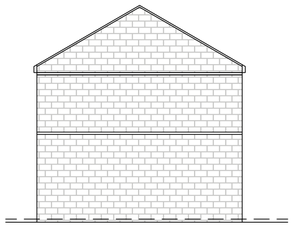


SIDE ELEVATION
SCALE 1:50

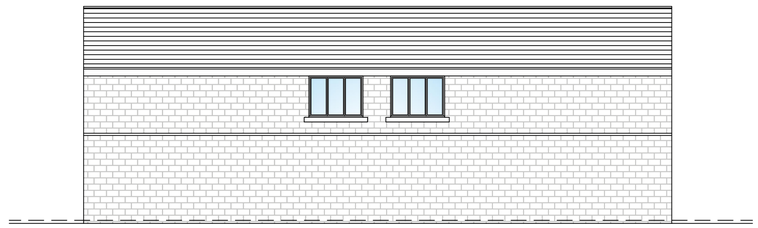


REAR ELEVATION
SCALE 1:50

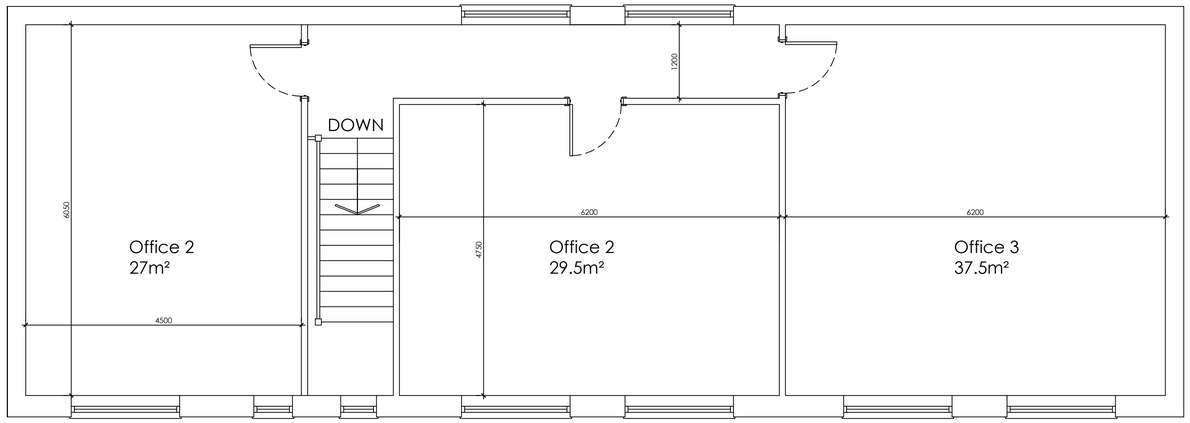


PROPOSED OFFICE BLOCK
FIRST FLOOR PLAN
SCALE 1:50

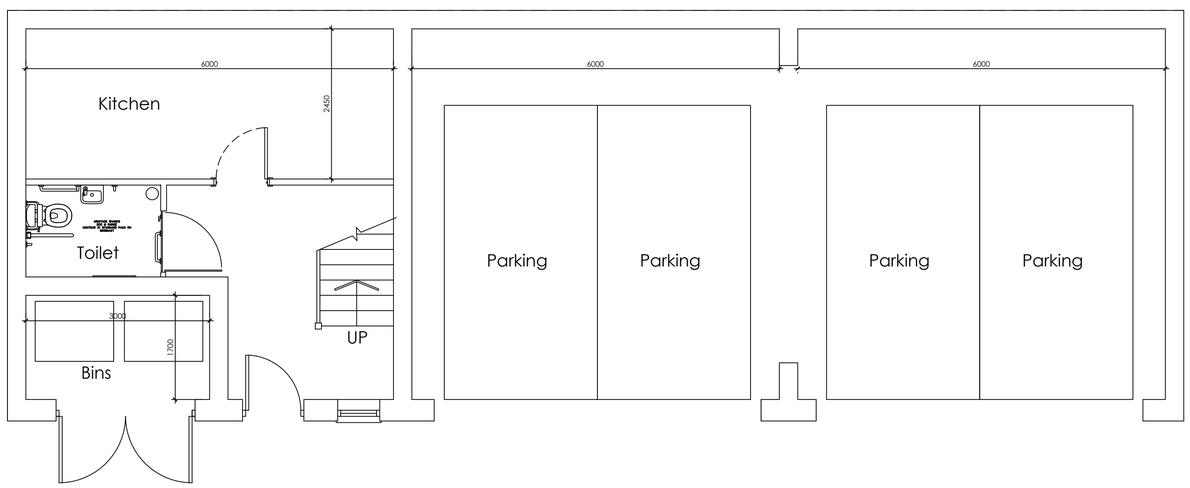

PROPOSED OFFICE BLOCK
GROUND FLOOR PLAN
SCALE 1:50

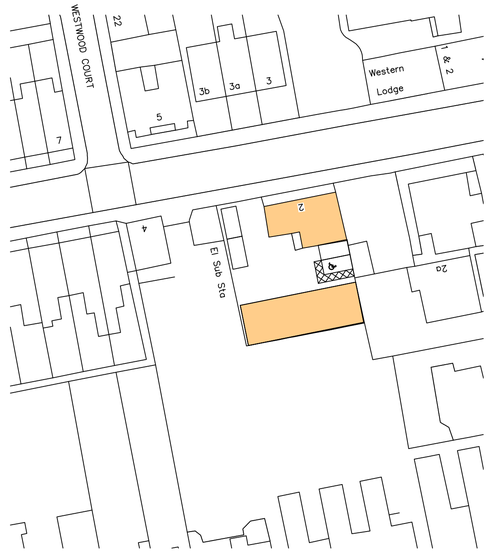

SITE PLAN
SCALE 1:500

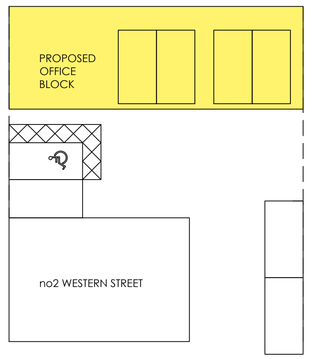

PARKING LAYOUT
SCALE 1:200

White Agus PARTNERSHIP
8 MORSTON BUSINESS PARK,
WHALEY ROAD, BARUGH GREEN,
BARNSLEY.
S75 1HQ
Phone: 01226 208482
Fax: 01226 283030
Email: info@whiteaguspartnership.co.uk
Web: www.whiteaguspartnership.co.uk
ARCHITECTURAL SERVICES AND SURVEYORS

Project.	Client.
PROPOSED OFFICES 2 WESTERN STREET BARNSLEY, S70 2BP	MR A. SELBY
Drawing Title. PICTHED ROOF PLANS & ELEVATIONS	Date. OCTOBER 2015 / Scale. 1:50 @ A1 Ref. 15-097 / Dwg. No. 03 / Rev.

Date	Suffix	Description	Date	Suffix	Description