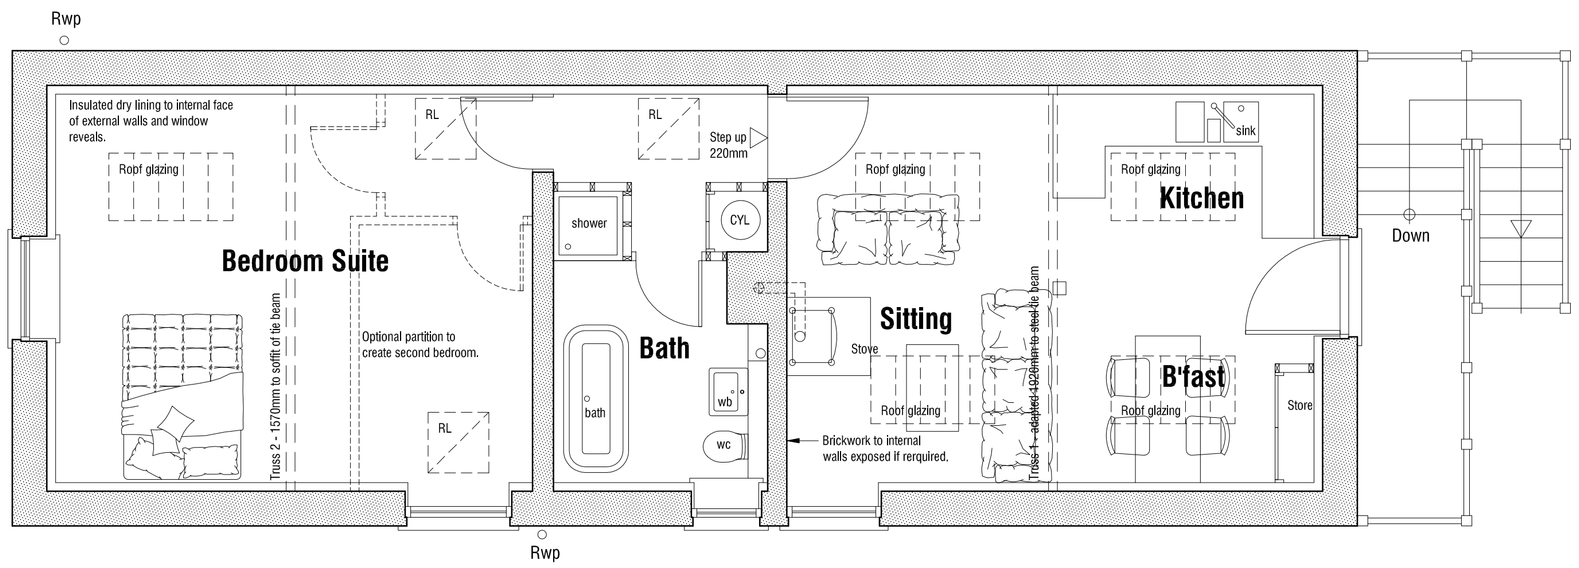

FIRST FLOOR PLAN 1:50

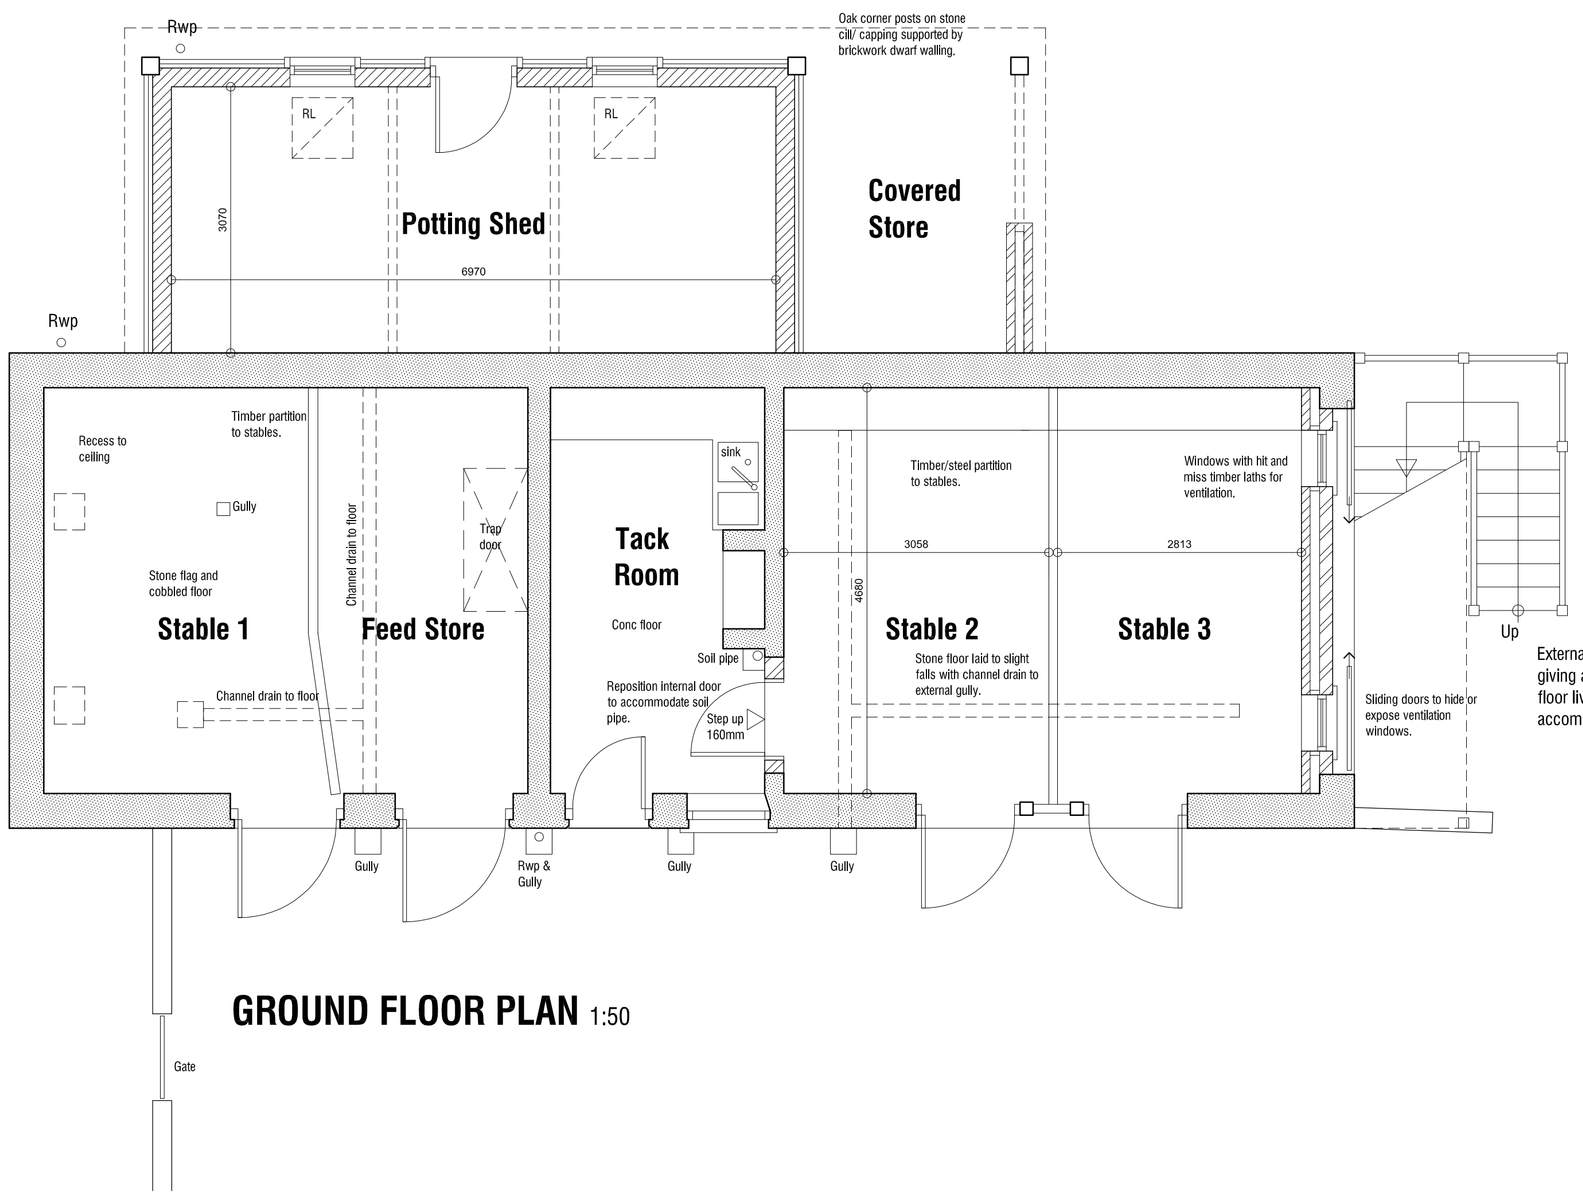

GROUND FLOOR PLAN 1:50

EAST ELEVATION 1:100

Remove brickwork and restore original opening. Subdivide with 2No door posts to form two stable access doors with vertical boarding and ventilation opening with bars as shown.

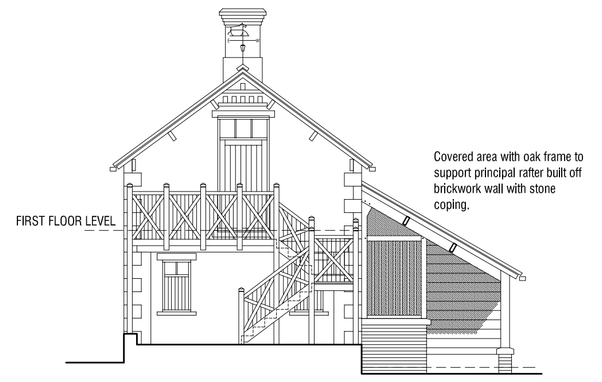

NORTH ELEVATION 1:100

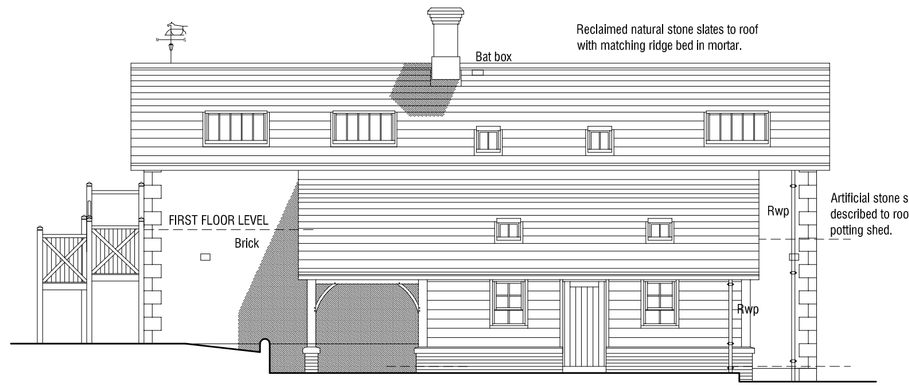

WEST ELEVATION 1:100

Oak posts to external corners with sawn oak boards above stone cill course and brickwork below.

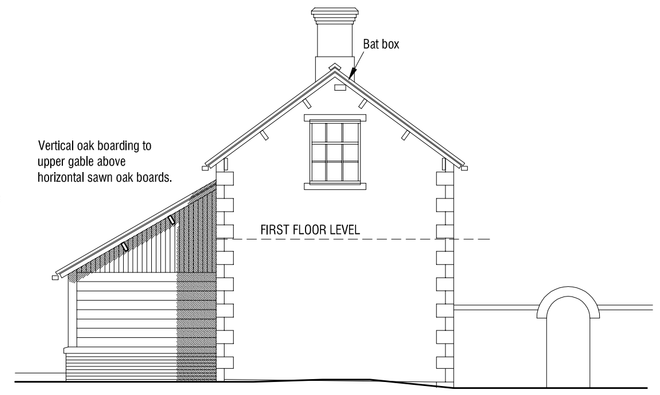

SOUTH ELEVATION 1:100

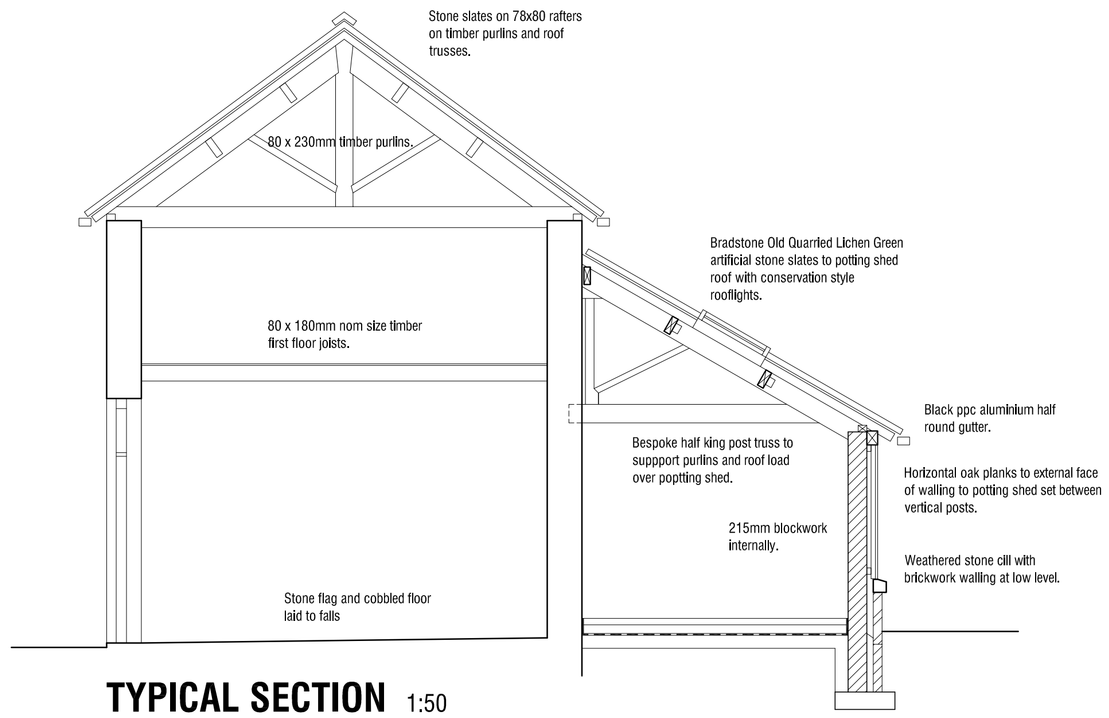

TYPICAL SECTION 1:50

A 15.10.2012 Planning Issue.

DALE HOUSE
TIVY DALE
CAWTHORNE
BARNSLEY

PROPOSALS

BARN & POTTING SHED

mbooth design
architectural design and building consultants
Fairfield House
Berneslai Close Barnsley
S70 2FL
T: 01226 286256
M: 07881898300
E: mboothdesign@btconnect.com

Scale	1:50 & 1:100 @A1	Drawn	MJB
Date	OCT 2012	Ref.	12.21
Dwg No.	**P2**	Rev.	**A**

0cm | 2cm | 4cm | 6cm

Copyright mbooth design. All dimensions in millimeters unless otherwise stated. Dimensions for setting out in existing buildings are to be checked and verified on site, to be checked on site