
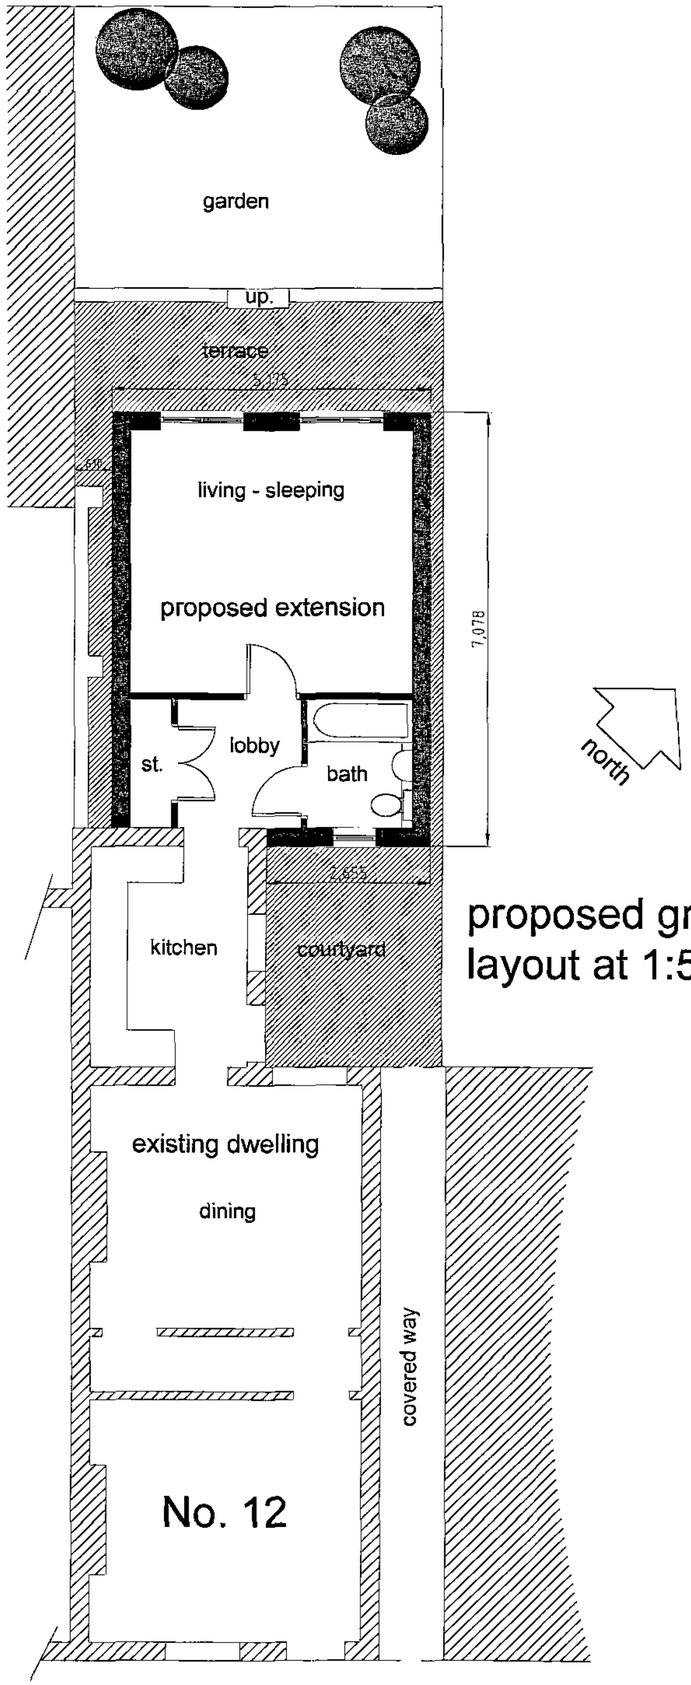



north

proposed ground floor layout at 1:50


PROPOSED ELEVATIONS 1:100

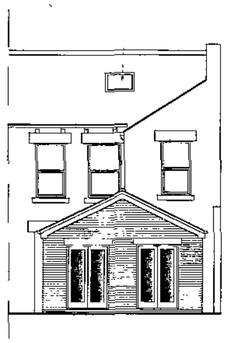


northwest elevation

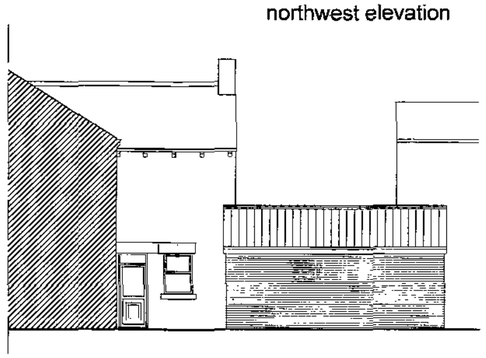

northeast elevation

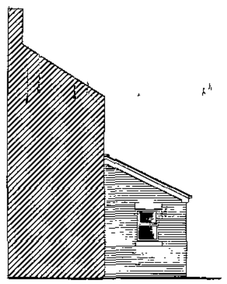


southeast elevation

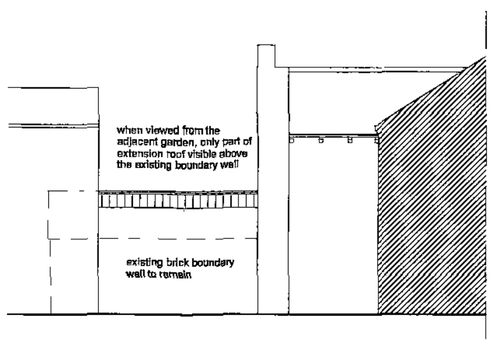


southwest elevation


EXISTING ELEVATIONS 1:100

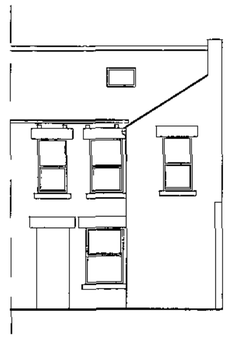

northwest elevation

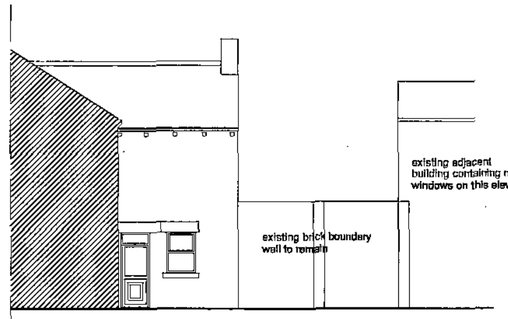

northeast elevation

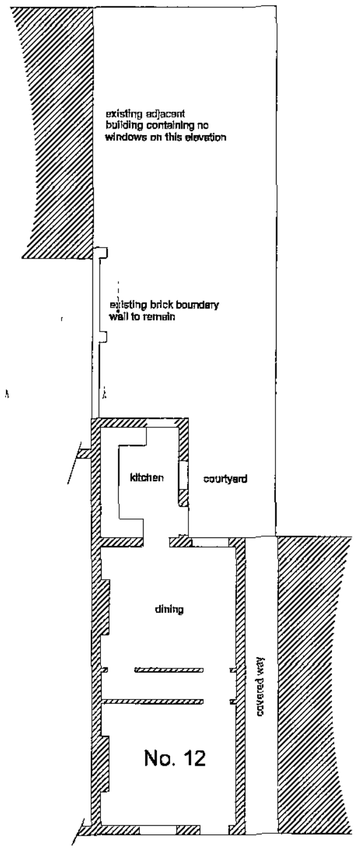

existing ground floor plan 1:100

1) This drawing and the design and details depicted thereon are the copyright of Peter Dimberline Chartered Architect.
2) All dimensions on this drawing are to be checked by the Contractor and any discrepancies are to be reported to the Architect.
3) Do not scale critical dimensions off this drawing.
4) Contractor to ensure that all Health & Safety requirements (CDM Regulations) in relation to this project will be complied with.

BMBC CORPORATE MAIL ROOM
24 OCT 2012
Received by:
ORIGINAL COPY

REVISIONS

PETER DIMBERLINE Dip Arch, RIBA
CHARTERED ARCHITECT

2 TIPSEY COURT, STAINCROSS
BARNSLEY, S75 6FZ

tel/fax (01226) 390947
email: pdimberline@tiscali.co.uk

CLIENT
C R Lee

PROJECT
Proposed ground floor extension to existing dwelling

LOCATION
12 Wilby Lane, Barnsley

DRAWING
Existing and proposed details

SCALES 1:50, 1:100, DATE Oct' 12

DRWG No. 2012/019/01 REV.

DRAWN BY PD