
iDprojects


PLANS
AS EXISTING

PROPOSED OUTBUILDING RESIDENTIAL CONVERSION
NOOK STABLES, HOYLANDSWAINE, BARNSLEY, S36 7JA
MR T & MRS C WOOD
DWG No. 282-A02 revA
SCALE 1:100@A3 OCTOBER 2015

REV	DATE	ITEM	AUTH
A	20/11/15	TITLE BLOCK AMENDED	ID

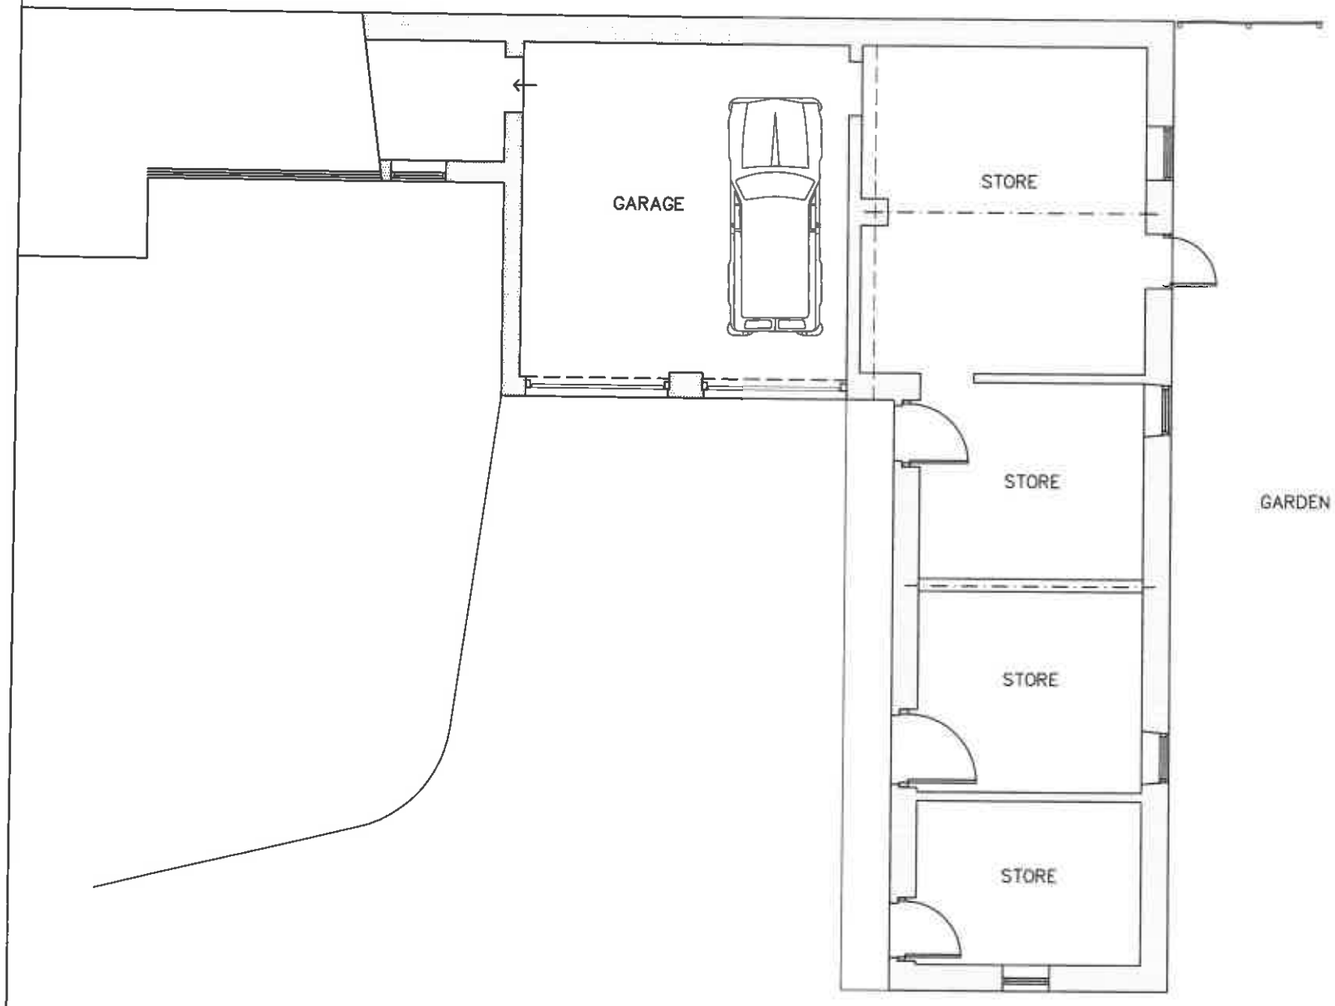

GROUND FLOOR PLAN

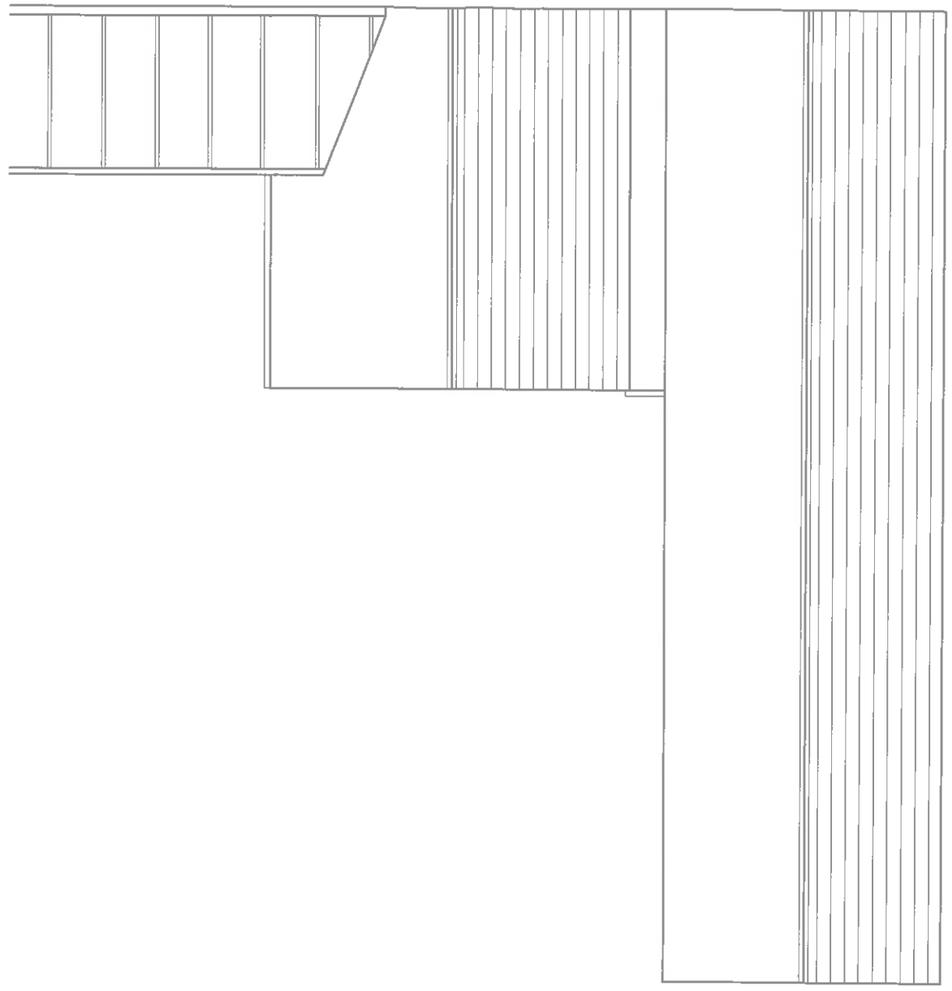

ROOF PLAN