




NORTH ELEVATION

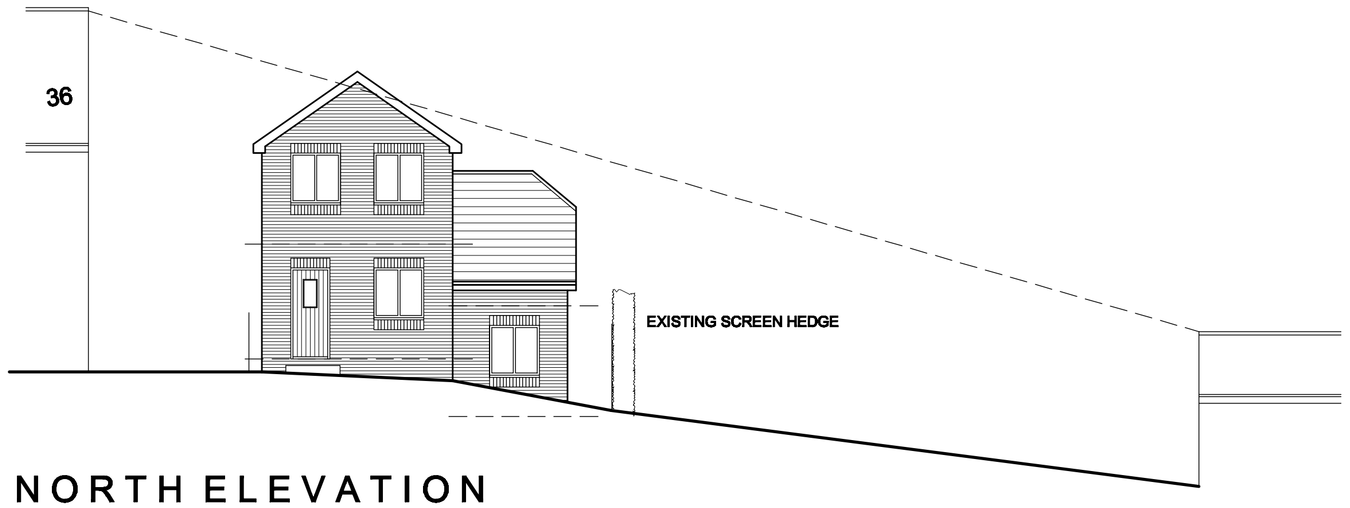


WEST ELEVATION

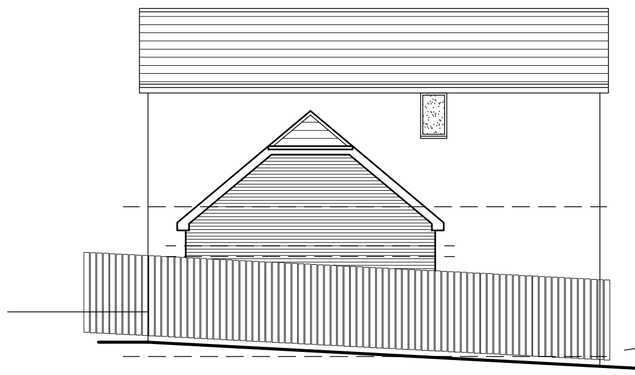

SOUTH ELEVATION

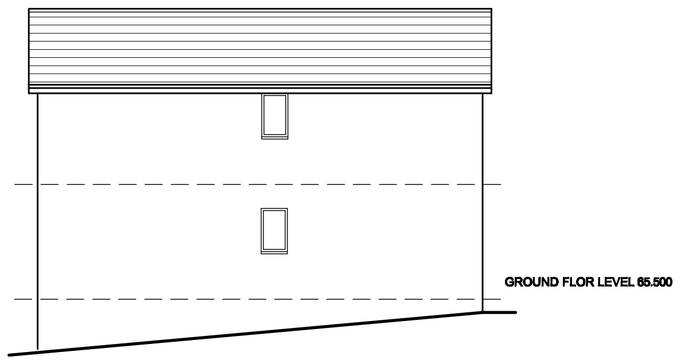


EAST ELEVATION

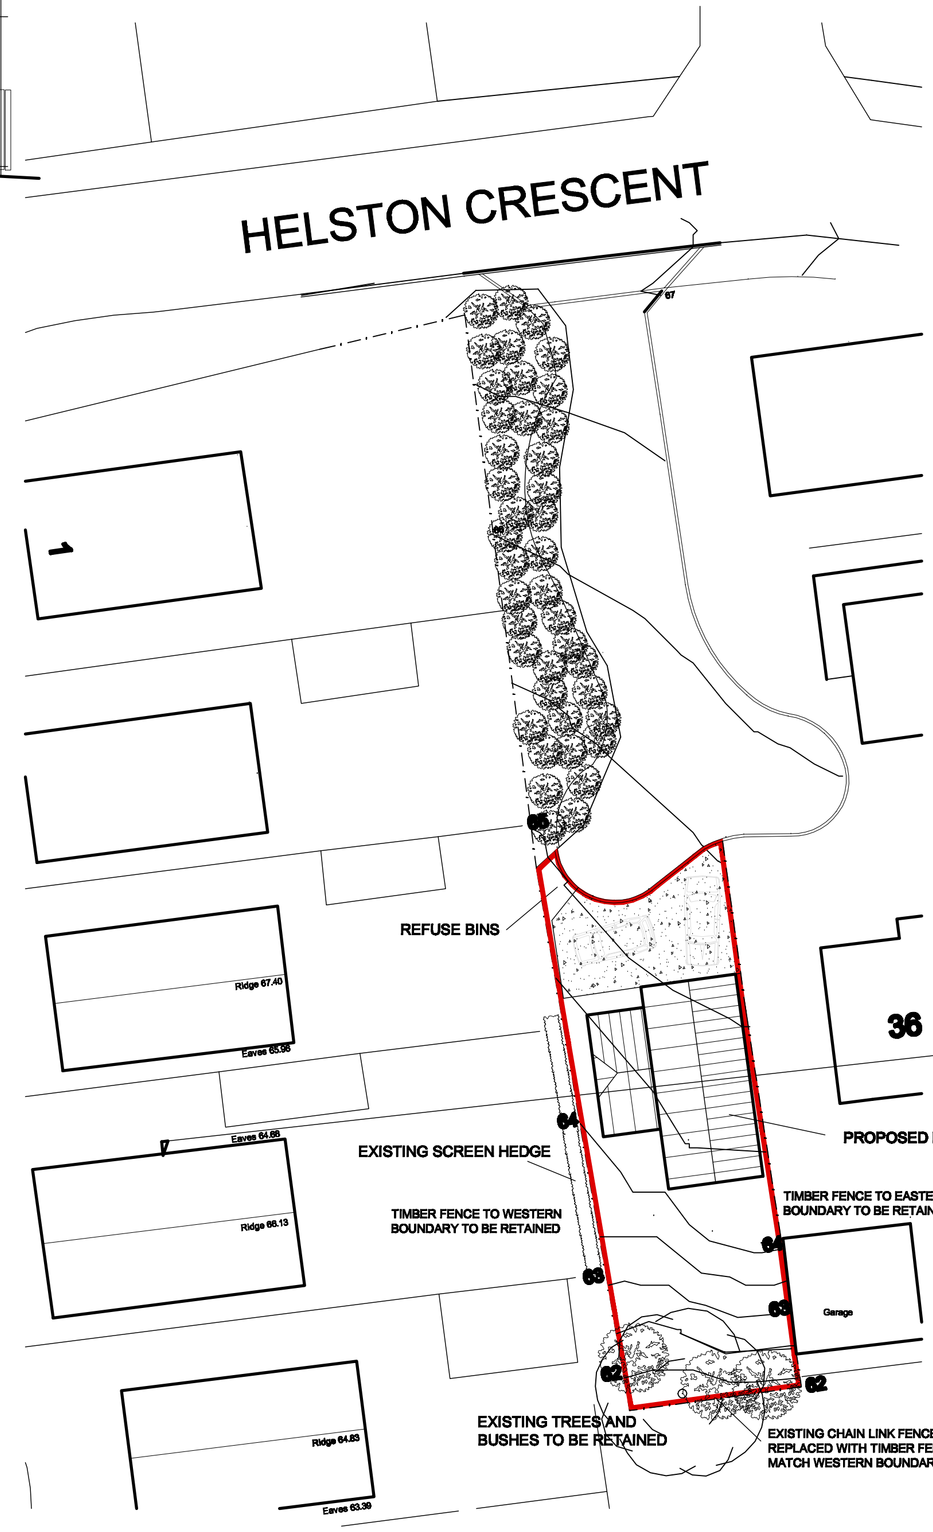


LOCATION PLAN

SCALE 1:200

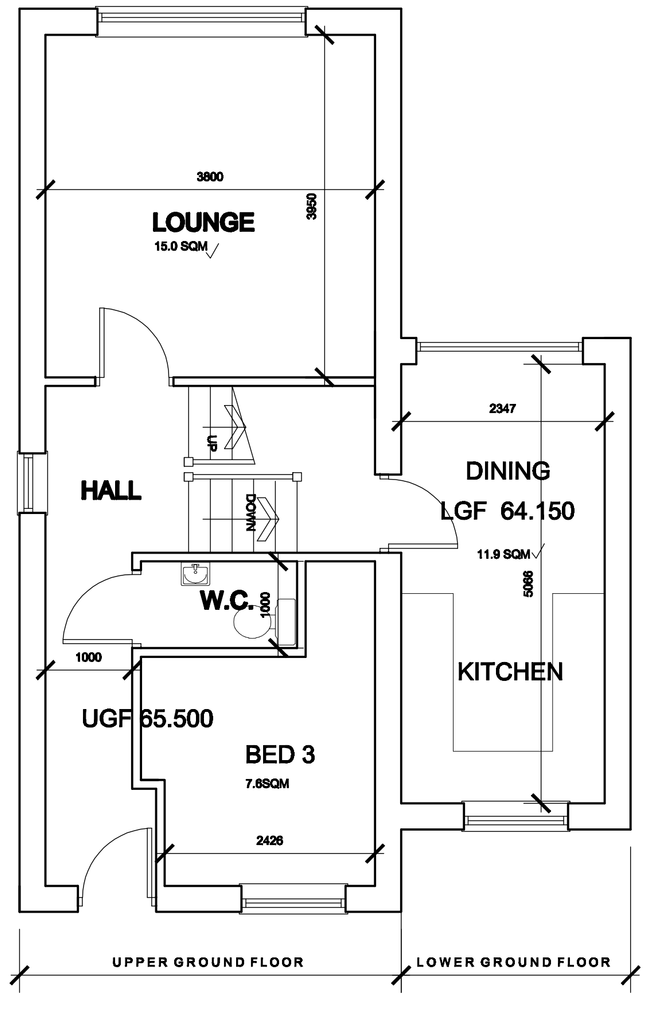

GROUND FLOOR PLAN

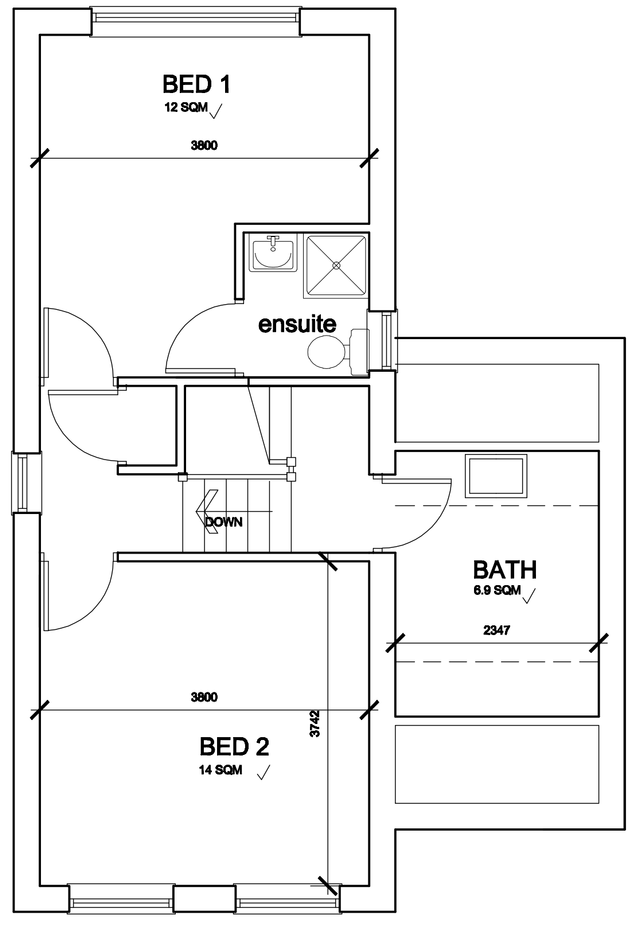

FIRST FLOOR PLAN

White Agus Partnership
PROVIDENCE VILLA,
42 SACKVILLE STREET,
BARNSLEY.
S70 2DB
Phone: 01226 208482
Fax: 01226 283030
Email: info@whiteaguspartnership.co.uk
Web: www.whiteaguspartnership.co.uk
SURVEYORS AND BUILDING DESIGN CONSULTANTS

Project.
PROPOSED DWELLING ON LAND AT
HELSTON CRRESCENT
MONK BRETTON, BARNSLEY

Client.
WALKER BUILDERS

Drawing Title.
PLANS AND ELEVATIONS

Date. AUGUST 2012

Scale. 1:50 & 1:100 @ A1

Ref. 12-045

Dwg. No. 01

Rev. A

Date		Suffix	Description	Date		Suffix	Description
09-10-12	A		BOUNDARY DETAILS REVISED				