



Proposed Front Elevation
Scale 1:100



Proposed Side Elevation
Scale 1:100

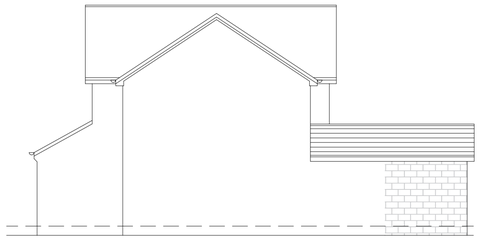


Proposed Rear Elevation
Scale 1:100

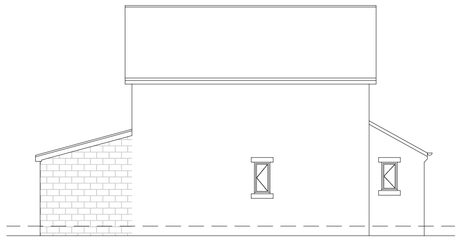

Proposed Side Elevation
Scale 1:100




Existing Front Elevation
Scale 1:100

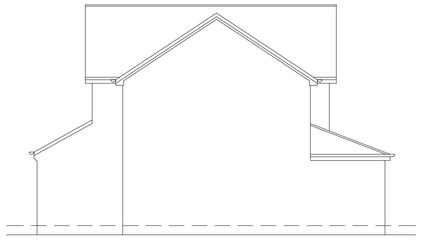


Existing Side Elevation
Scale 1:100




Existing Rear Elevation
Scale 1:100

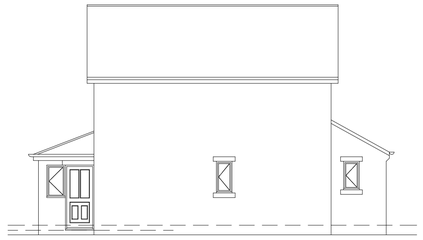


Existing Side Elevation
Scale 1:100

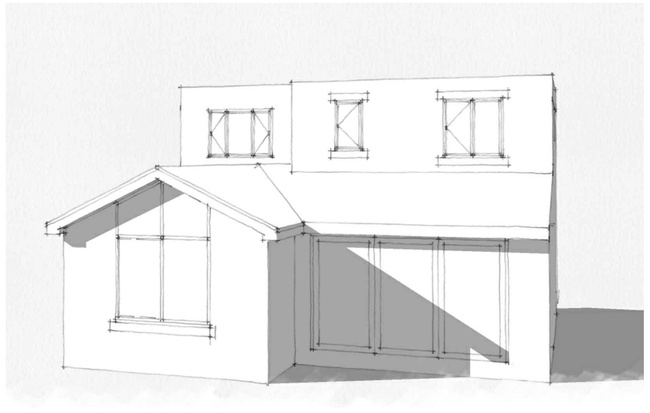

Sketch
Scale NTS

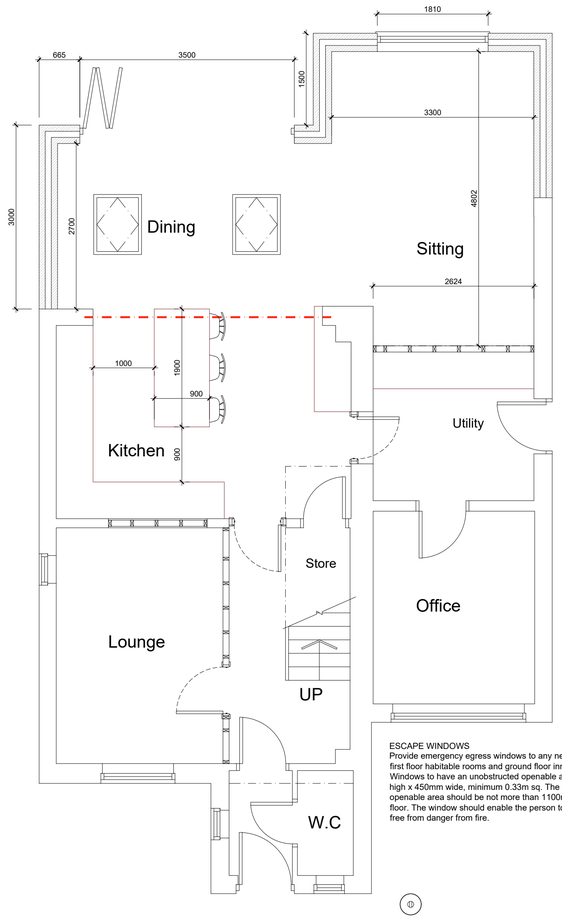


Proposed Ground Floor
Scale 1:50

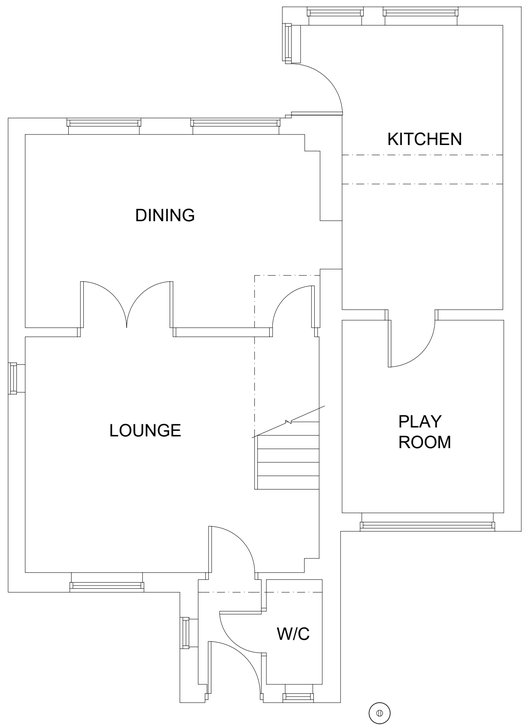

Existing Ground Floor PLan
Scale 1:100



Site Plan
Scale 1:500

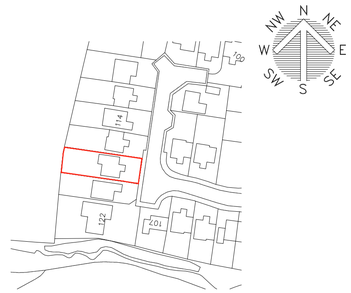

Location Plan
Scale 1:1250

White Agus PARTNERSHIP
OFFICE ONE
34 VICTORIA ROAD
BARNSLEY.
S70 2BU
Phone: 01226 208482
Fax: 01226 283030
Email: info@whiteaguspartnership.co.uk
Web: www.whiteaguspartnership.co.uk
ARCHITECTURAL SERVICES

Project. PROPOSED EXTENSION AT 118 TOWNGATE BARNSLEY, S75 4SY	Client. MR & MRS BROOMHEAD
Drawing Title. PLANS & ELEVATIONS	Date. JANUARY 2019 / Scale. 1:50 @ A1
	Ref. 18-158 / Dwg. No. 01 / Rev. B

Date	Suffix	Description	Date	Suffix	Description
19/02/2019	A	REVISED TO CLIENTS REQUIREMENTS			
22/02/2019	B	REVISED TO CLIENTS REQUIREMENTS			