
PLANNING SUBMISSION DRAWING

Do not scale.

Check all dimensions on site.

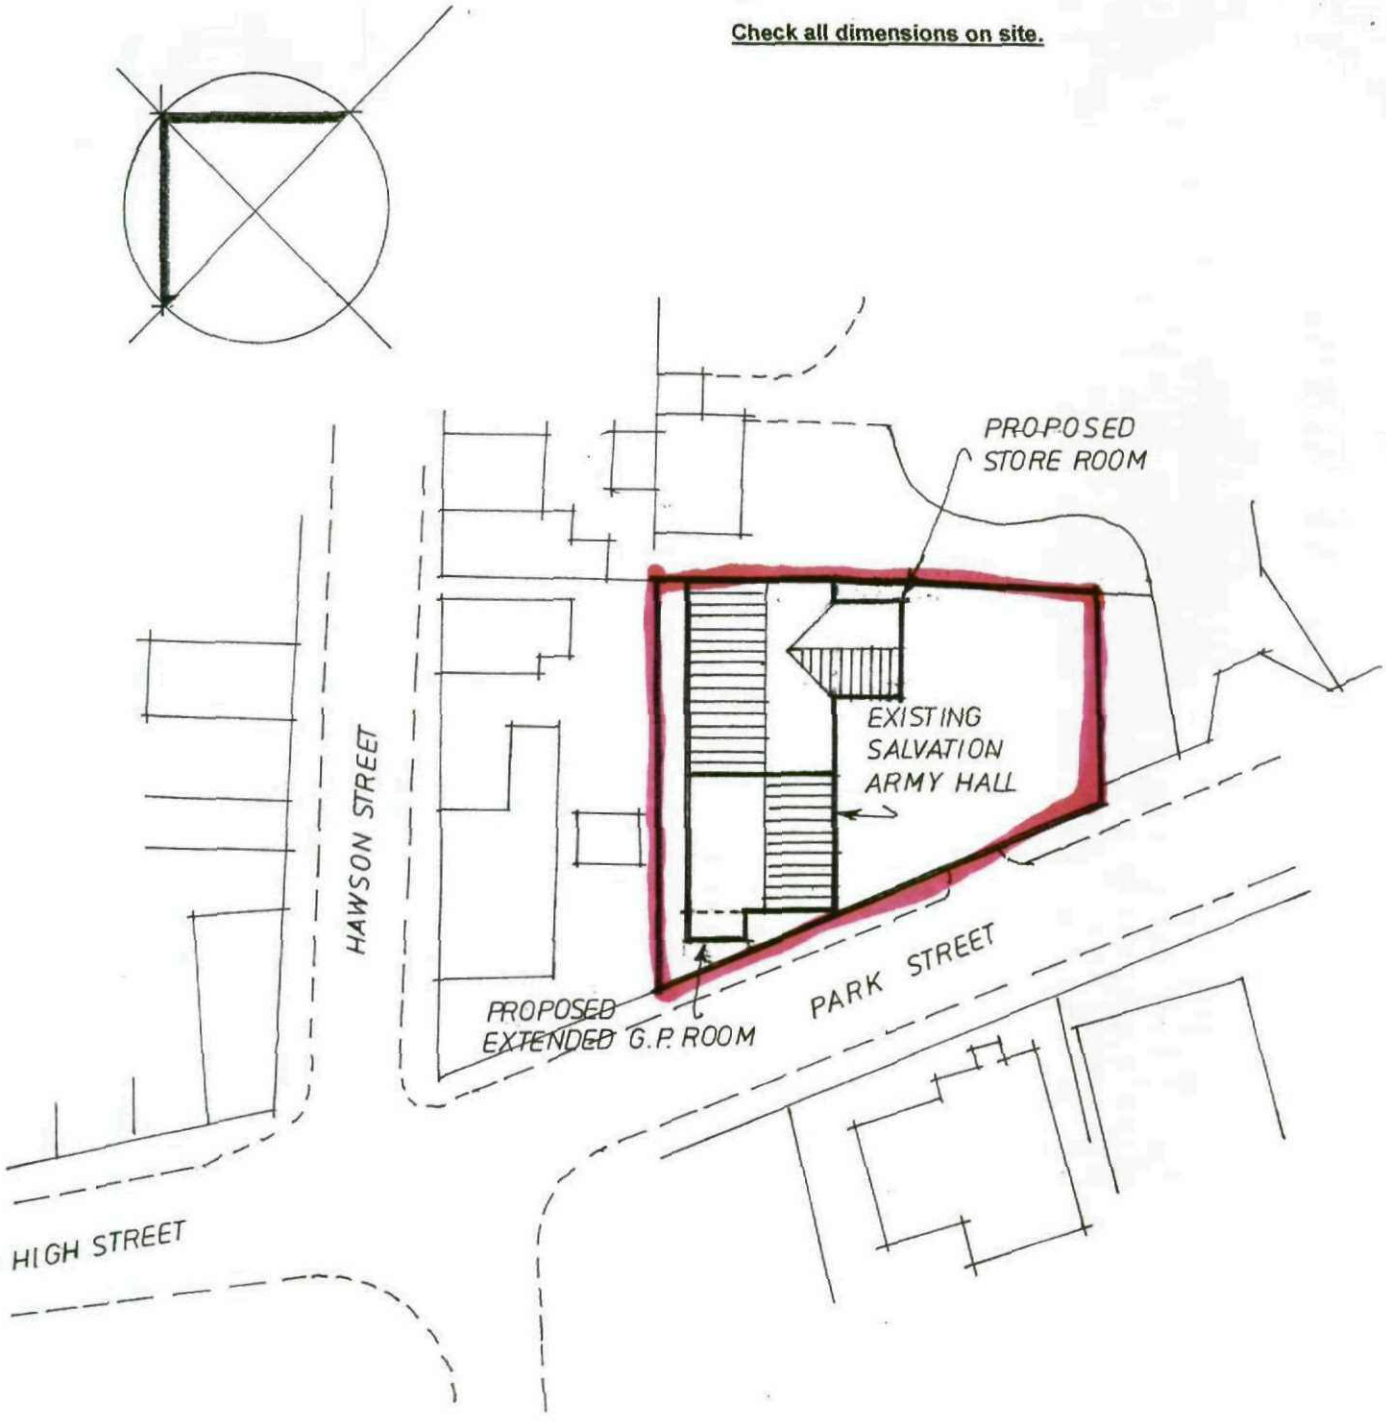

THE SALVATION ARMY WOMBWELL

SITE/LOCATION PLAN

John Percy MCIAT, AssocRICS, ABEng.
Chartered Architectural Technologist . Building Design & Construction Consultant
104 Elm Park Way, Rochdale, Lancashire. OL12 7JQ Tel:01706 357597 Mob:07930 557873 Email:johnpercy@talktalk.net


Client: **THE SALVATION ARMY**
Project: **WOMBWELL**

Title: **SITE/LOCATION PLAN**

Scale: **1:500**
Date: **SEPT2010**
Drawn: **JP**
Dwg.No:**06/2010/01**
Rev. No:

THE SALVATION ARMY WOMBWELL

PROPOSED FLOOR PLAN

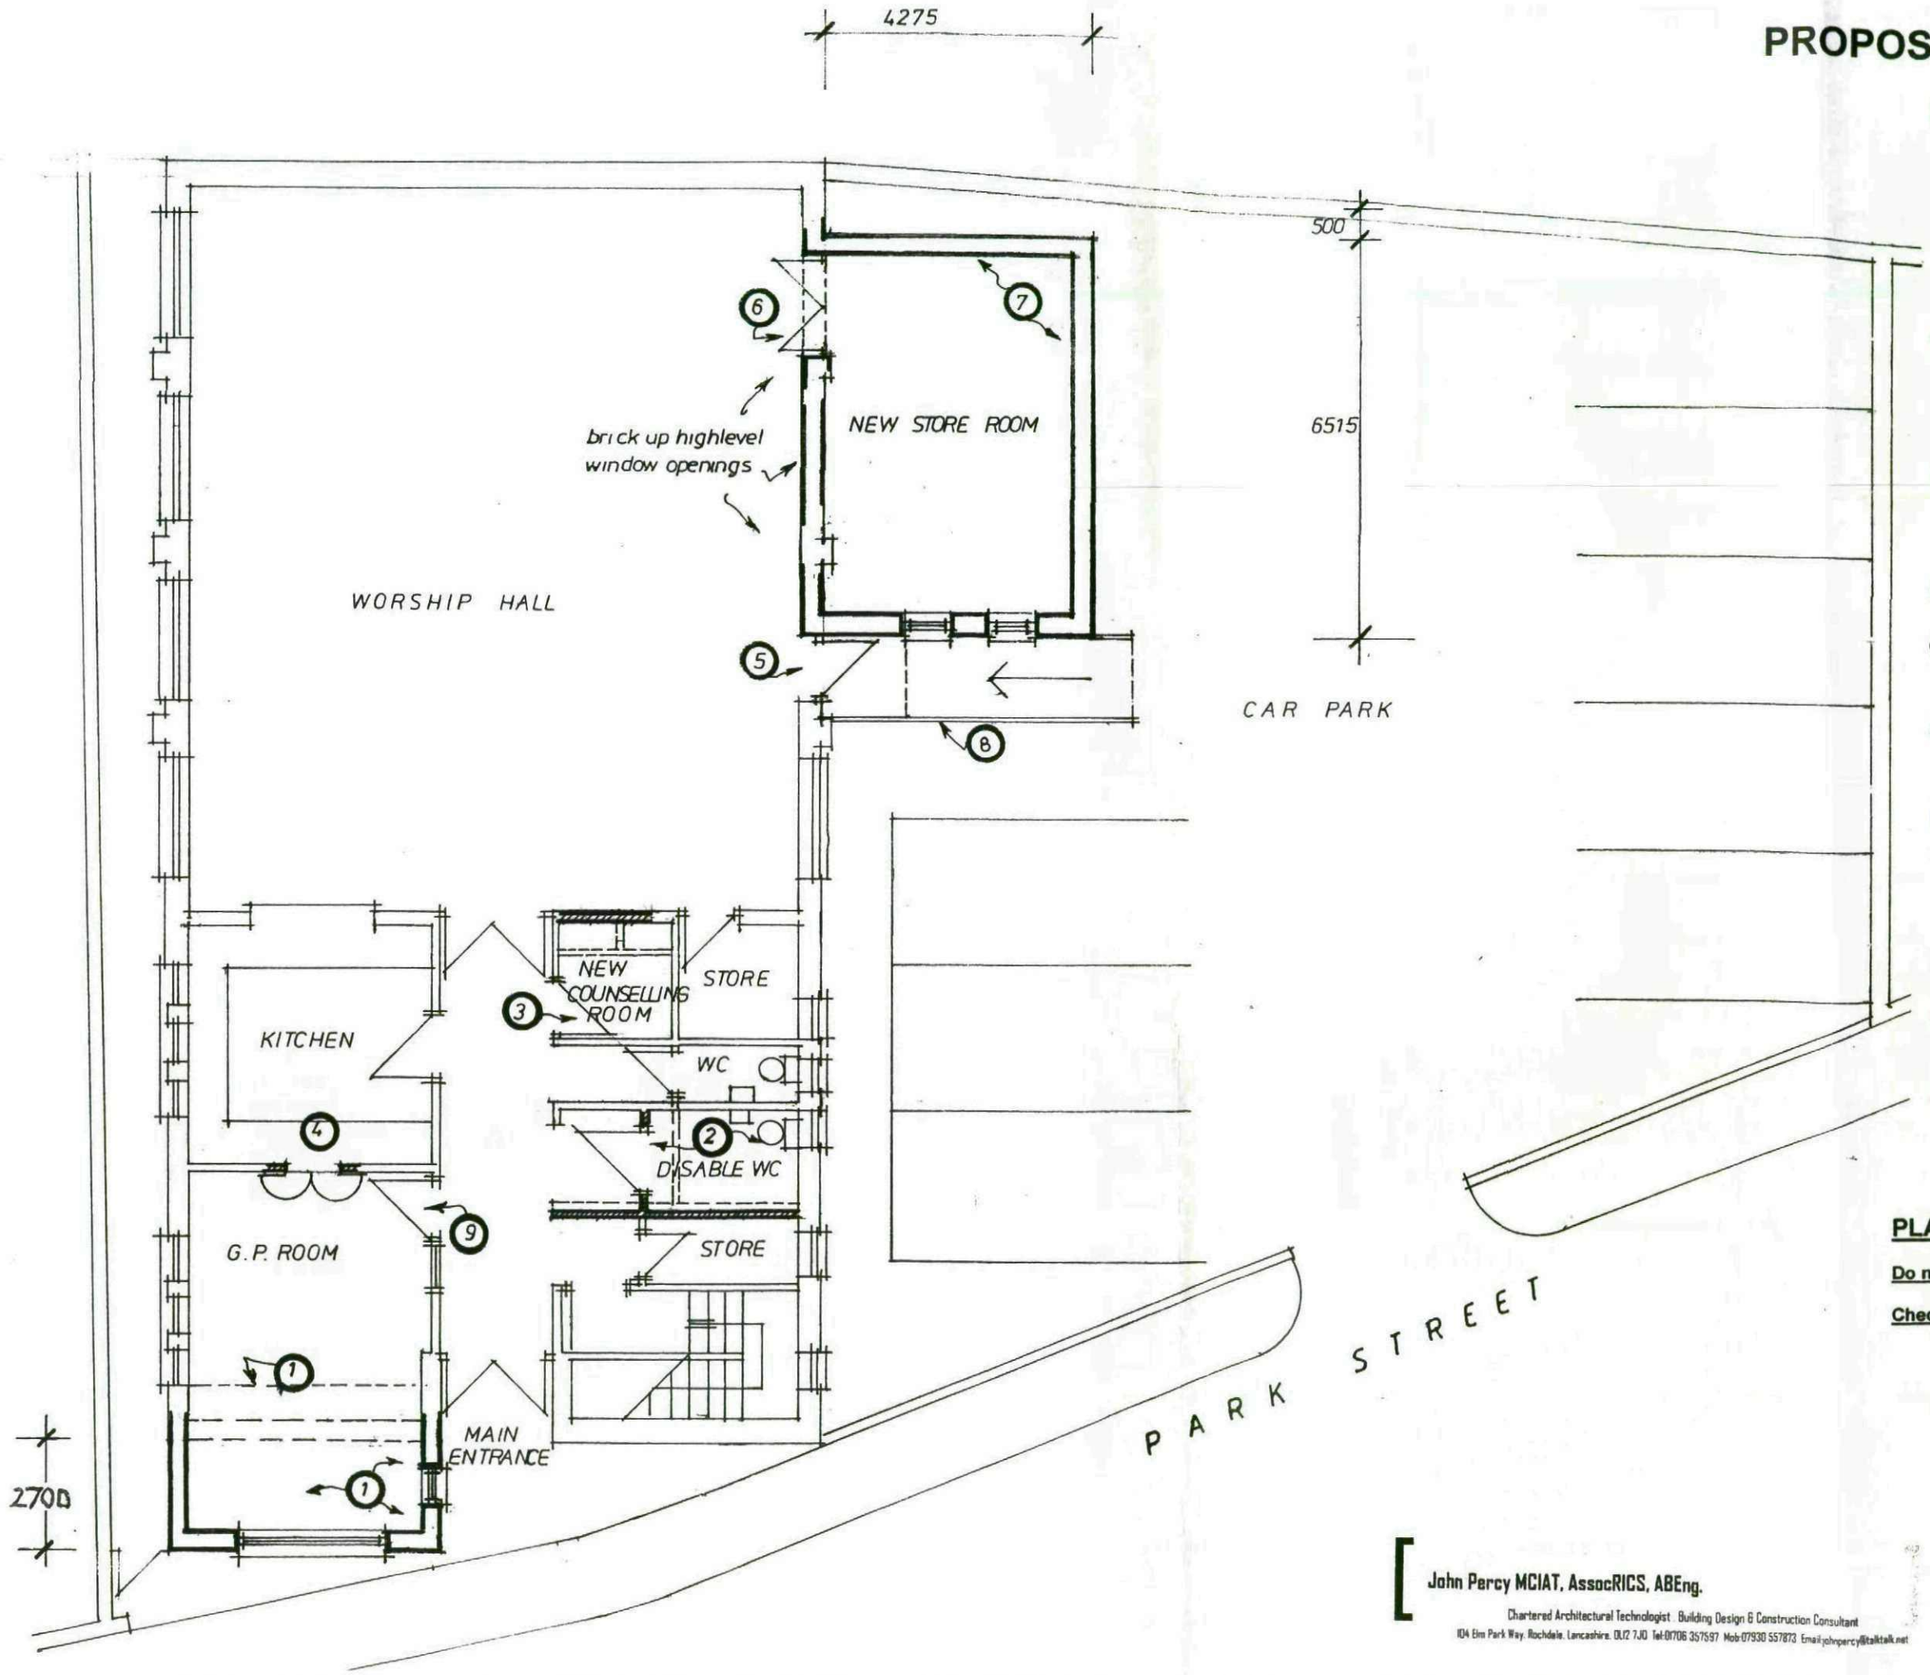

1. Remove existing fitted cupboards to G.P. Room carefully demolish front elevation external wall and extend room as shown on the proposed plan opposite, external walls to be constructed in brickwork to match existing and new pitched roof over the new extended room to be roofed in tiles to match existing, including upvc framed double glazed window.
2. Enlarge existing disabled toilet accommodation to conform with current Building Regulations Approved Doc M, including new sanitary fittings, grabs rails, emergency pull cord alarm, decorations, floor coverings etc.
3. Form new counselling room (demolish existing store cupboard walls and block up door openings) and replace existing door with new fire door with glazed vision panels.
4. Form new severy hatch between the existing kitchen and the extended G.P. Room.
5. Widen existing fire exit door opening a minimum 1023mm wide, supply and fit new door and frame including emergency escape ironmongery.
6. Form new double door opening to new store area, supply and fit half hour fire resistant doors and intumesent smoke seals to new door frame.
7. Form and construct new store room extension to the rear of the Worship Hall and car park area as shown on the proposed plan opposite, the proposed new building to have external cavity walls constructed in brickwork to match existing with a pitched timber truss roof covered with roof tiles to match existing.
8. Form new landing and ramped exit/access to side of building to comply with current Building Regulations Approved Doc M.
9. Form new wheelchair accessible door opening with vision panels.

PLANNING SUBMISSION DRAWING

Do not scale.

Check all dimensions on site.

John Percy MCIAT, AssocRICS, ABEng.

Chartered Architectural Technologist . Building Design & Construction Consultant

104 Elm Park Way, Rochdale, Lancashire, OL12 7JQ Tel-01706 357597 Mob-07930 557873 Email:johnpercy@talktalk.net

Client: THE SALVATION ARMY
Project: WOMBWELL


Title: PROPOSED PLAN

Scale: 1:100
Date: SEPT10
Drawn: JP
Dwg.No:06/2010/03
Rev. No:


PLANNING SUBMISSION DRAWING

Do not scale.


Check all dimensions on site.

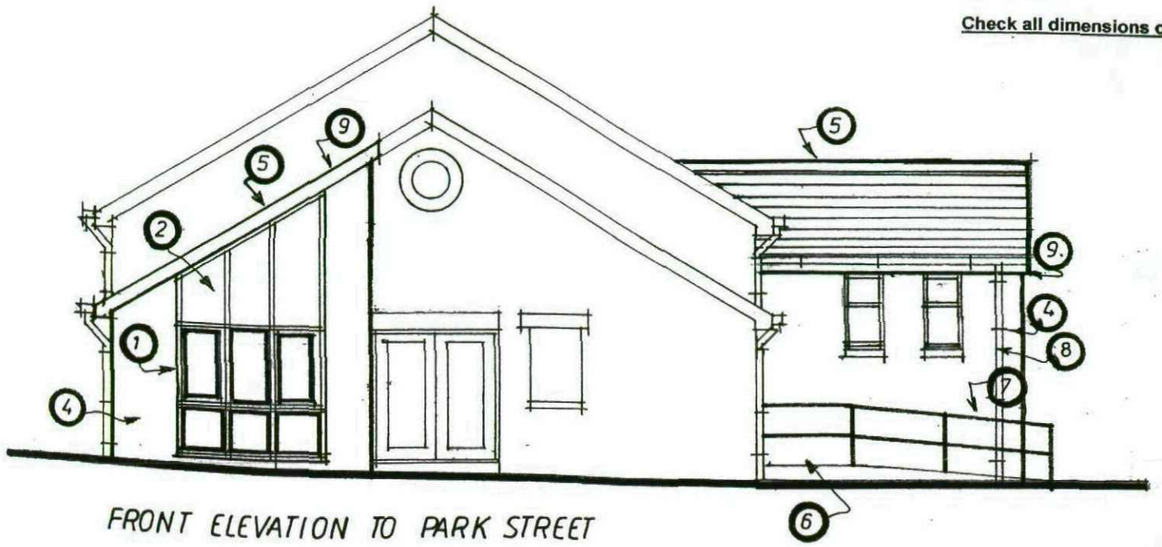

FRONT ELEVATION TO PARK STREET

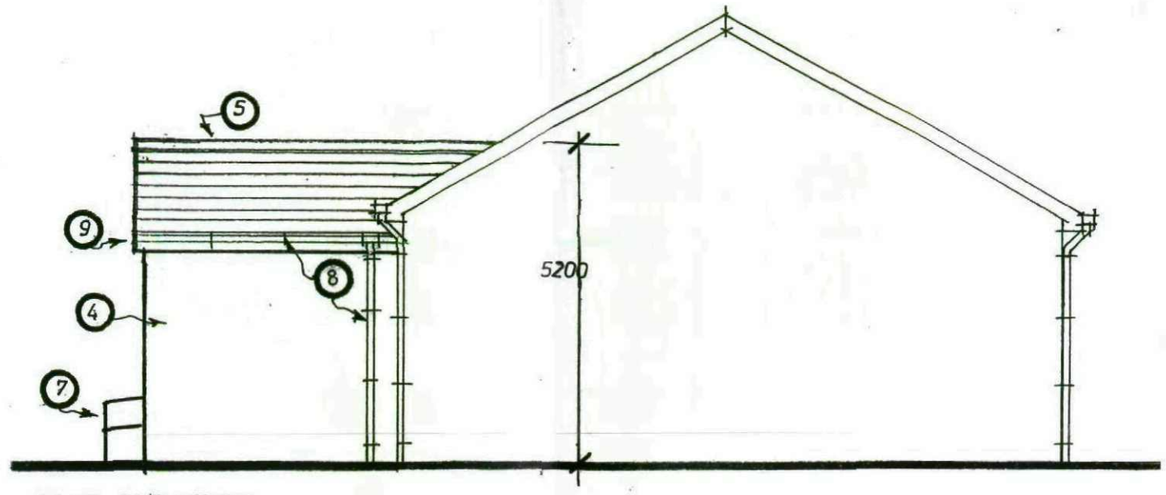

REAR ELEVATION

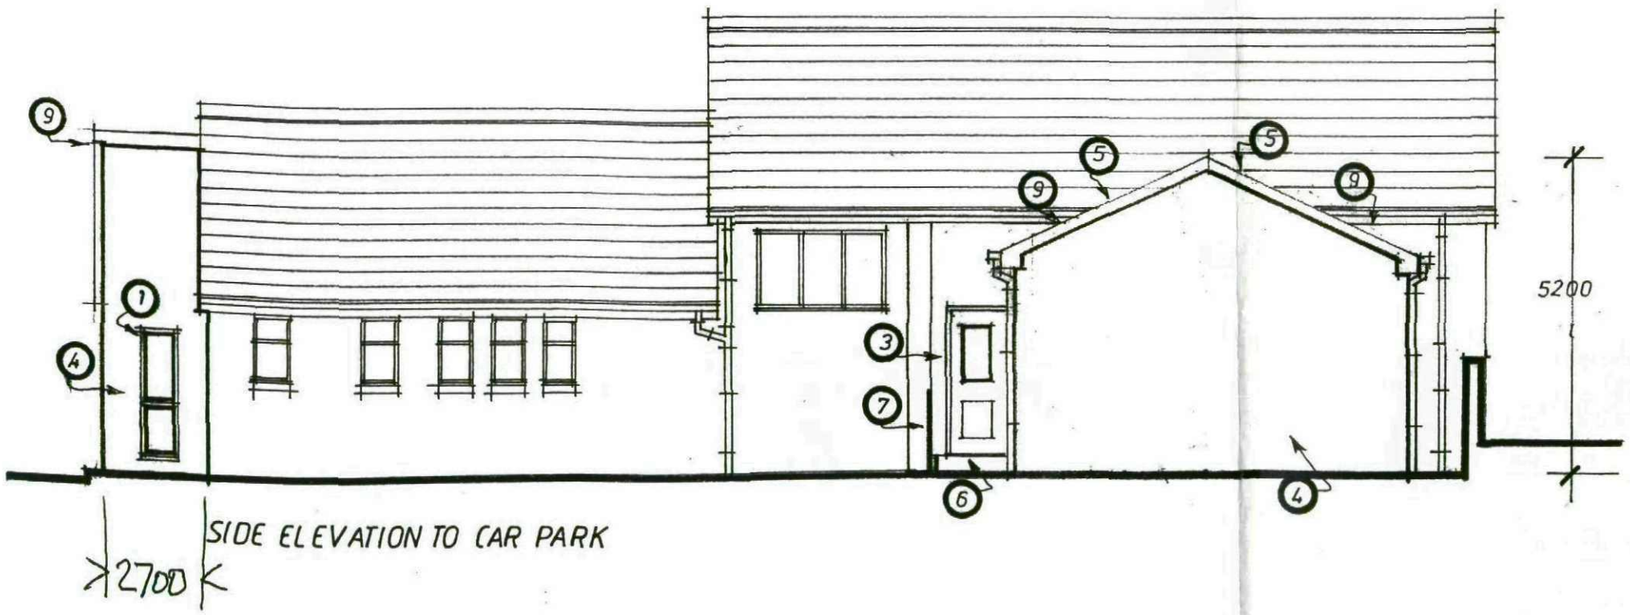

SIDE ELEVATION TO CAR PARK

1. New upvc framed double glazed window to the front elevation of the extended G.P.Room. To be glazed with laminated safety glass internally and externally.
2. 'Renolite' panels to new window to front elevation at high level colour to match window frames.
3. Widen existing fire exit door opening a minimum 1023mm wide, supply and fit new glazed upvc door and frame including emergency escape ironmongery.
4. The external walls of the new Store Room extension and the extended G.P. Room to be constructed in cavity wall construction to match the facing brickwork of the existing building.
5. New pitched roofs to the new Store Room extension the extended G.P. Room to have tile roof coverings to match the existing main roof area.
6. Form new landing and ramped exit/access to side of building to comply with current Building Regulations Approved Doc M.
7. 40mm dia. Tubular steel hand railing to new ramp painted black.
8. Black upvc rainwater pipes and gutters.
9. Upvc fascia, barge and soffit boards, colour to match existing.

THE SALVATION ARMY WOMBWELL

PROPOSED ELEVATIONS

John Percy MCIAT, AssocRICS, ABEng.

Chartered Architectural Technologist . Building Design & Construction Consultant

104 Elm Park Way, Rochdale, Lancashire, OL12 7JD Tel:01706 357597 Mob:07930 557873 Email:johnpercy@talktalk.net

Client: THE SALVATION ARMY
Project: WOMBWELL

Title: PROPOSED ELEVATIONS

Scale: 1:100
Date: SEPT10
Drawn: JP
Dwg.No:06/2010/05
Rev. No: