

DO NOT SCALE DRAWING ALL DIMENSIONS IN MILLIMETRES IF IN DOUBT ASK

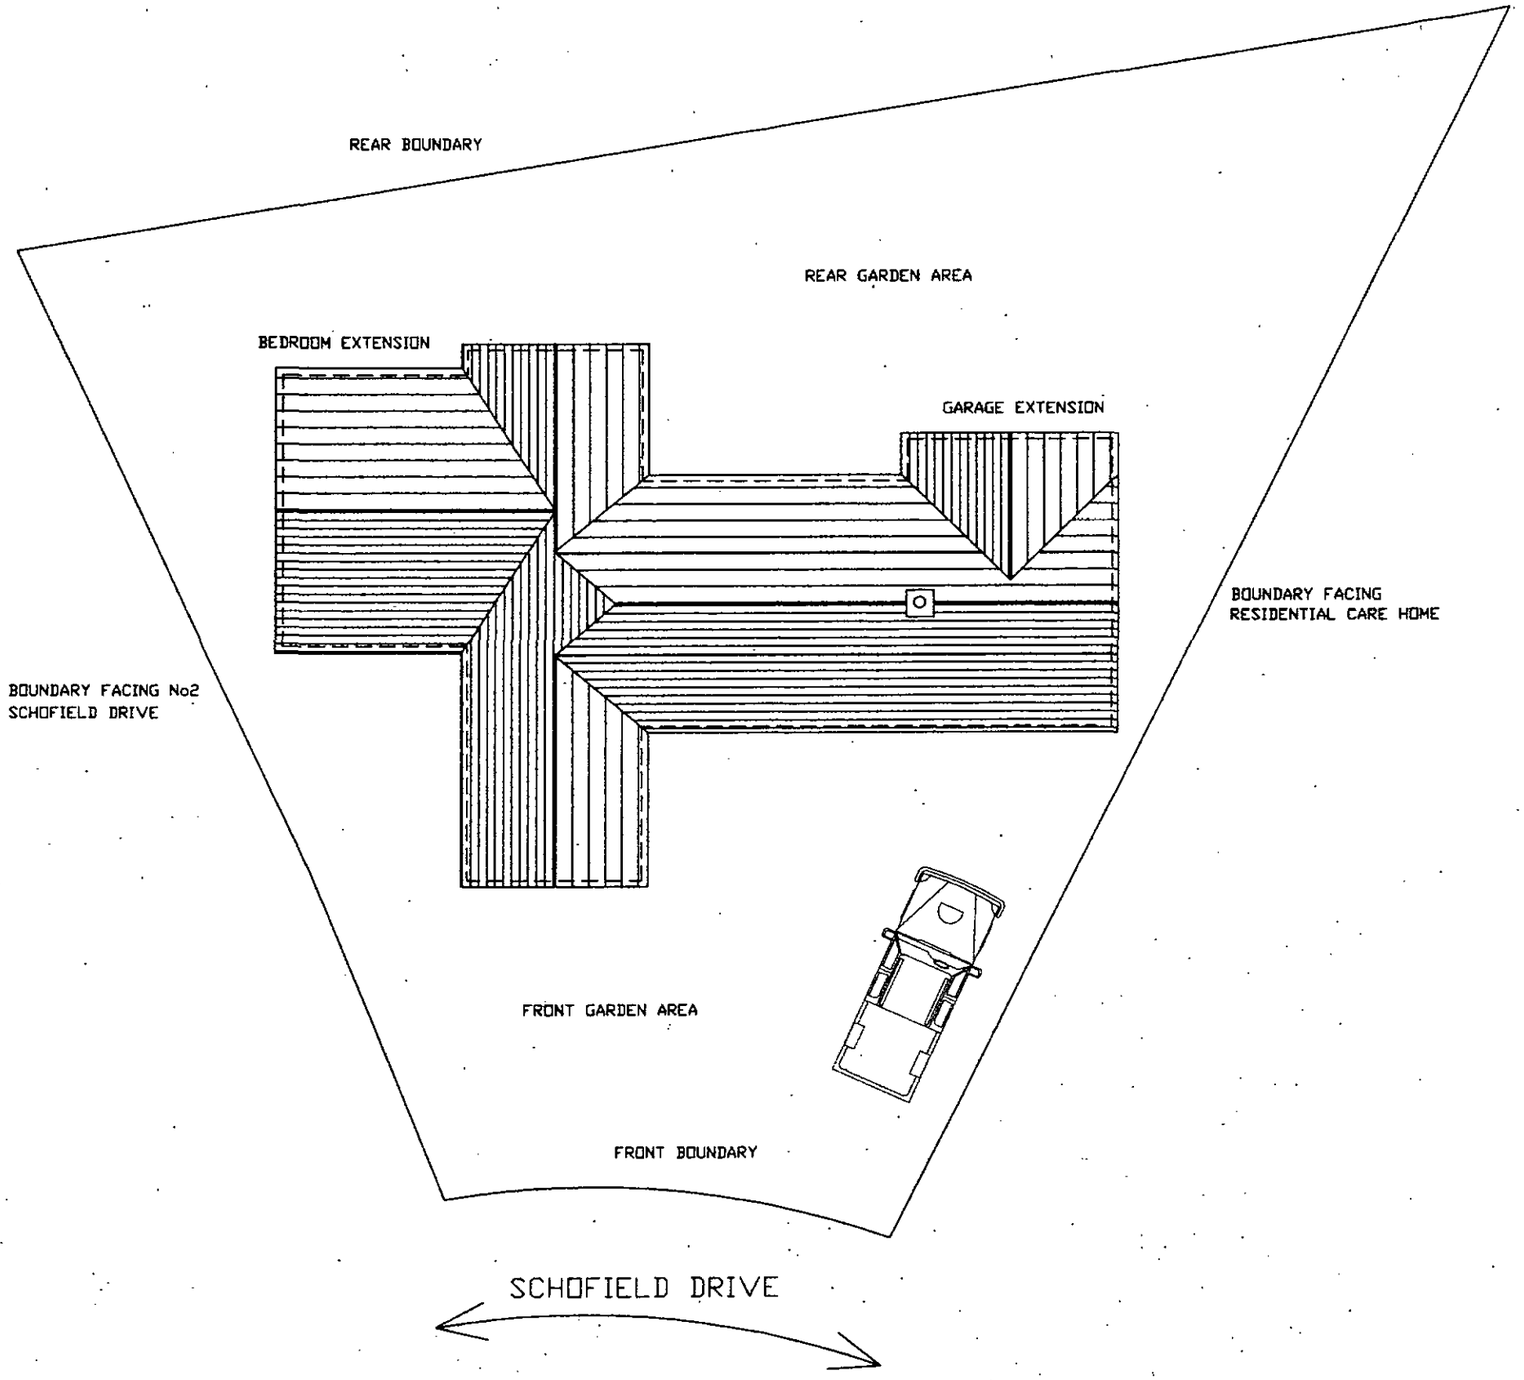


CLIENT MR I FOSTER 2A SCHOFIELD DRIVE DARFIELD, BARNSLEY	TITLE DRAWING SHOWING SITE LAYOUT	Quill ARCHITECTURE©	THIS DRAWING IS COPYRIGHT AND MUST NOT BE USED OR DISCLOSED IN ANY WAY EXCEPT WHERE AUTHORIZED IN WRITING BY QUILL ARCHITECTURE. TELEPHONE (01226) 755446 REG No 5210984	SCALE 1 : 150 / DATE 17/03/14 / DRG No CAD/QA/1401	DRAWN AD / REV


DO NOT SCALE DRAWING ALL DIMENSIONS IN MILLIMETRES IF IN DOUBT ASK

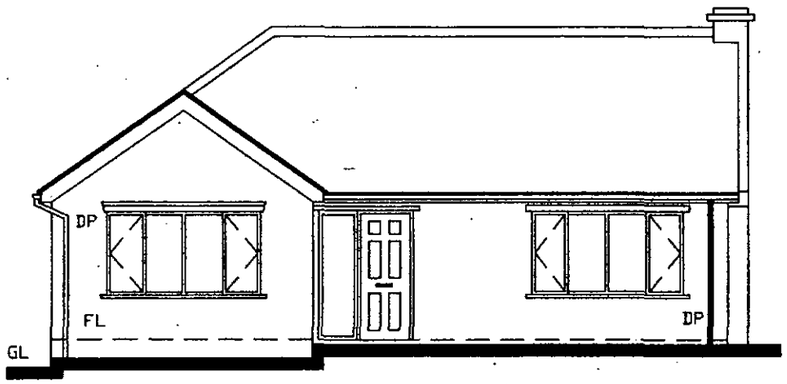


FRONT ELEVATION
(FACING SCHOFIELD DRIVE)

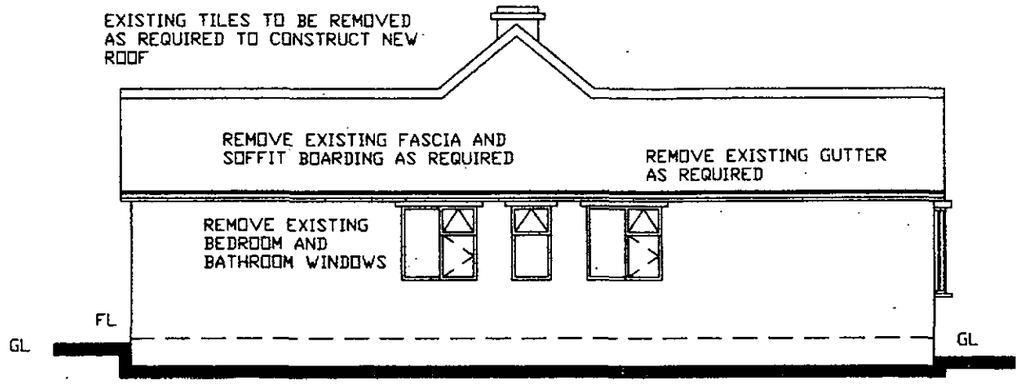

SIDE ELEVATION (FACING No 2)

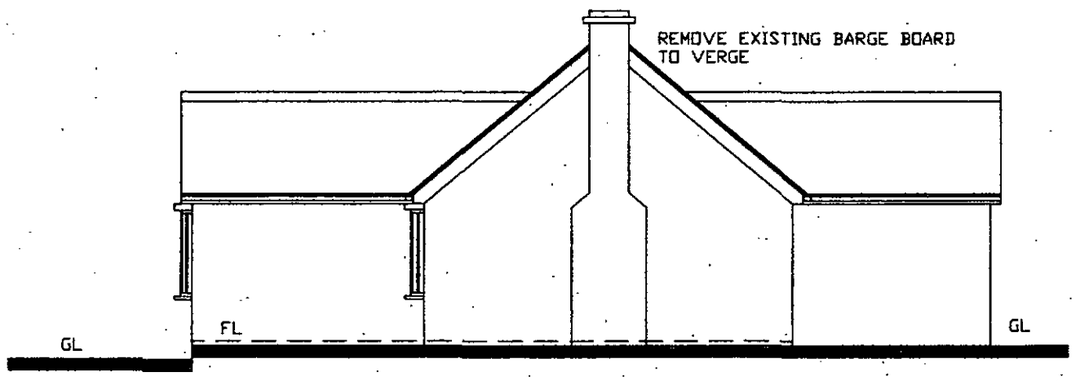


SIDE ELEVATION (FACING REAR GARDEN AREA OF CARE HOME)

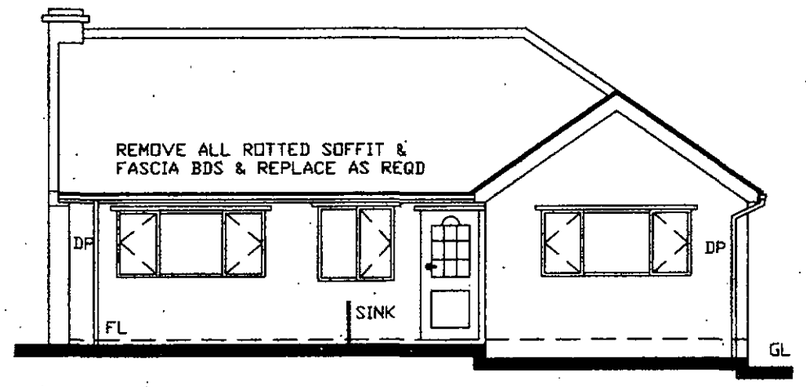


REAR ELEVATION

CLIENT MR I FOSTER 2A SCHOFIELD DRIVE DARFIELD, BARNSLEY	TITLE DRAWING SHOWING EXISTING ELEVATIONS	Quill ARCHITECTURE©	THIS DRAWING IS COPYRIGHT AND MUST NOT BE USED OR DISCLOSED IN ANY WAY EXCEPT WHERE AUTHORIZED IN WRITING BY QUILL ARCHITECTURE. TELEPHONE (01226) 755446 REG No 5210984	SCALE 1 : 100 / DATE 17/03/14 / DRG No CAD/QA/1402	DRAWN AD / REV

DO NOT SCALE DRAWING ALL DIMENSIONS IN MILLIMETRES IF IN DOUBT ASK

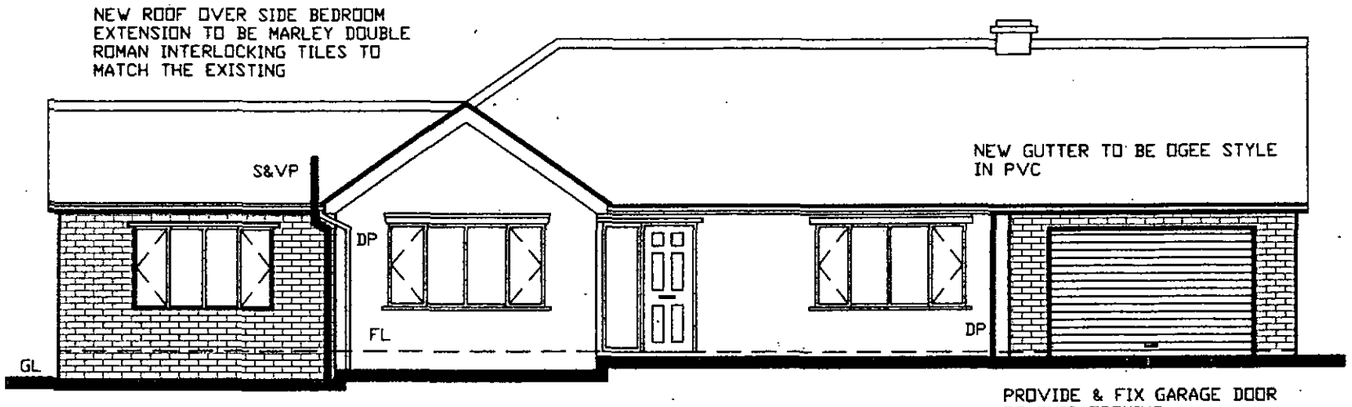


FRONT ELEVATION (FACING SCHOFIELD DRIVE)

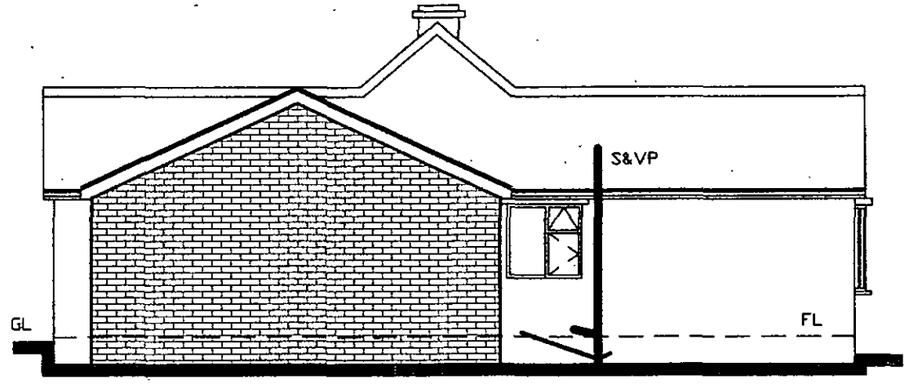


ALL NEW BRICKWORK IS TO MATCH THE EXISTING DWELLING HOUSE IN COLOUR & TEXTURAL FINISH

SIDE ELEVATION (FACING No 2)

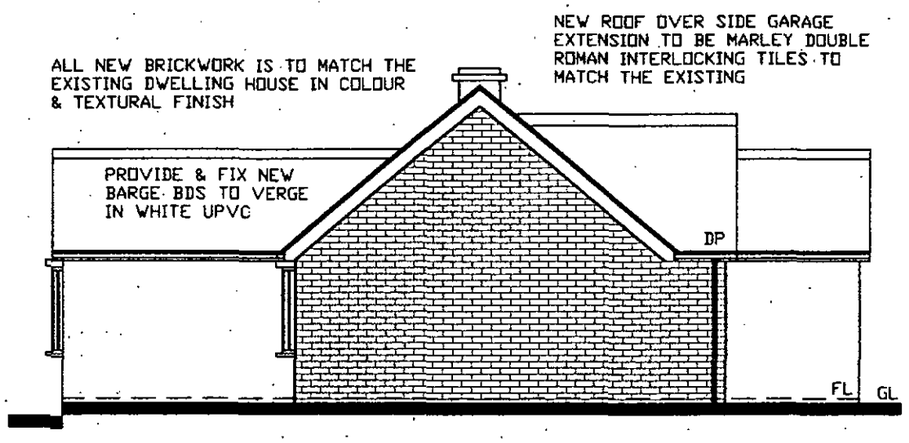

SIDE ELEVATION (FACING REAR GARDEN AREA OF CARE HOME)

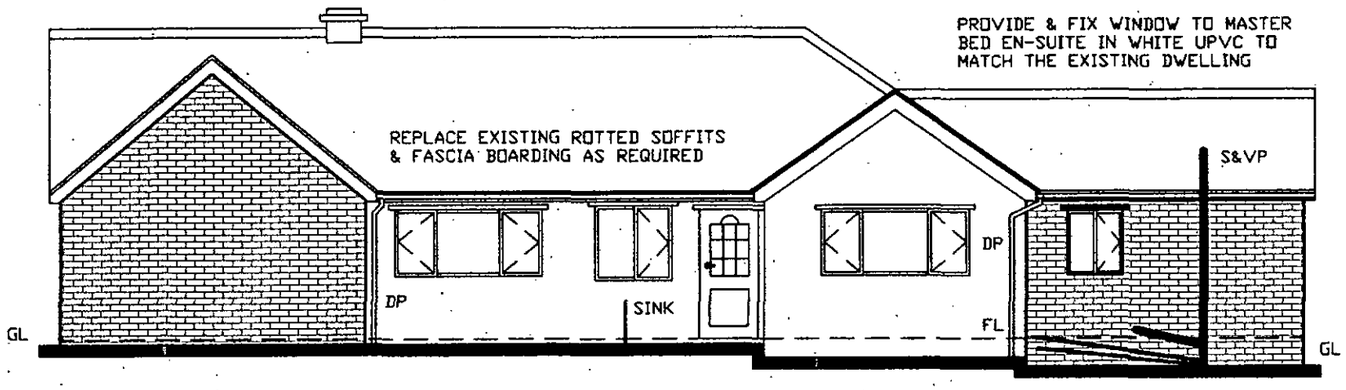

REAR ELEVATION

CLIENT MR I FOSTER 2A SCHOFIELD DRIVE DARFIELD, BARNSLEY	TITLE DRAWING SHOWING PROPOSED ELEVATIONS	Quill ARCHITECTURE©	THIS DRAWING IS COPYRIGHT AND MUST NOT BE USED OR DISCLOSED IN ANY WAY EXCEPT WHERE AUTHORIZED IN WRITING BY QUILL ARCHITECTURE. TELEPHONE (01226) 755446 REG No 5210984	SCALE 1 : 100 / DATE 17/03/14	DRAWN AD / REV DRG No CAD/QA/1403

DO NOT SCALE DRAWING

ALL DIMENSIONS IN MILLIMETRES


IF IN DOUBT ASK

REMOVE EXISTING WINDOW TO BEDROOM 2 AND BREAK OUT BRICKWORK TO FINISHED FLOOR LEVEL TO PROVIDE ACCESS TO NEW MASTER BEDROOM

REMOVE DOOR & FRAME TO BED 2

REMOVE EXISTING PART INTERNAL WALL AND WINDOW

REMOVE ALL BATHROOM FURNITURE

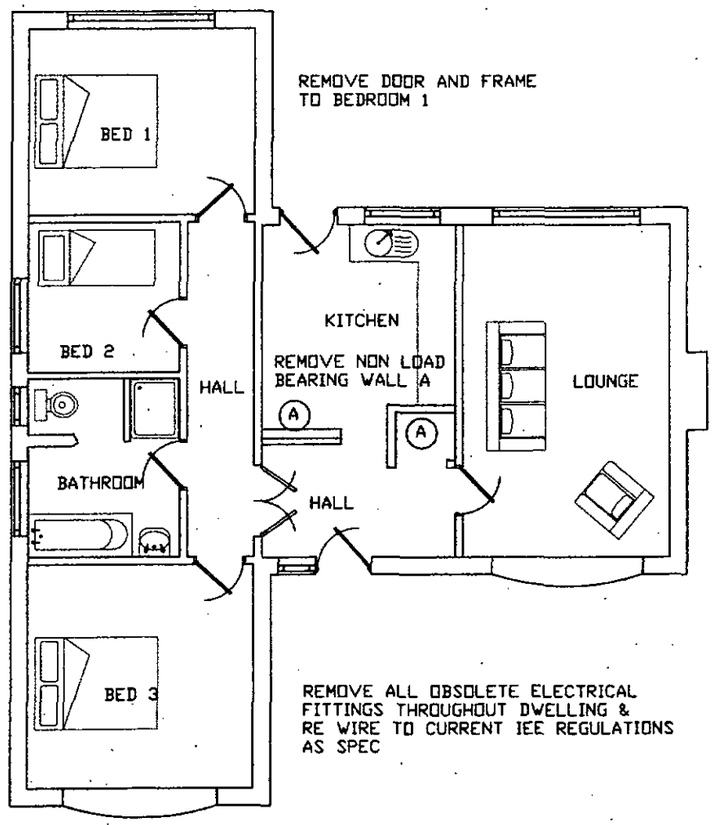

CLIENT
MR I FOSTER
2A SCHOFIELD DRIVE
DARFIELD, BARNSLEY

TITLE
DRAWING SHOWING EXISTING FLOOR LAYOUT

Quill ARCHITECTURE©

THIS DRAWING IS COPYRIGHT AND MUST NOT BE USED OR DISCLOSED IN ANY WAY EXCEPT WHERE AUTHORIZED IN WRITING BY QUILL ARCHITECTURE.


TELEPHONE (01226) 755446 REG No 5210984

SCALE 1 : 100 | DRAWN AD

DATE 17/03/14 | REV

DRG No CAD/QA/1404

DO NOT SCALE DRAWING | ALL DIMENSIONS IN MILLIMETRES | IF IN DOUBT ASK

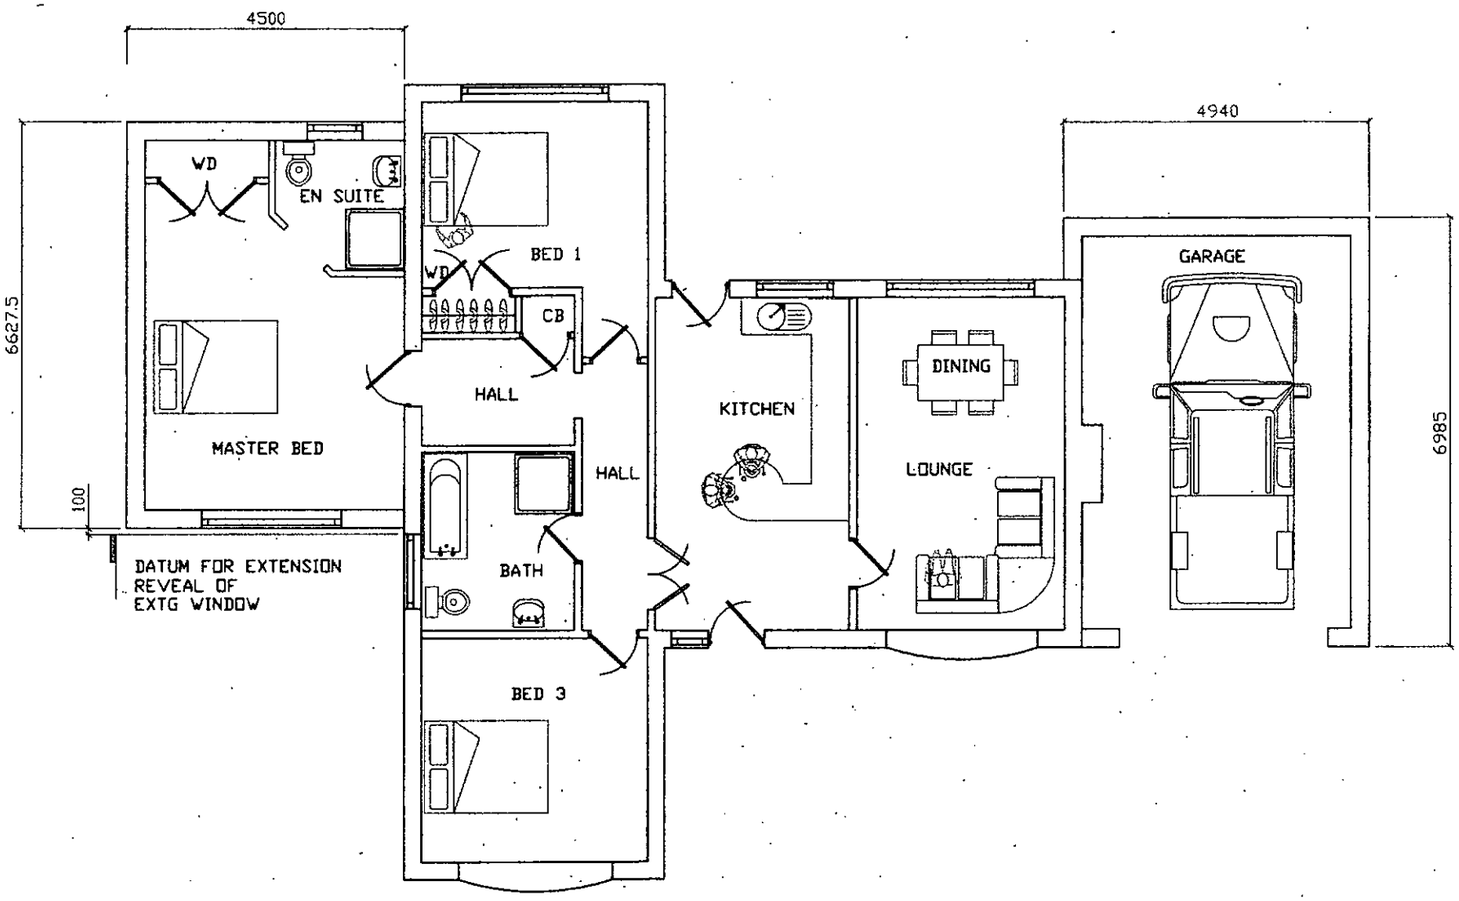

CLIENT MR I FOSTER 2A SCHOFIELD DRIVE DARFIELD, BARNSLEY	TITLE DRAWING SHOWING PROPOSED FLOOR LAYOUT	Quill ARCHITECTURE©	THIS DRAWING IS COPYRIGHT AND MUST NOT BE USED OR DISCLOSED IN ANY WAY EXCEPT WHERE AUTHORIZED IN WRITING BY QUILL ARCHITECTURE. TELEPHONE (01226) 755446 REG No 5210984	SCALE 1 : 100 DATE 17/03/14 DRG No CAD/QA/1405	DRAWN AD REV