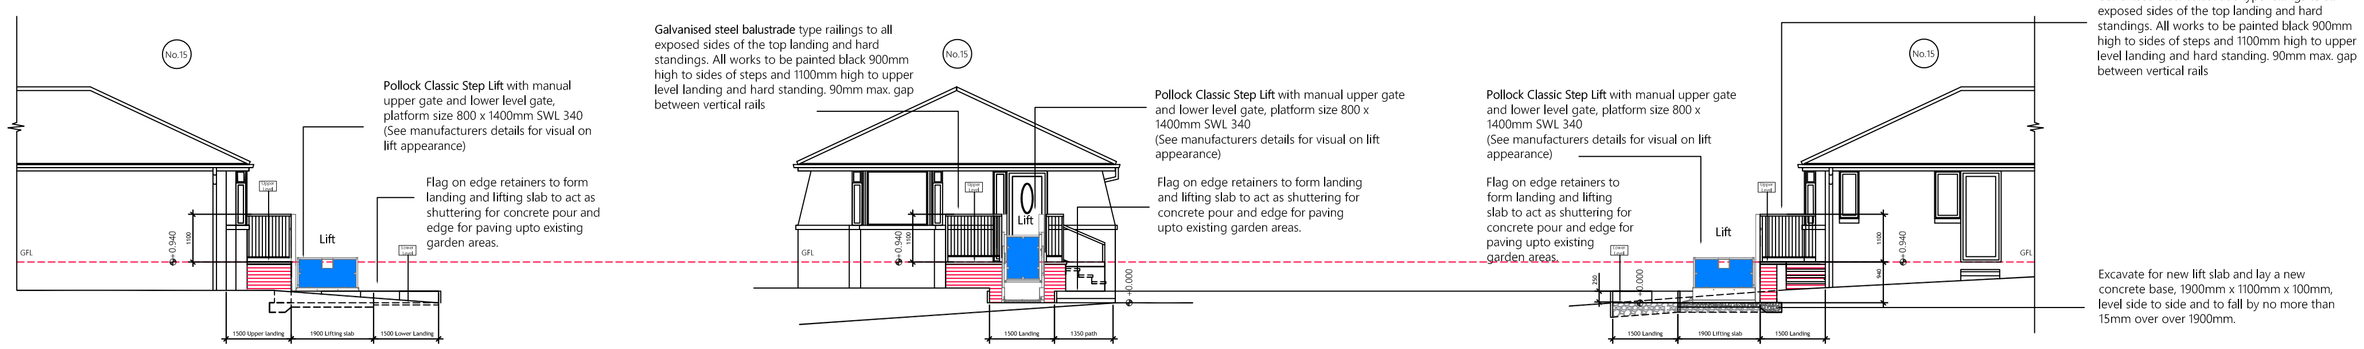

PROPOSED NORTH WEST ELEVATION
15 St. Andrews Drive

PROPOSED SOUTH WEST ELEVATION
15 St. Andrews Drive

PROPOSED SOUTH EAST ELEVATION
15 St. Andrews Drive

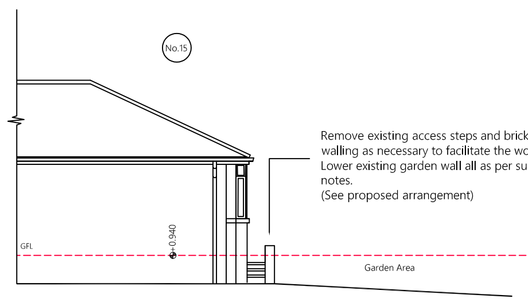

EXISTING NORTH WEST ELEVATION
15 St. Andrews Drive

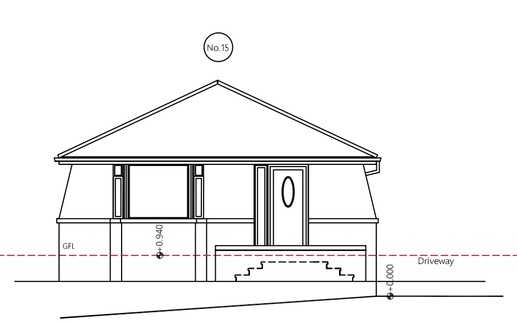

EXISTING SOUTH WEST ELEVATION
15 St. Andrews Drive

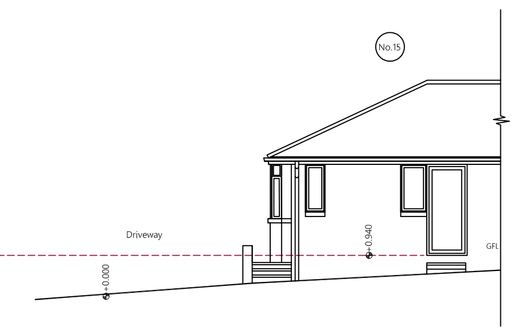

EXISTING SOUTH EAST ELEVATION
15 St. Andrews Drive

NORTH

BLOCK PLAN Scale 1:500

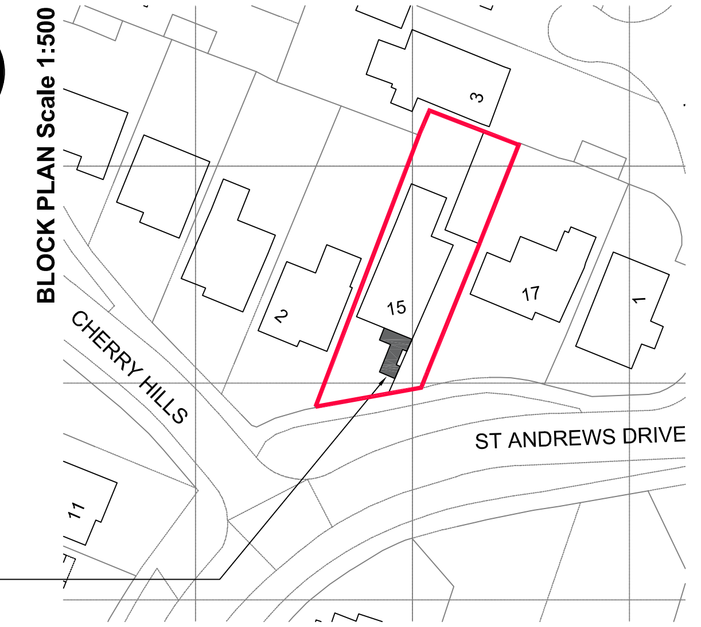

LOCATION OF PROPOSED STEP LIFT INSTALLATION BY POLLOCK LIFTS (Hatched Grey for identification)

SITE LOCATION Scale 1:1250

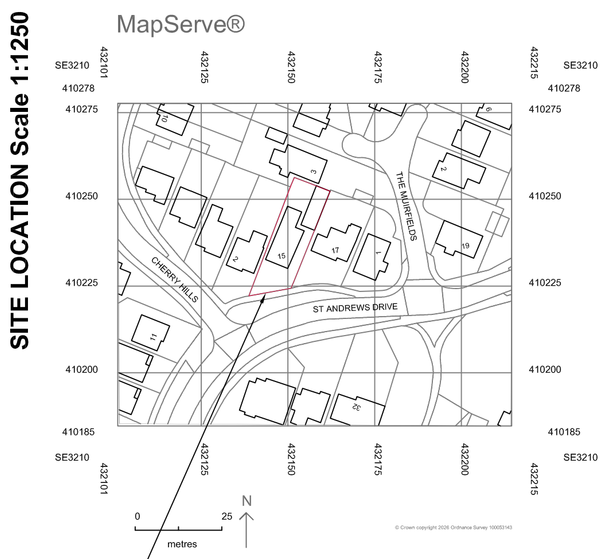

SITE LOCATION EDGED RED

SERVICES LEGEND

PROPOSED SURFACE WATER DRAINAGE
SW SW
EXISTING BT OVERHEAD CABLE
EXTG-BT
EXISTING MAINS WATER SUPPLY PIPE
EXTG-WATER
EXISTING ELECTRICITY SERVICE CABLE
ELEC
EXISTING GAS SUPPLY PIPE
GAS
EXISTING FW DRAINAGE
SEWER SEWER

NOTE:
ALL POSITIONS ARE SHOWN BASED ON CURRENT MAPPING RECORDS ALWAYS CHECK FIRST PRIOR TO EXCAVATIONS TAKING PLACE

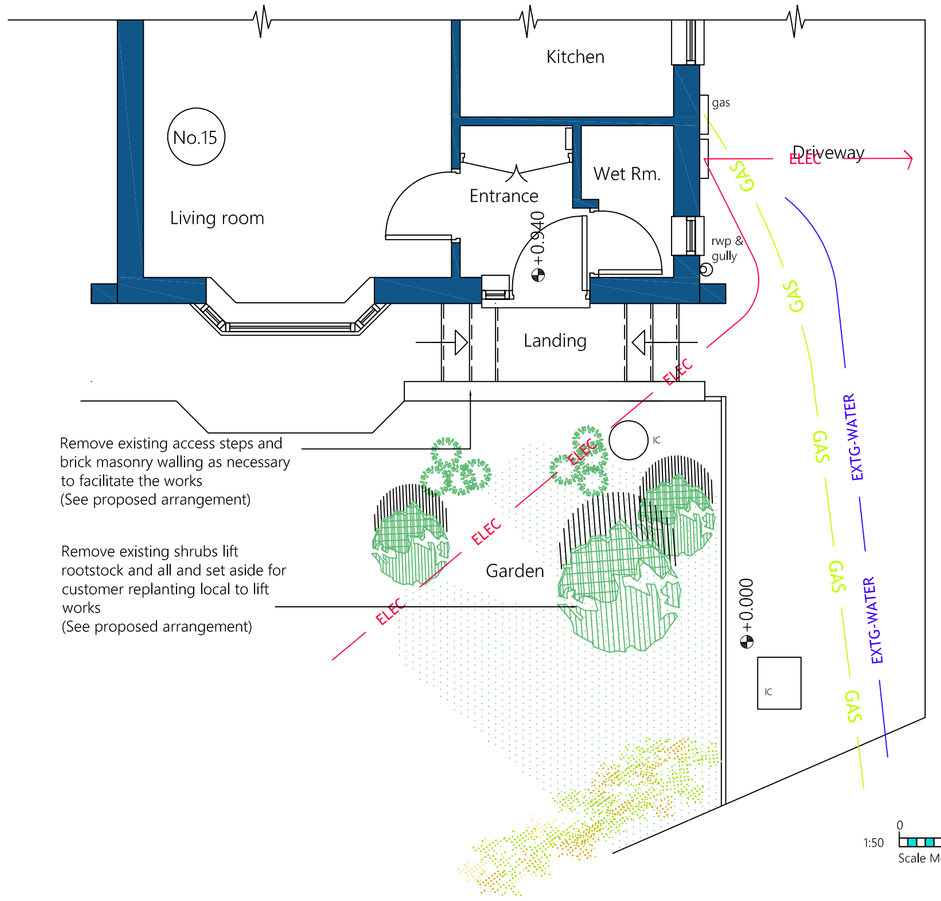

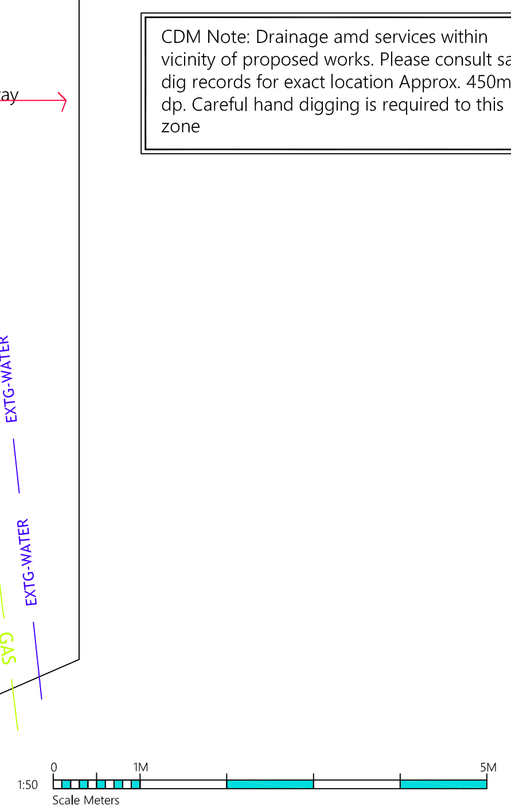

EXISTING ARRANGEMENT
15 ST. ANDREWS DRIVE

CDM Note: Drainage amd services within vicinity of proposed works. Please consult safe dig records for exact location Approx. 450mm dp. Careful hand digging is required to this zone

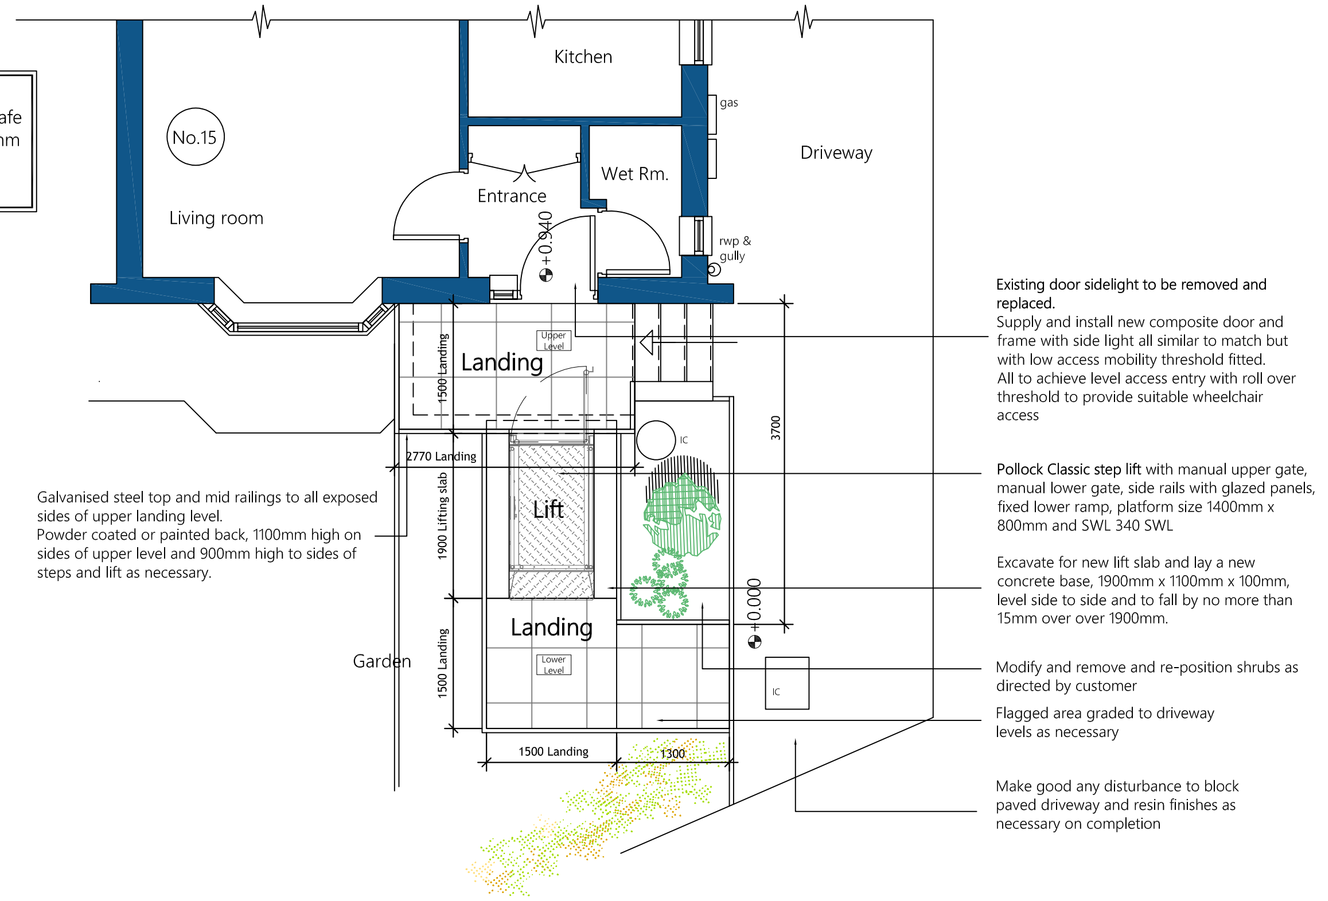

PROPOSED ARRANGEMENT
15 ST. ANDREWS DRIVE

pollock Lifts

DESIGN AND PROJECT PLANNING ON BEHALF OF:-

GENERAL NOTES:

1. THIS DRAWING SHALL BE READ IN CONJUNCTION WITH ALL RELEVANT STRUCTURAL AND MECHANICAL SERVICES DRAWINGS WHERE REFERENCED.

2. ALL MEASUREMENTS WHERE SHOWN TO BE CHECKED ON SITE AND VERIFIED PRIOR TO CONSTRUCTION AND ON SITE ASSEMBLY. THIS DRAWING IS COPYRIGHT AND PROPERTY OF DESIGN LINE AND SHALL NOT BE REPRODUCED OR COPIED IN ANY WAY WITHOUT PRIOR PERMISSION.
IF YOU HAVE RECEIVED THIS DRAWING IN PDF FORMAT NEVER ASSUME IT IS TO SCALE ALWAYS CHECK WITH THE AUTHOR.

3. PLEASE DO NOT SCALE FROM THIS DRAWING IF IN DOUBT ALWAYS ASK., FIGURED DIMENSIONS TO BE TAKEN IN PREFERENCE TO SCALED DIMENSIONS.

REV	BY	DATE	NOTE

Title

Proposed Step Lift Installation and Associated Building Works
15 St. Andrews Drive
Darton
Barnsley S75 5LX
Mrs.C.Archer
Pollock Lifts Ltd.
Existing and Proposed Layout

PLANNING 2026

Design Line Huddersfield Ltd.
62 Tom Lane, Crosland Moor
Huddersfield, W.Yorks HD4 5QQ
Telephone/Fax: 01484 644684
Mobile: 07830 151721
E-mail: info@designlinearchitectural.co.uk

Date	Drawn	Checked	Rev
July 2026	SB		
Scale	Project No.	Drg. no.	
1:50/1:100	DL965	01	