



EAST ELEVATION

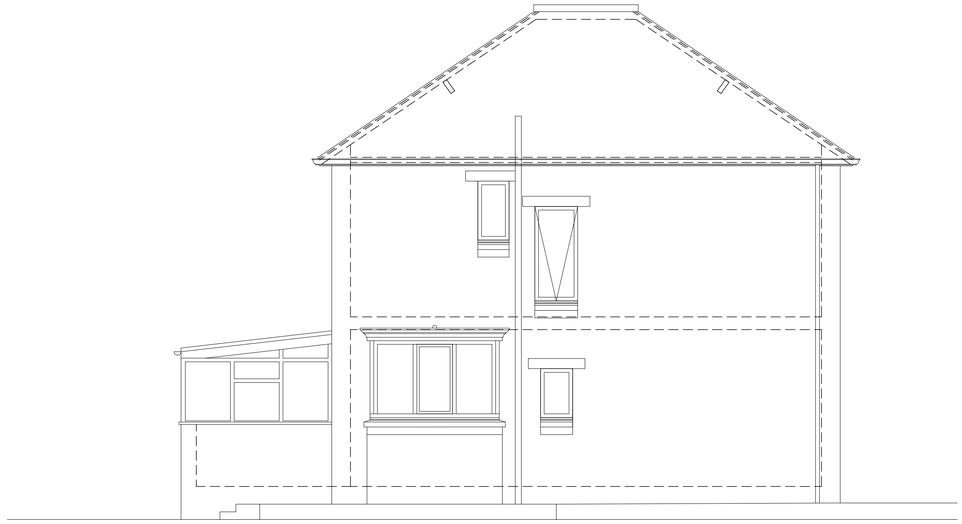

NORTH ELEVATION



WEST ELEVATION

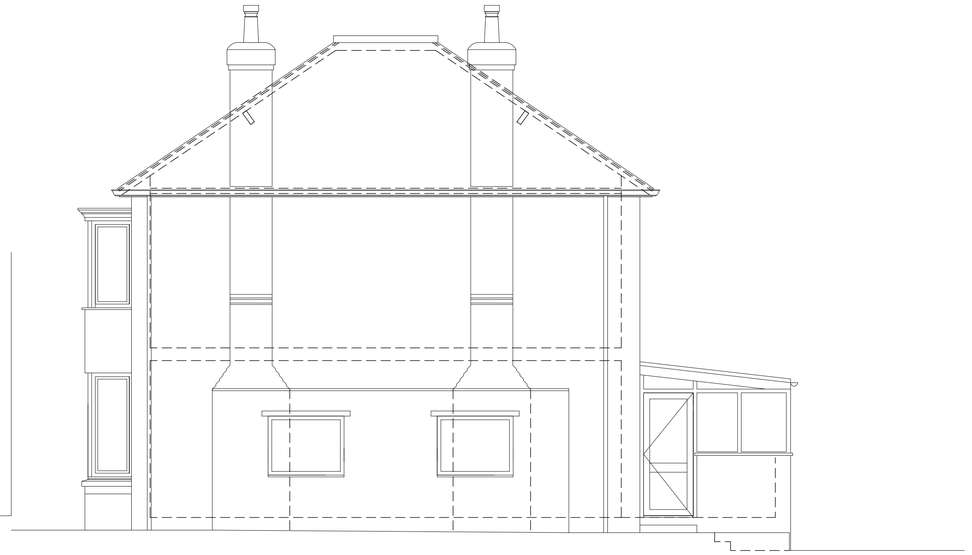

SOUTH ELEVATION

NOTES:
1. Do not scale this drawing to ascertain dimensions. In all cases figured dimensions to be followed. All dimensions to be checked on site before work commences.
2. All dimensions marked thus * shall be verified on site by contractor prior to ordering of materials and manufacture.
3. © This drawing is the copyright of Llana Design Services Limited and may not be reproduced in part or in whole without prior written permission.

PLANNING ISSUE

Rev.	Date	Description	Drawn	Approved
A	16.06.20	PLANNING ISSUE.	GT	CT

LLANA
Design Services Limited

LLANA DESIGN SERVICES LIMITED
16 HEYBECK LANE
DEWSBURY
WF12 7QY
Tel: +44 1924 440736

[redacted]

Client:
MR T CHEESBROUGH

Project:
TWO STOREY SIDE EXTENSION
1 DALESWOOD AVENUE, BARNSLEY, S70 6QF

Drawing:
ELEVATIONS
AS EXISTING

[redacted]

Scale: 1:50 @ A1	Drawn by: GT
Date: 01.06.20	Checked by: CT
Drawing no: L0093/10:03	Revision: A