



front elevation-as existing



side elevations -as existing

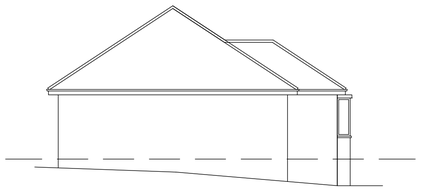


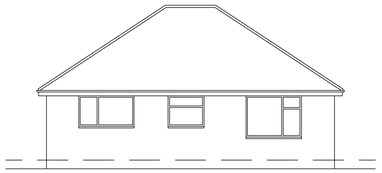


rear elevation - as existing



front elevation-as proposed

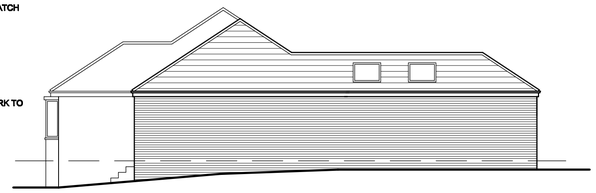


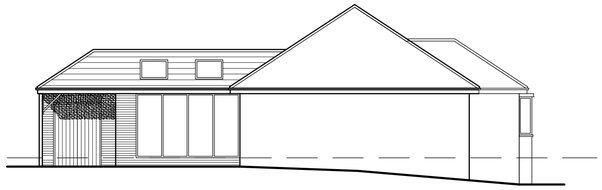


side elevations -as proposed



rear elevation - as proposed

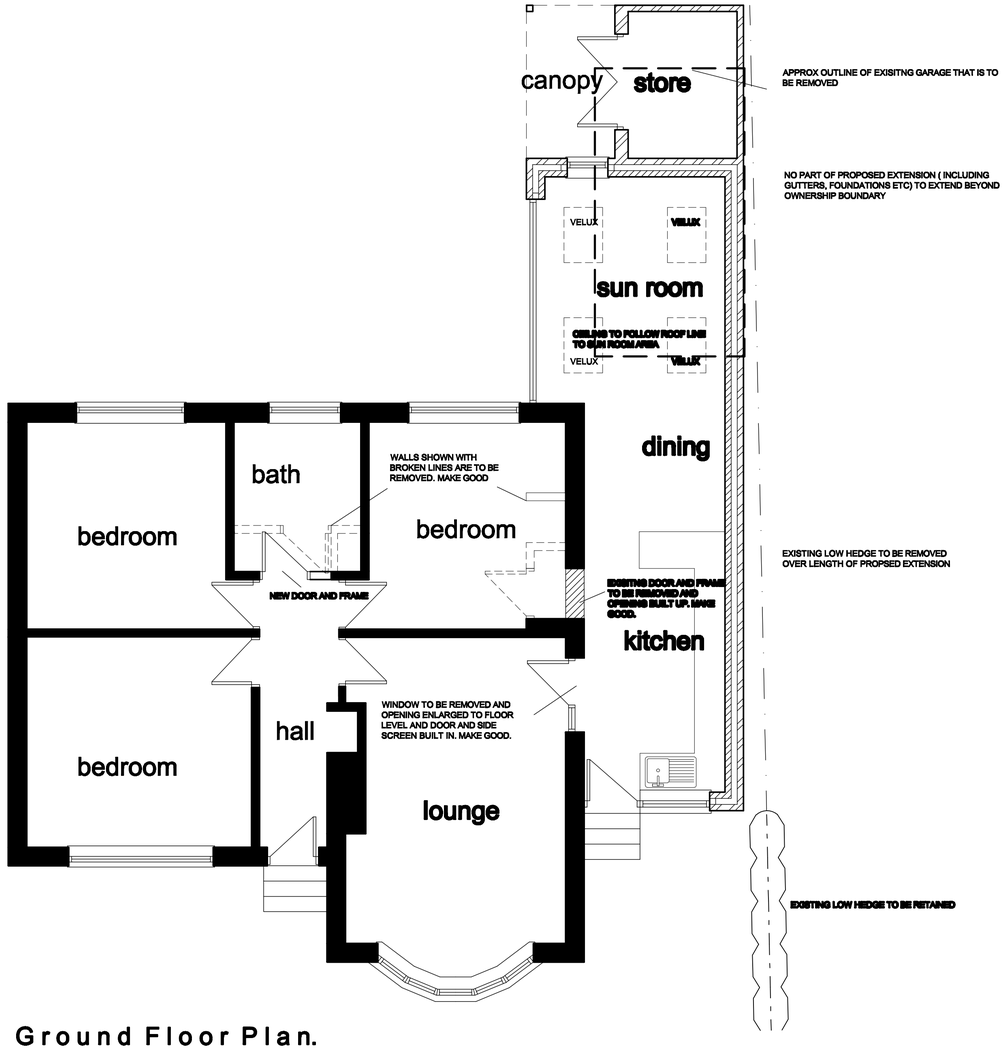

Ground Floor Plan.
As Proposed

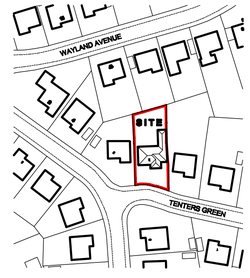

LOCATION PLAN

SCALE 1:1250

White Agus Partnership
PROVIDENCE VILLA,
42 SACKVILLE STREET,
BARNSLEY.
S70 2DB
Phone: 01226 208482
Fax: 01226 283030
Email: info@whiteaguspartnership.co.uk
Web: www.whiteaguspartnership.co.uk
SURVEYORS AND BUILDING DESIGN CONSULTANTS

Project.	Client.
PROPOSED EXTENSION 2 TENTERS GREEN, WARD GREEN BARNSLEY	MR DAVID JEWITT
Drawing Title. PLANS AND ELEVATIONS	Date. MARCH 2010
	Scale. 1:50 & 1:100 @ A1
	Ref. 09-112
	Dwg. No. 01
	Rev.

Date	Suffix	Description	Date	Suffix	Description