




5 Existing South Windows - Detail
1 : 50

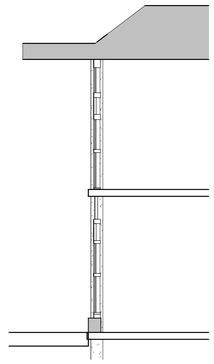


6 Proposed South Window - Detail
1 : 50

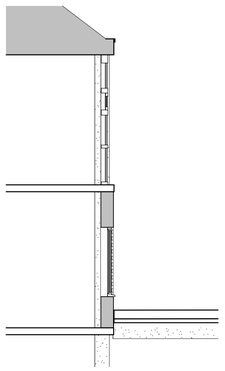


7 Existing North Window - Detail
1 : 50

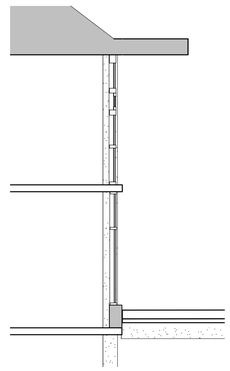


8 Proposed North Window - Detail
1 : 50

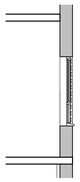


9 Existing Window - Detail
1 : 50

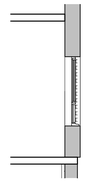

10 Proposed Window - Detail
1 : 50

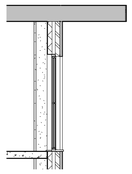


11 Proposed Tall Window - Detail
1 : 50

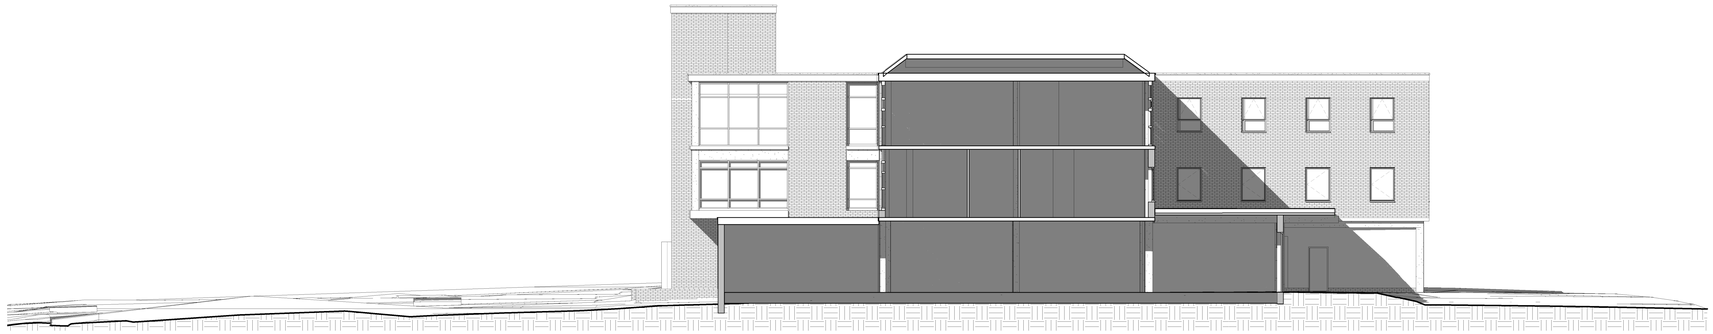


1 Section A - A As Existing
1 : 100



2 Section A - A As Proposed
1 : 100

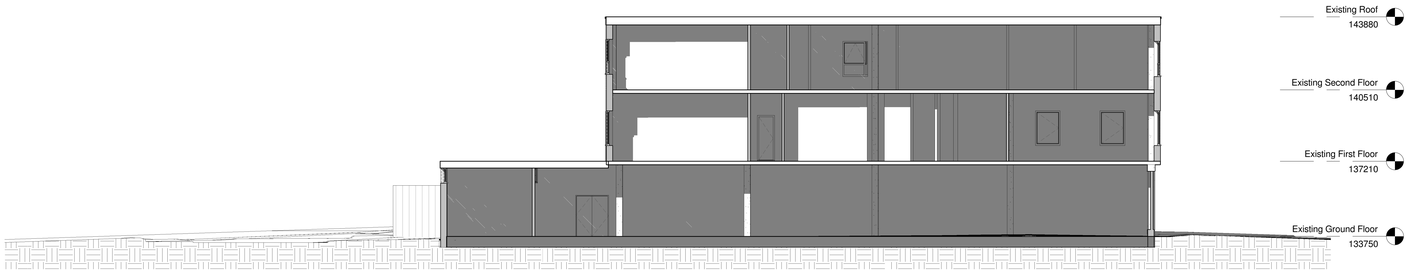

3 Section B - B As Existing
1 : 100

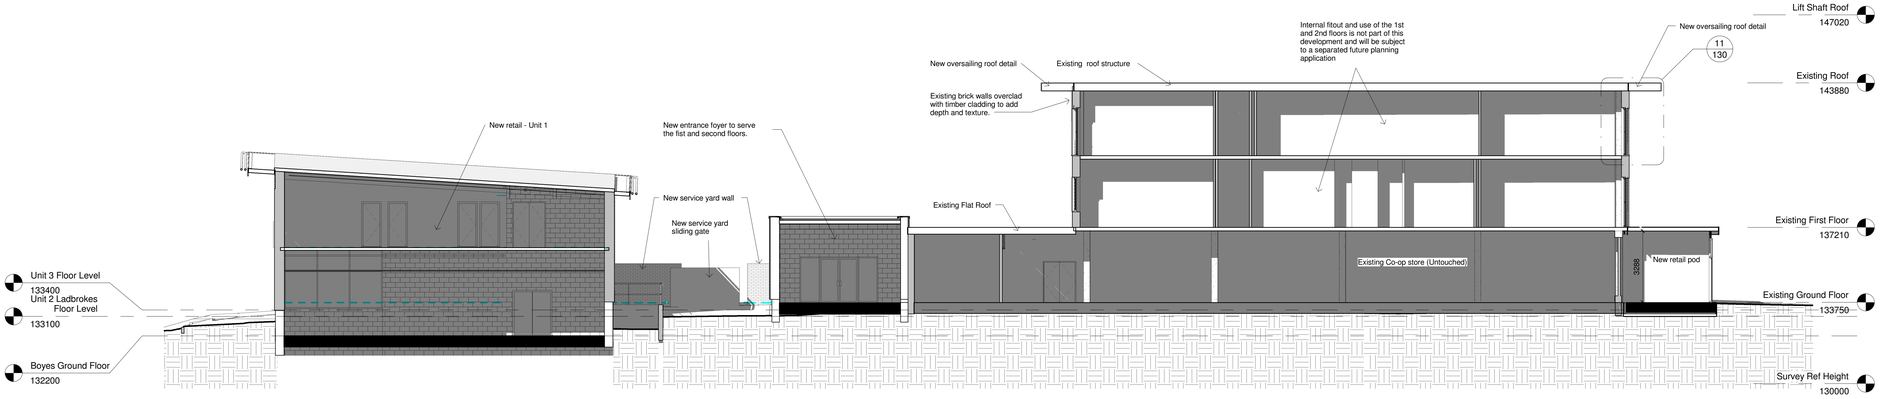

4 Section B - B As Proposed
1 : 100

0 5

Meters 1:50

0 5 10

Meters 1:100

Rev	Date	Drawn	Description
A	29/08/15	SL	Balconies amended to internal and Juliette
B	17/09/15	SL	Boyes floor plan, mezzanine, and roof amended
C	06/11/15	SL	Window position to Town Hall west elevation amended as client instruction.
D	27/11/15	SL	Retaining Walls amended to SE design
E	26/12/15	SL	High street pods amended to stand off Town hall
F	1/12/15	SL	Structural model incorperated
G	7/12/15	SL	Juliette & Internal balconies removed, windows to existing town hall building amended.
H	7/12/15	SL	High Street Kiosks amended to attatch to existing town hall, side and top panels amended to solid as client instruction.
I	21/12/15	SL	Town hall windows amended as client instruction.

PLANNING

WhiteDesign

Client: RESILIENTI

Project: HOYLAND SITE C

Title: Existing & Proposed Sections

Scales:	Drawn:	Date:	Checked:
As indicated	SL	21/12/2015 13:41:53	KU

Drawing no: 0010.13.02 130 Rev: I

The White House, 24a St Andrews Road, Sheffield, S8 9NL
T: 0114 226 0255 F: 0114 226 0256
E: office@whitedg.co.uk W: www.whitedg.co.uk