



EAST ELEVATION
AS PROPOSED

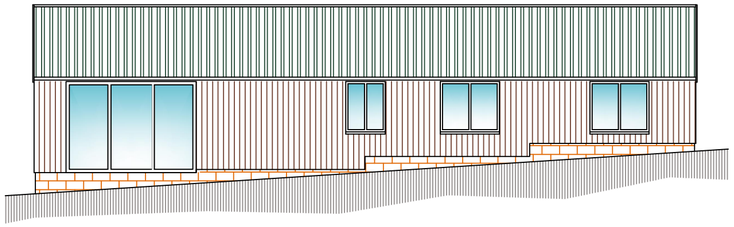


NORTH ELEVATION
AS PROPOSED





WEST ELEVATION
AS PROPOSED

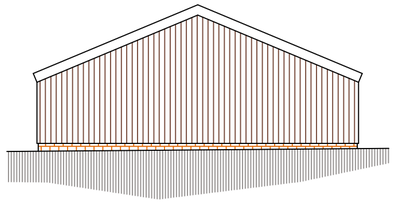

SOUTH ELEVATION
AS PROPOSED

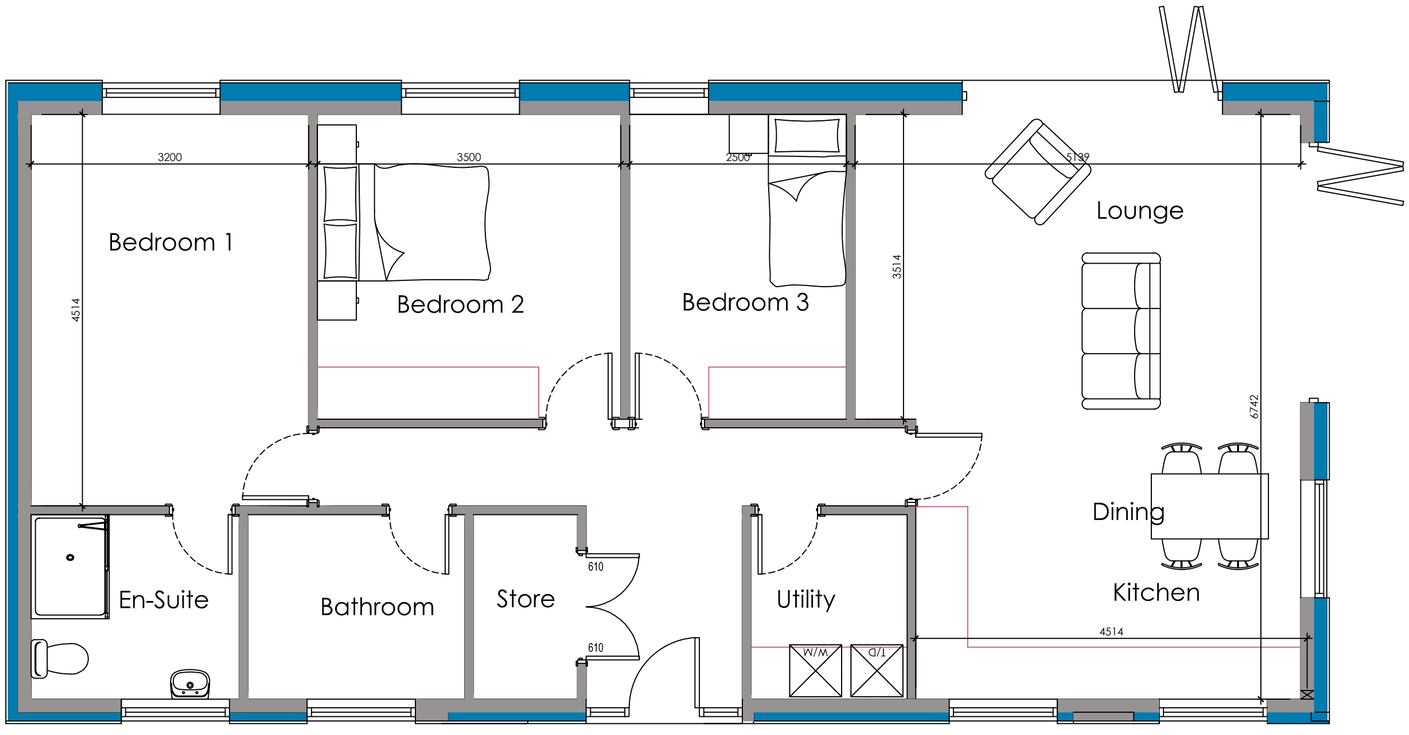

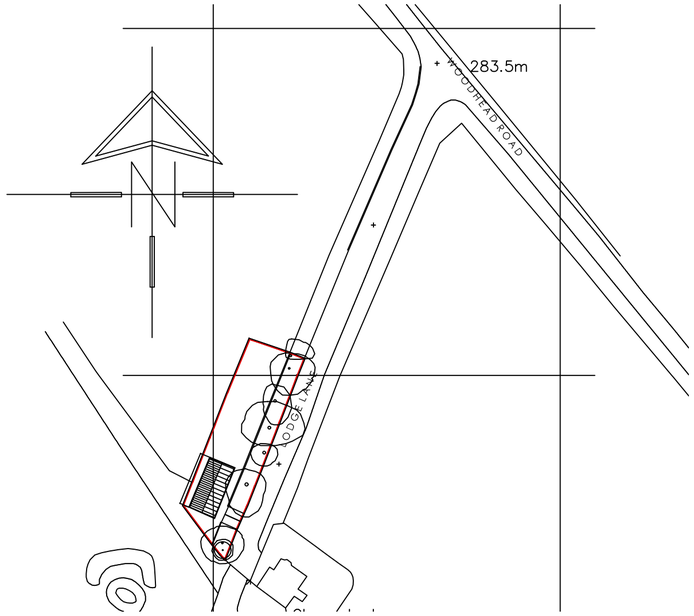

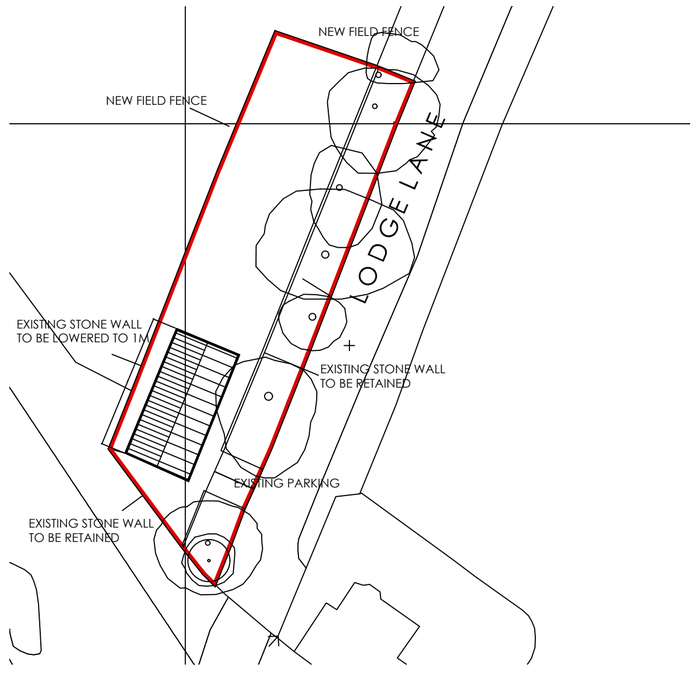

White Agus
Architectural Services
OFFICE ONE,
DRILL HALL,
11 EASTGATE,
BARNSLEY,
S70 2EU
Phone: 01226 208482
Email: info@whiteagus.co.uk
Web: www.whiteagus.co.uk

Project. CONVERSION OF KENNELS TO DWELLING LODGE LANE, WORTLEY	Client. WHARNCLIFFE ESTATES Estate Office, Wortley, Sheffield S35 7DB
Drawing Title. PLANS & ELEVATIONS AS PROPOSED	Date. FEB 2024 — Scale. 1:50 & 1:100 @A2 Ref. 23–169 — Dwg. No. 01 — Rev.

Date	Suffix	Description	Date	Suffix	Description