
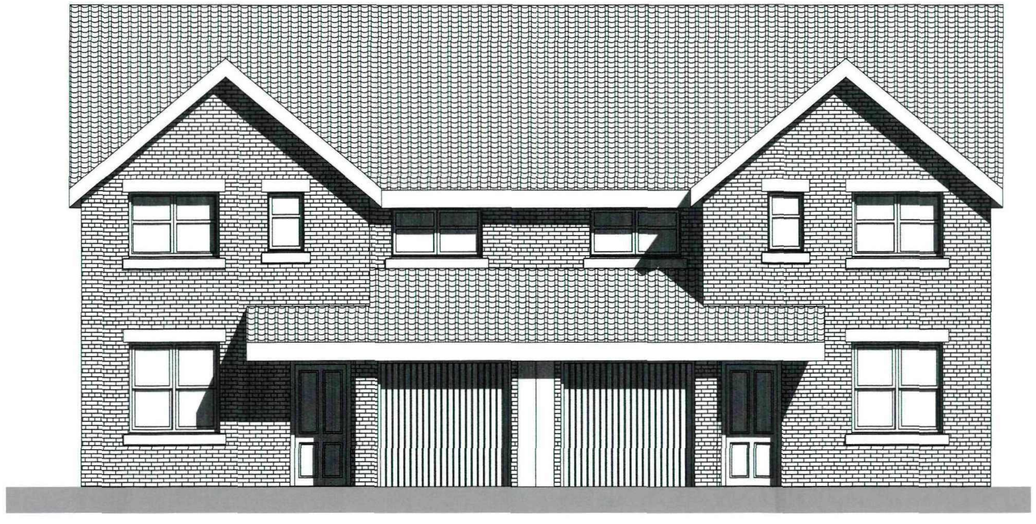


E-42 Elevation 1:50

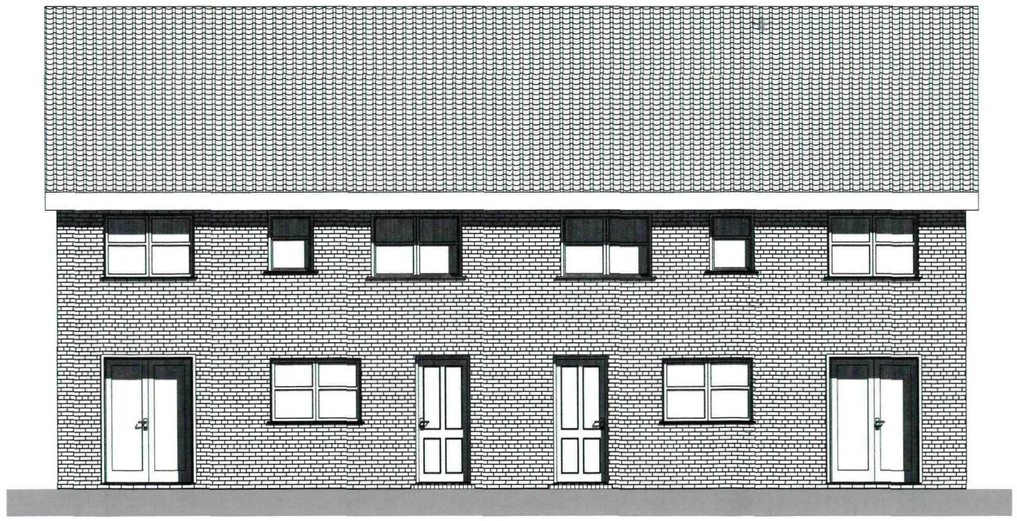

E-44 Elevation 1:50

Rev:	Date	Revision Notes

Client: Smith

Project: Proposed Residential Development at Land Adjoining 26 Cross Lane Royston

Drawing Title: Elevations


Scale: 1:50 **Date:31/05/2012**

Drawn By: **Rev:**

Drwg Nr: T5
Elevations 1

Alan Robinson
Chartered Architect BA Dip Arch RIBA BSc (Hons)
2 Gawber Road, Barnsley S75 2AF
Tel/Fax 01226 286066
Mob: 07947808933

RECEIVED
08 JUN 2012

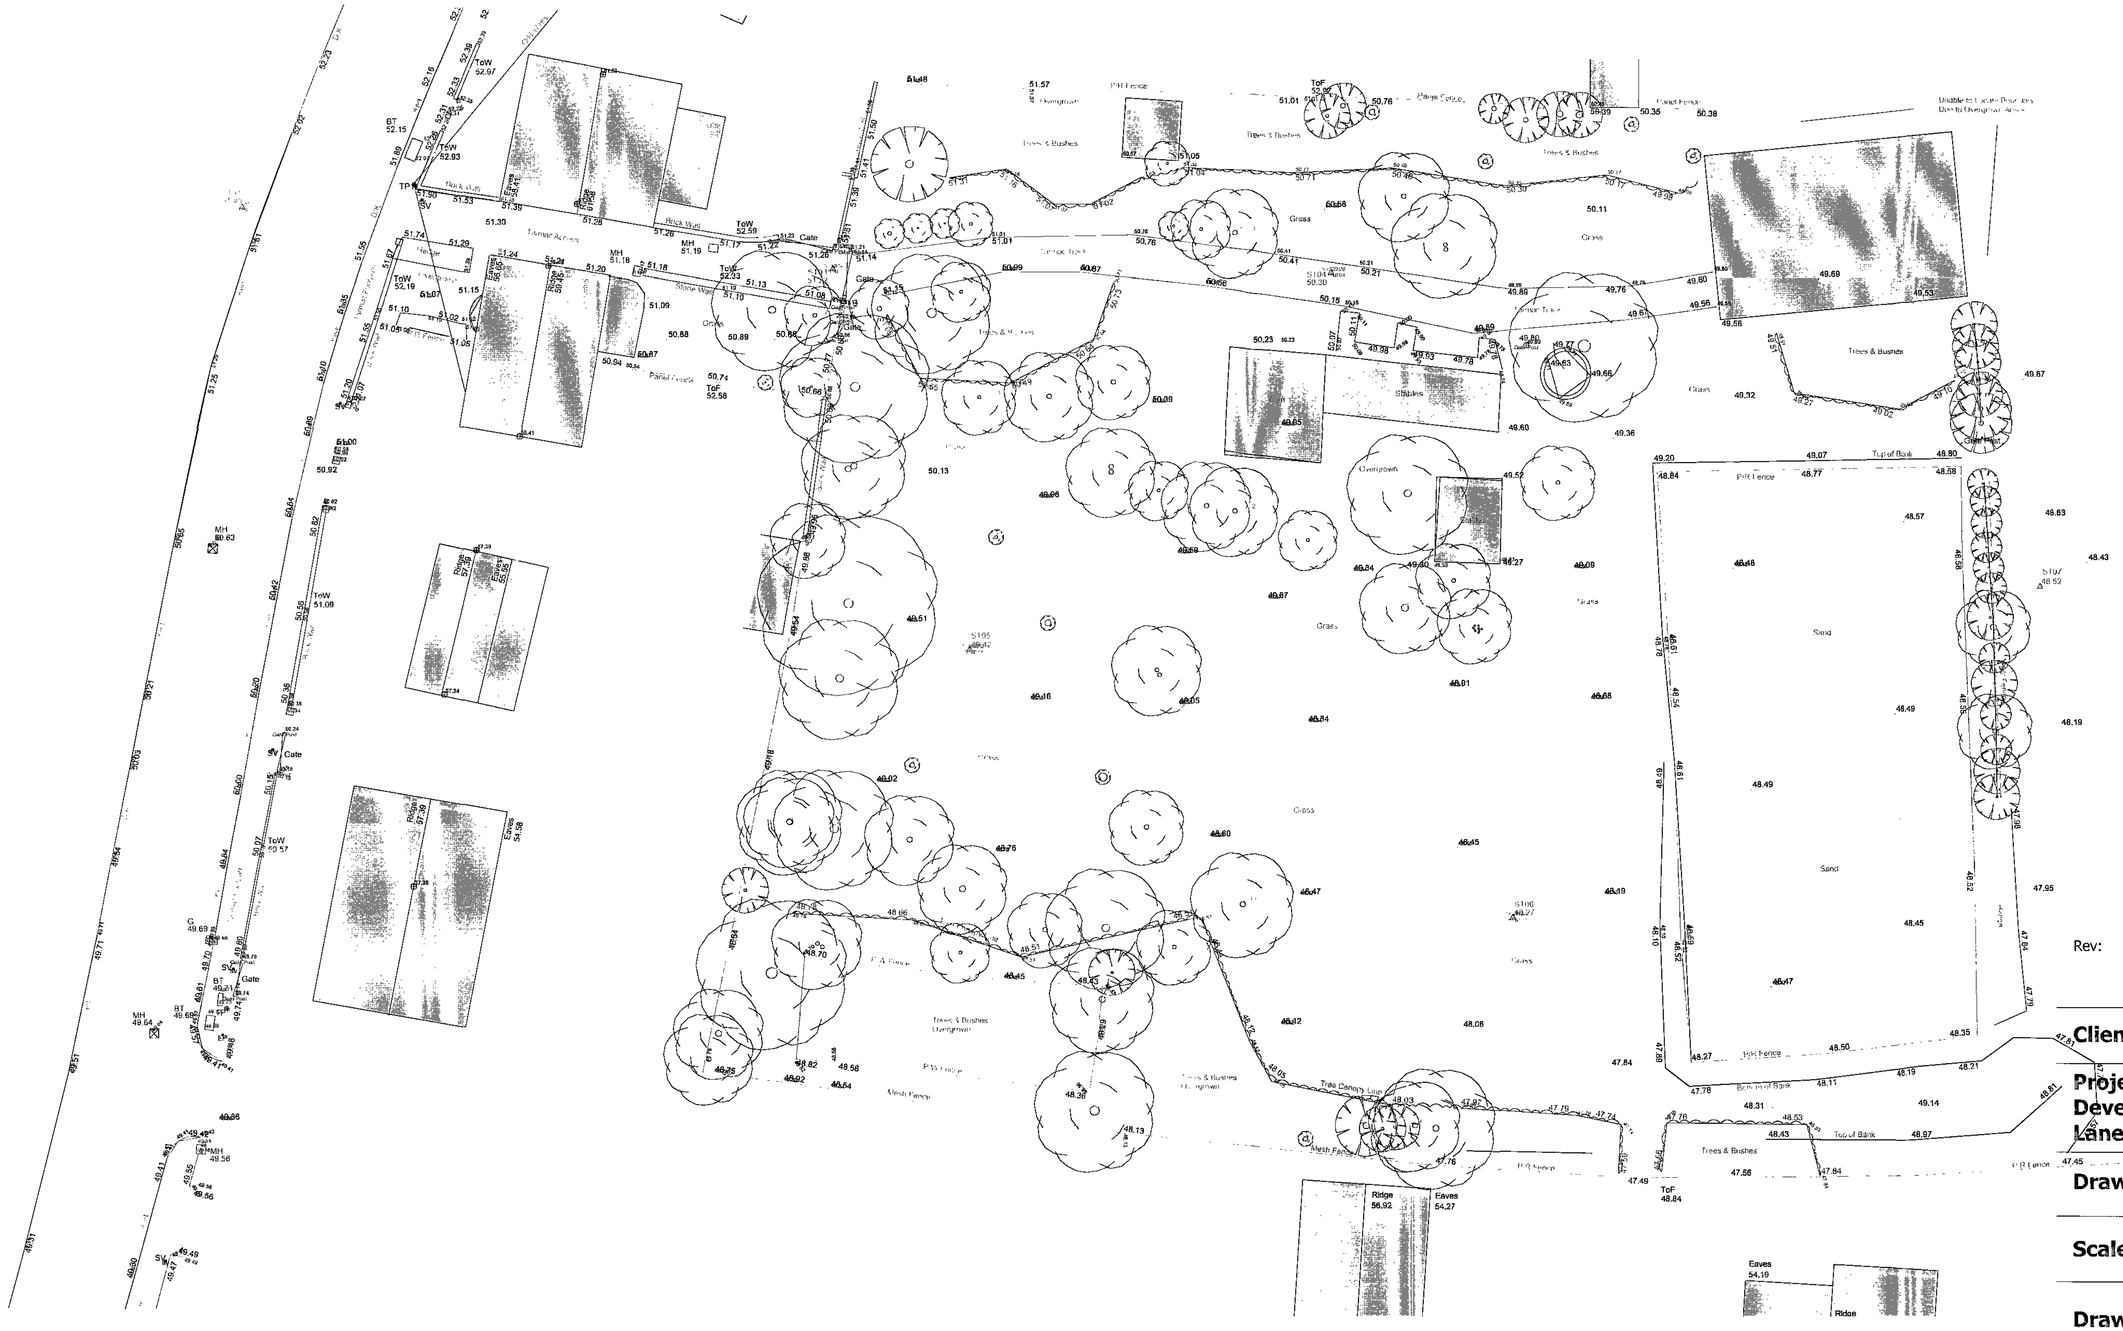

Rev: **Date** Revision Notes

Client: Smith

Project: Proposed Residential Development land Rear of 26 Cross Lane, Royston

Drawing Title: Site Levels

Scale: 1:200 **Date:07/06/2012**

Drawn By: AR **Rev:**

Drwg Nr: S1


Alan Robinson
Chartered Architect BA Dip Arch RIBA BSc (Hons)
2 Gawber Road, Barnsley S75 2AF
Tel/Fax 01226 286066
Mob: 07947808933




E-10 Elevation



E Elevation 1:50

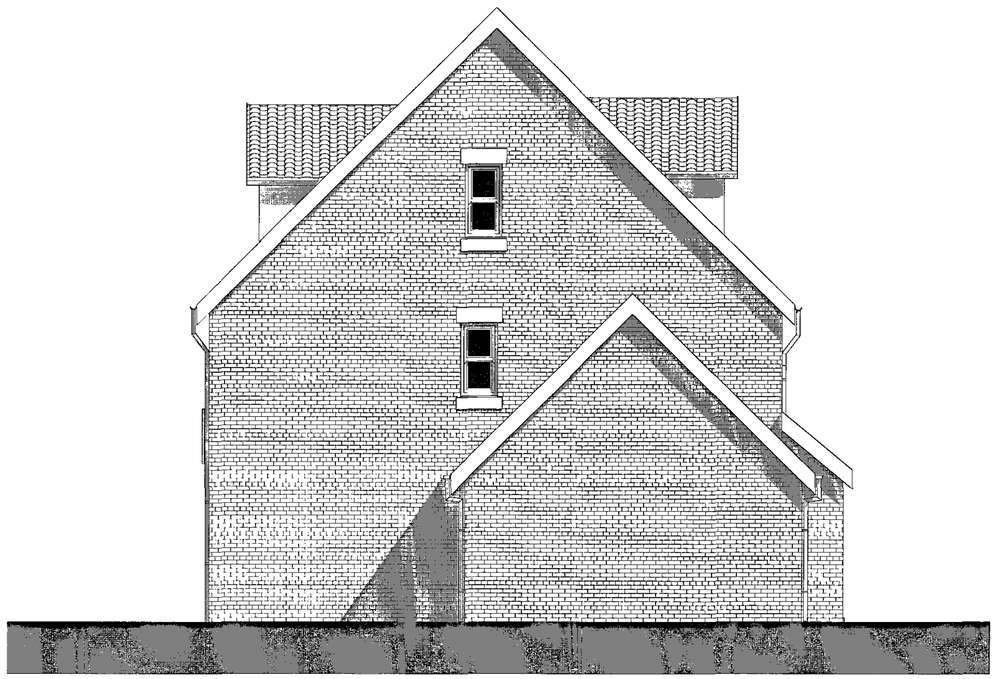

E-12 Elevation 1:50

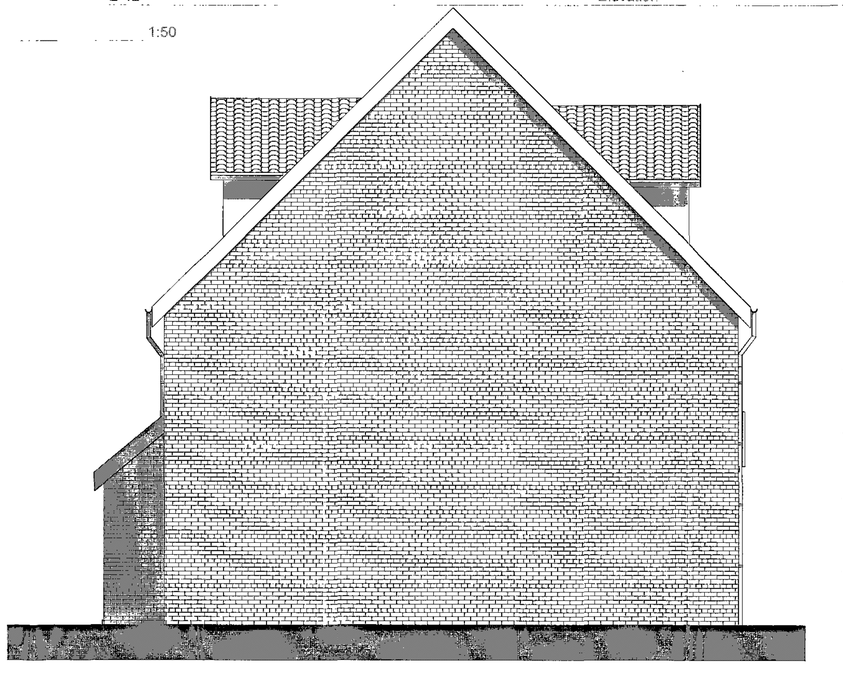

E-13 Elevation 1:50

Rev: **Date** Revision Notes

RECEIVED 08 JUN 2012

Client: Smith

Project: Proposed Residential Development at Land Adjoining 26 Cross Lane Royston


Drawing Title: Elevations

Scale: 1:50 **Date:06/06/2012**


Drawn By: **Rev:**

Drwg Nr: T4, Recessed Garage Elevations


Alan Robinson
Chartered Architect BA Dip Arch RIBA BSc (Hons)
2 Gawber Road, Barnsley S75 2AF
Tel/Fax 01226 286066
Mob: 07947808933

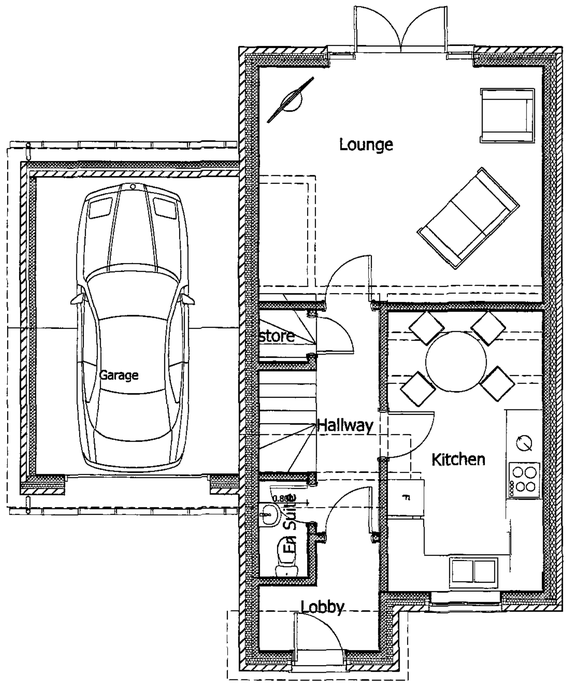

0. Ground Floor 1:50

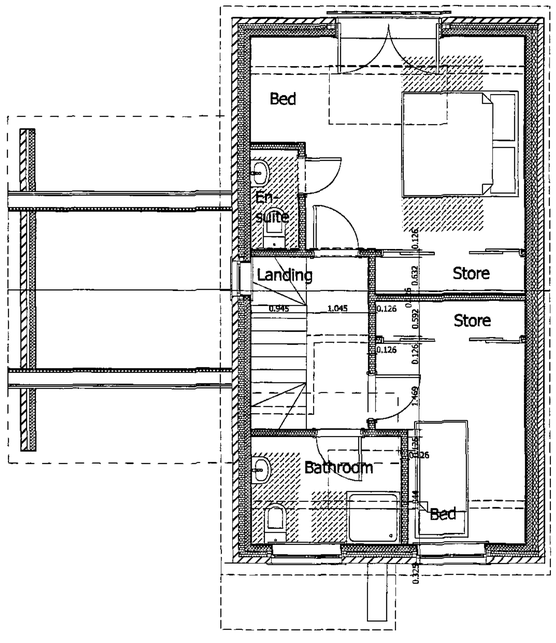

1. Story 1:51.76

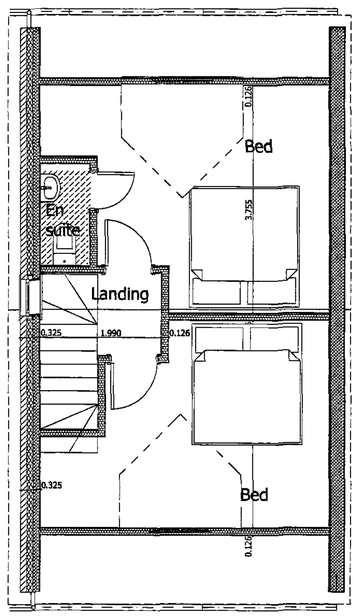

2. Story 1:50

E-11

Rev: **Date** Revision Notes

Client: Smith

Project: Proposed Residential Development at Land Adjoining 26 Cross Lane Royston

Drawing Title: Ground, First, Second Floor Plans


Scale: 1:50, 1:51.76 **Date:06/06/2012**

Drawn By: **Rev:**


Drwg Nr: T4
Plans recessed garage

RECEIVED 08 JUN 2012


Alan Robinson
Chartered Architect BA Dip Arch RIBA BSc (Hons)
2 Gawber Road, Barnsley S75 2AF
Tel/Fax 01226 286066
Mob: 07947808933

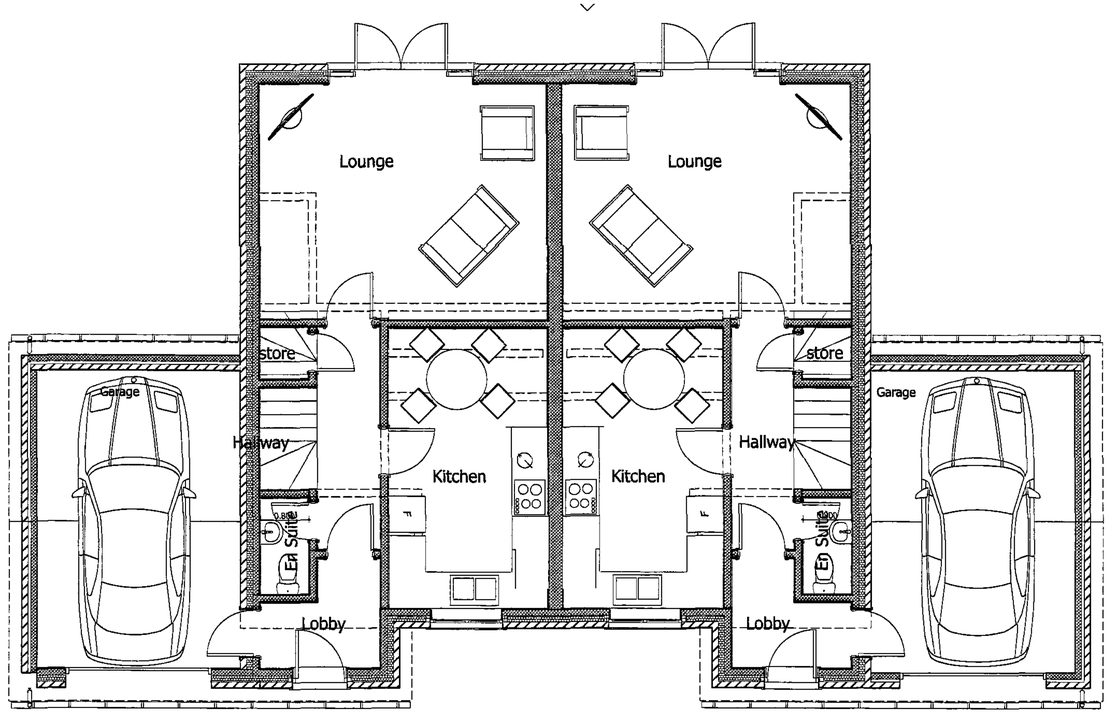

0. Ground Floor 1:50

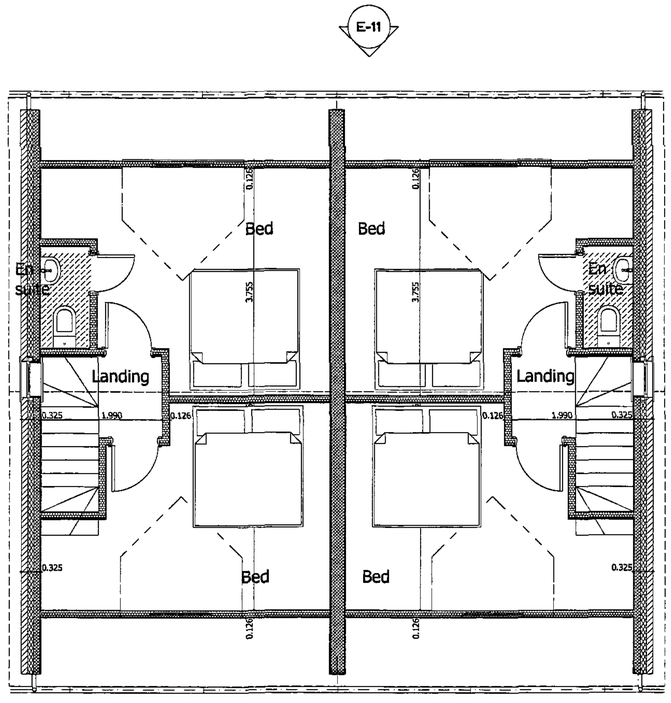

2. Story 1:50

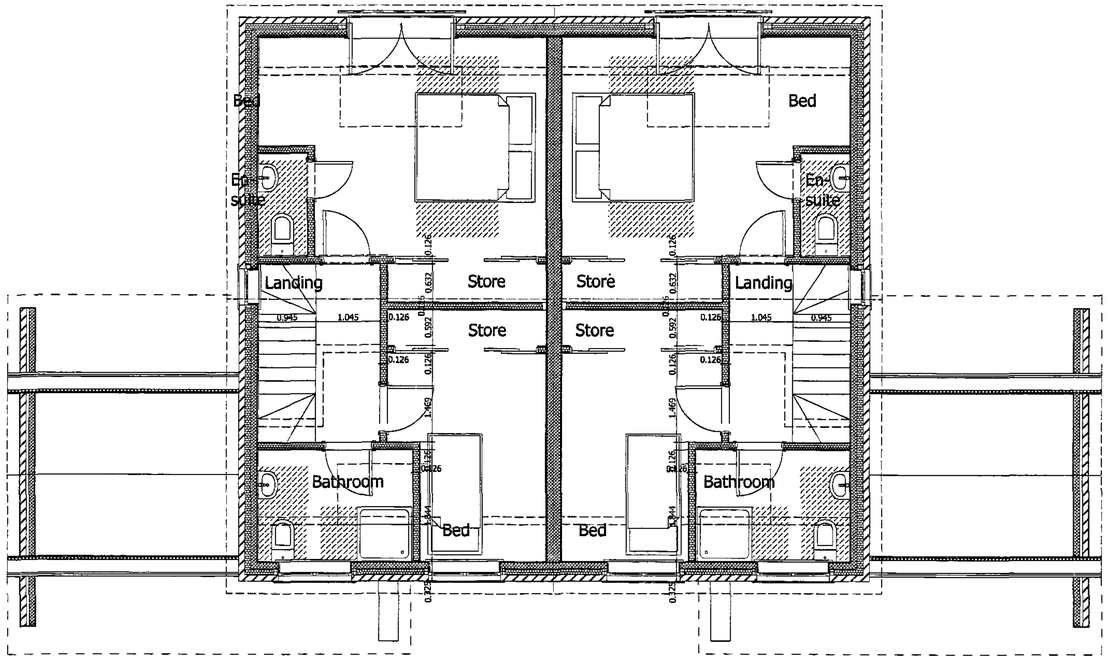

1. Story 1:50

Rev:	Date	Revision Notes

Client: Smith

Project: Proposed Residential Development at Land Adjoining 26 Cross Lane Royston


Drawing Title: Ground, First, Second Floor Plans

Scale: 1:50 **Date:31/05/2012**

Drawn By: **Rev:**

Drwg Nr: T4 Plans

Alan Robinson
Chartered Architect BA Dip Arch RIBA BSc (Hons)
2 Gawber Road, Barnsley S75 2AF
Tel/Fax 01226 286066
Mob: 07947808933

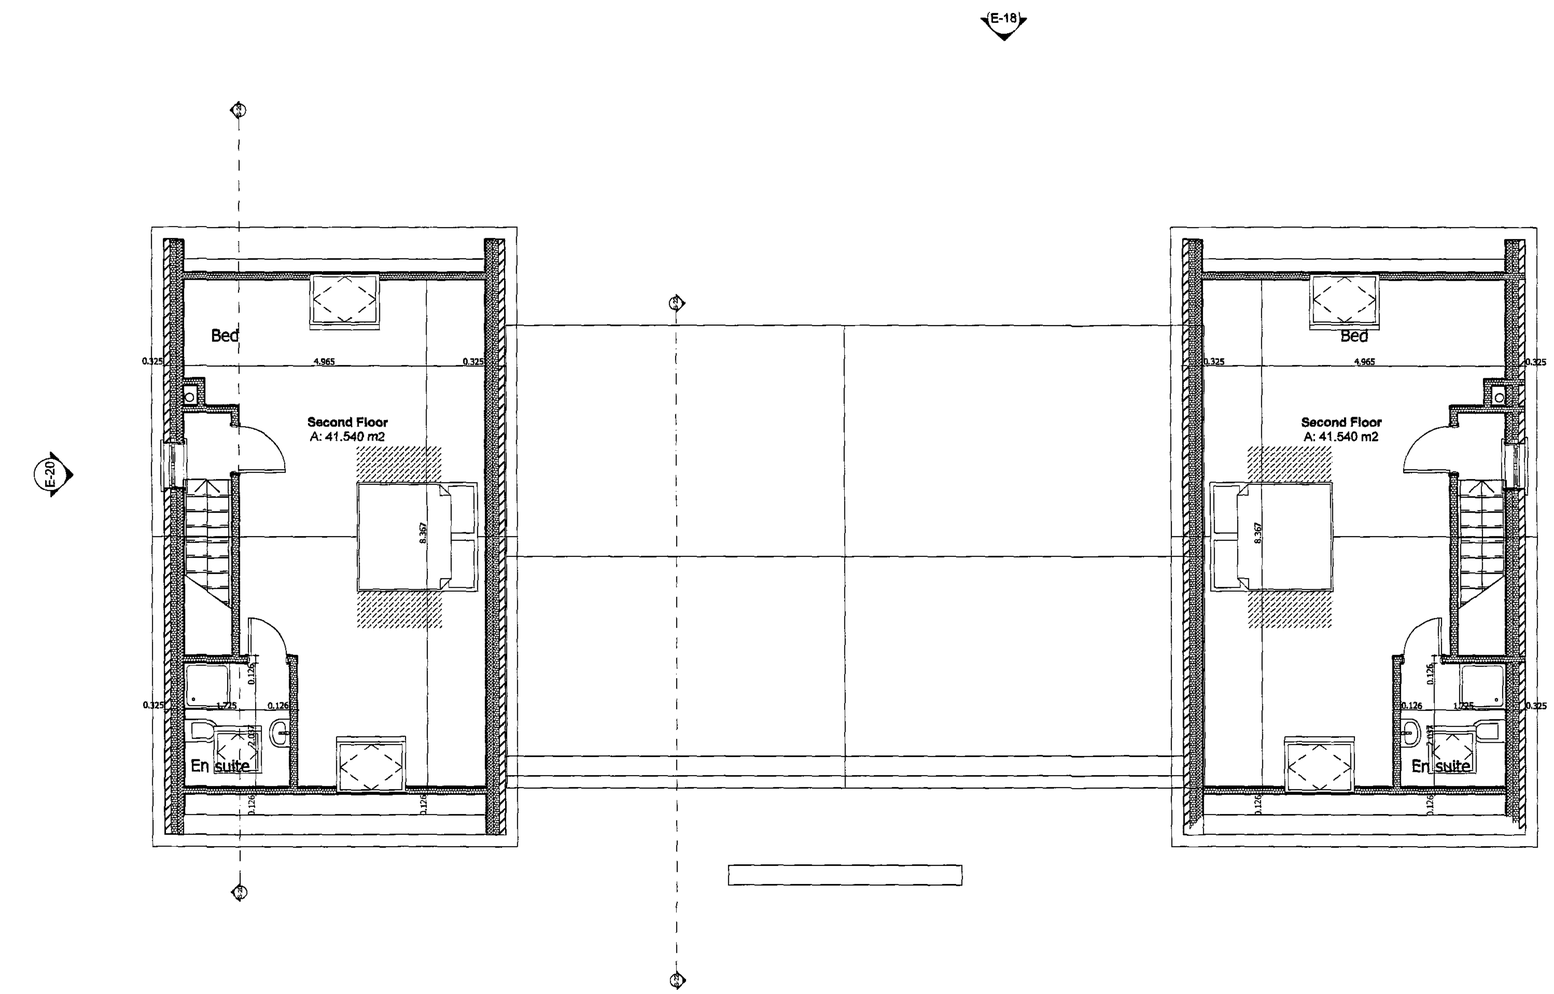

2. Story 1:50

Rev:	Date	Revision Notes

Client: Smith

Project: Proposed Residential Development at land rear of 26 Cross Lane, Royston


Drawing Title: Second Floor Plans

Scale: 1:50 **Date:31/05/2012**


Drawn By: **Rev:**

Drwg Nr: T2, T3, Plans 1

Alan Robinson
Chartered Architect BA Dip Arch RIBA BSc (Hons)
2 Gawber Road, Barnsley S75 2AF
Tel/Fax 01226 286066
Mob: 07947808933

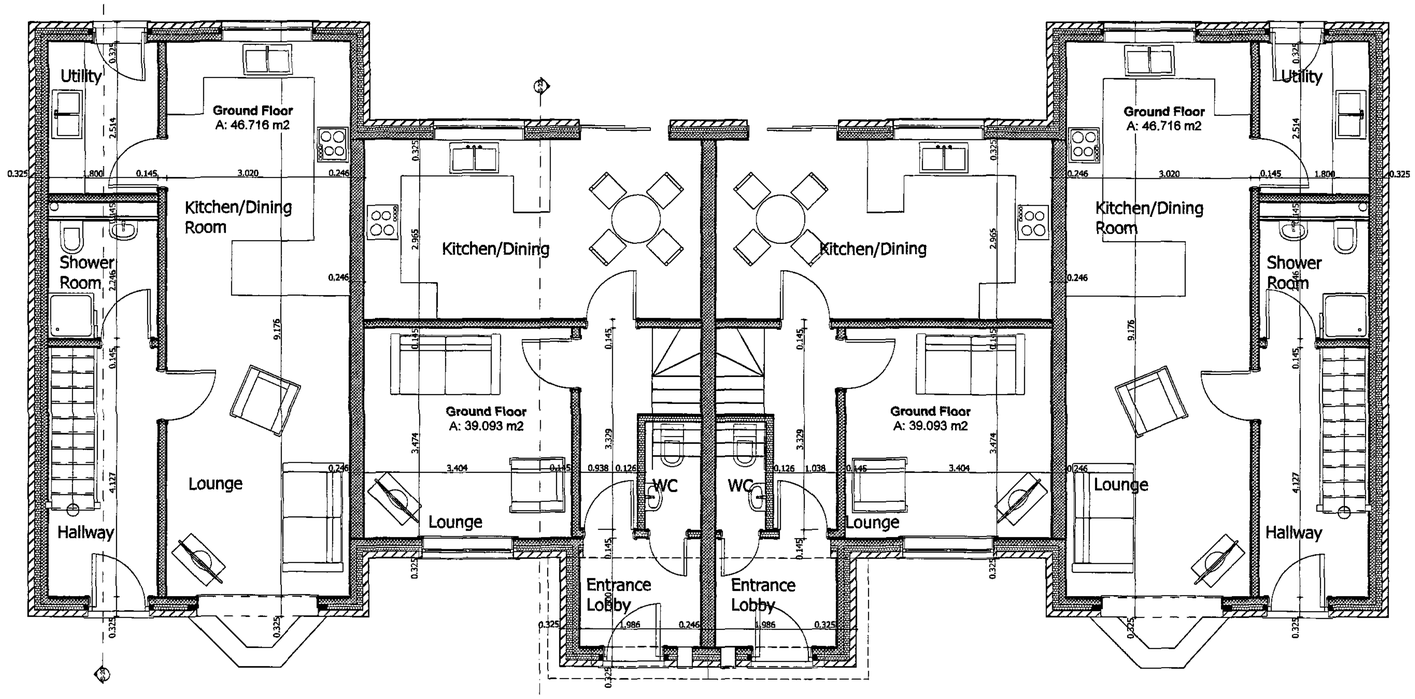

0. Ground Floor 1:50

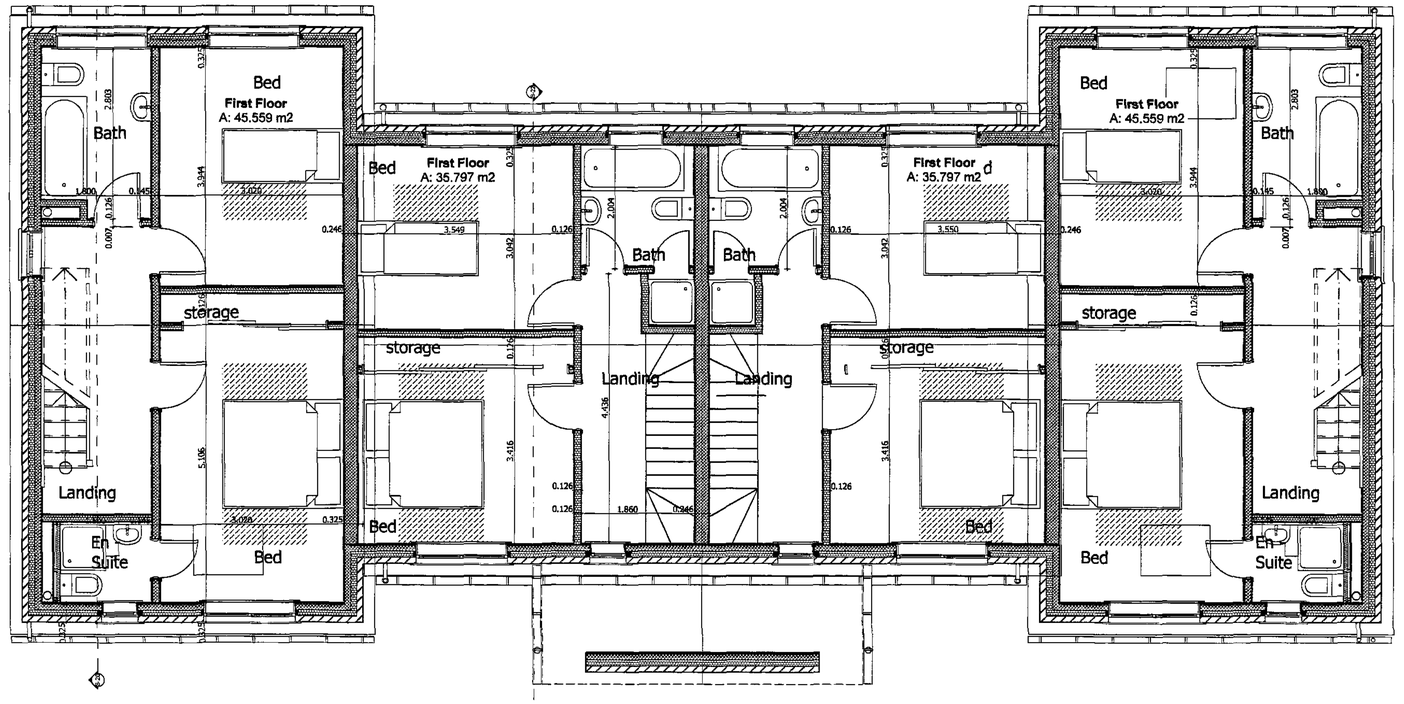

1. Story 1:50

Rev: Date Revision Notes

Client: Smith

Project: Proposed Residential Development at land rear of 26 Cross Lane, Royston


Drawing Title: Ground and First Floor Plans

Scale: 1:50 **Date:31/05/2012**


Drawn By: **Rev:**

Drwg Nr: T2, T3, Plans


Alan Robinson
Chartered Architect BA Dip Arch RIBA BSc (Hons)
2 Gawber Road, Barnsley S75 2AF
Tel/Fax 01226 286066
Mob: 07947808933

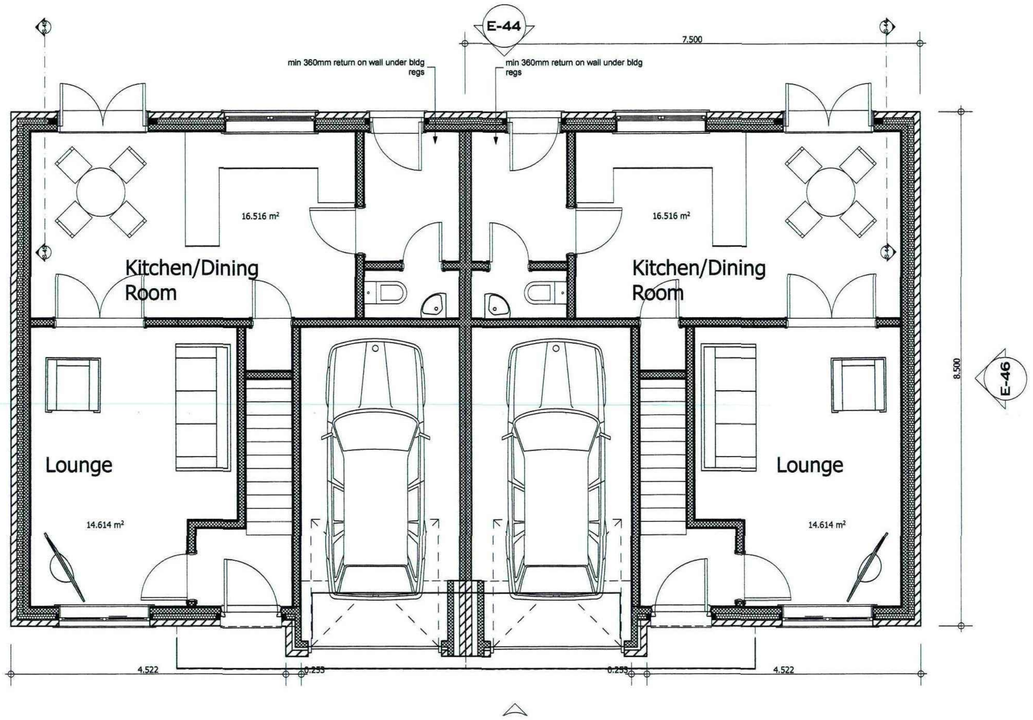


0. Ground Floor 1:50

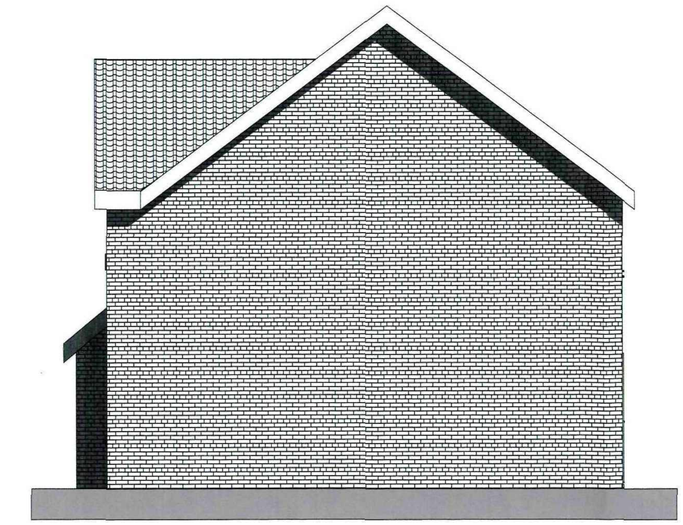

E-46 Elevation 1:50

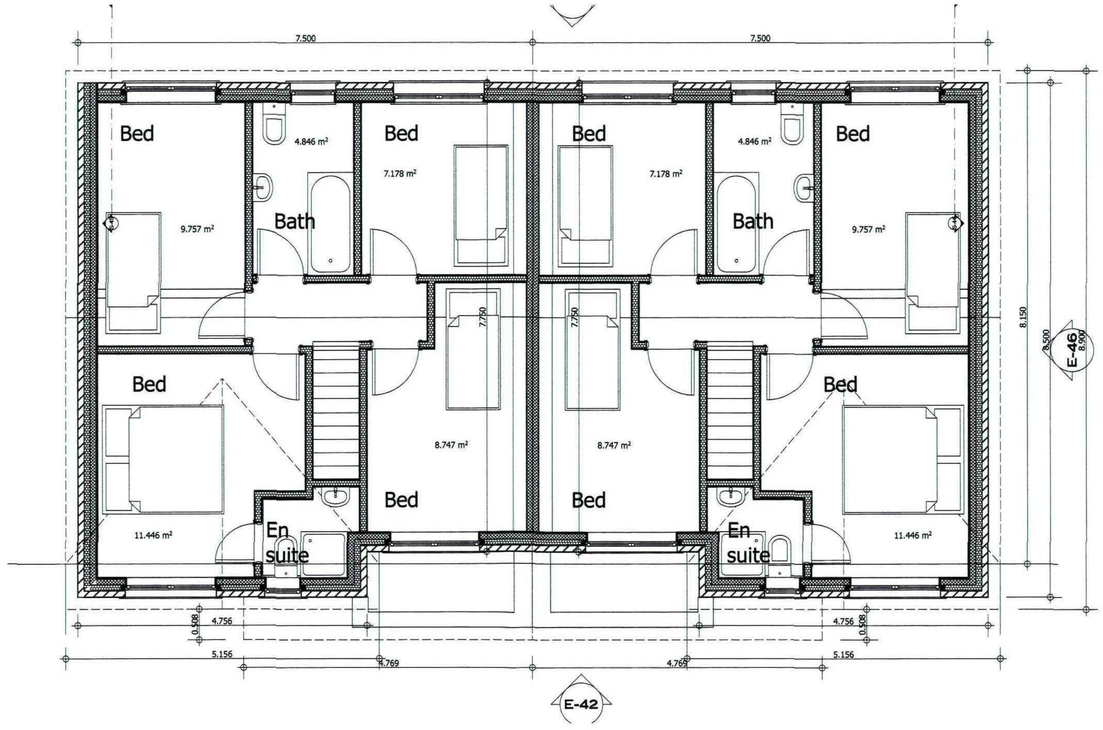

1. Story 1:50

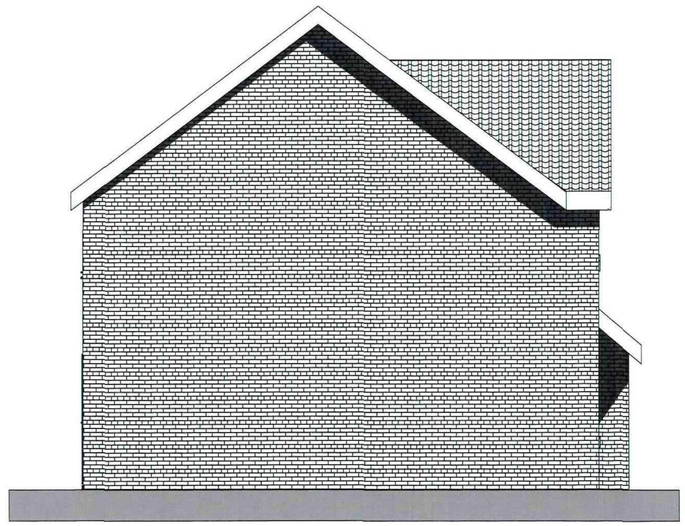

E-43 Elevation 1:50

Rev: **Date** Revision Notes

RECEIVED 08 JUN 2012

Client: Smith

Project: Proposed Residential Development at Land Adjoining 26 Cross Lane Royston


Drawing Title: Ground & First Floor Plans, Elevations

Scale: 1:50 **Date:31/05/2012**

Drawn By: **Rev:**

Drwg Nr: T5


Alan Robinson
Chartered Architect BA Dip Arch RIBA BSc (Hons)
2 Gawber Road, Barnsley S75 2AF
Tel/Fax 01226 286066
Mob: 07947808933

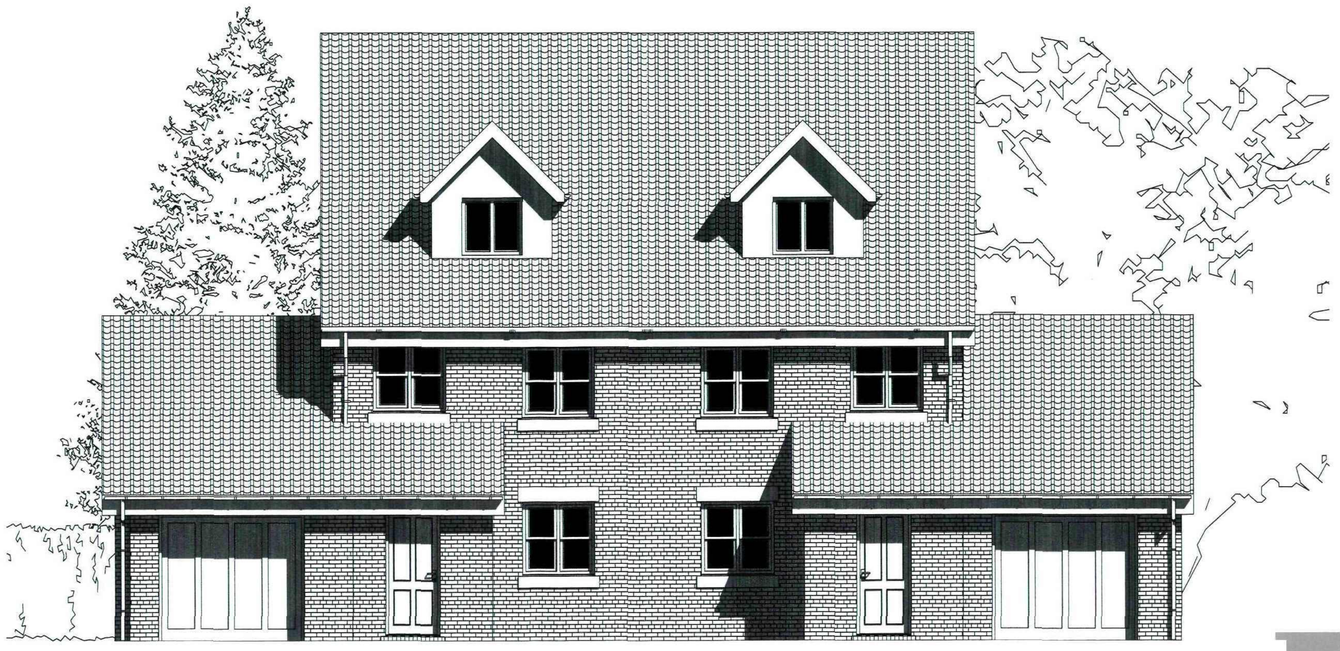


E-10 Elevation 1:50



E-11 Elevation 1:50

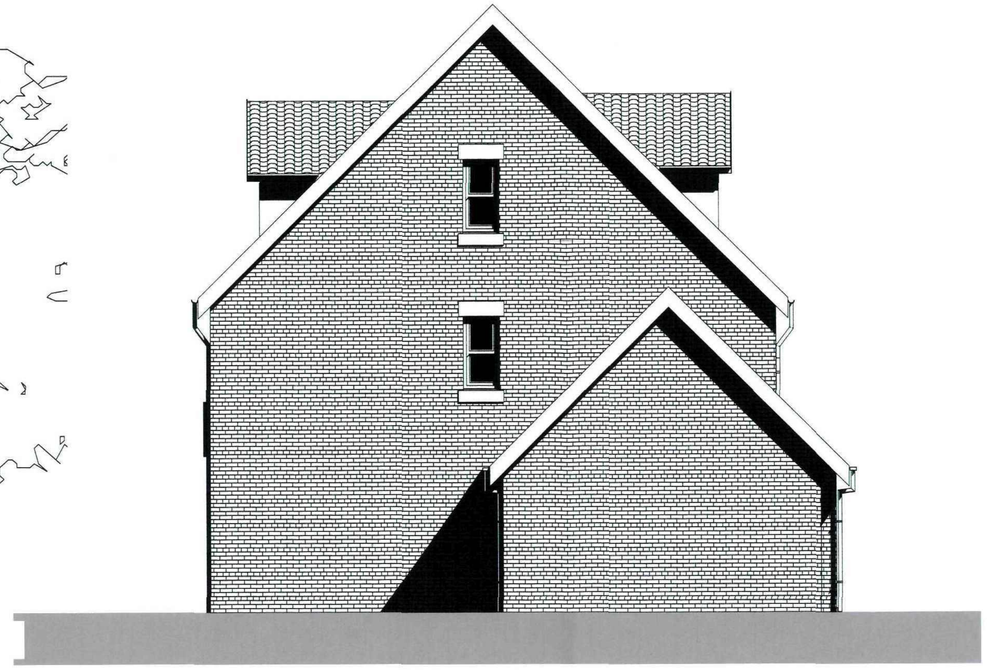

E-12 Elevation 1:50

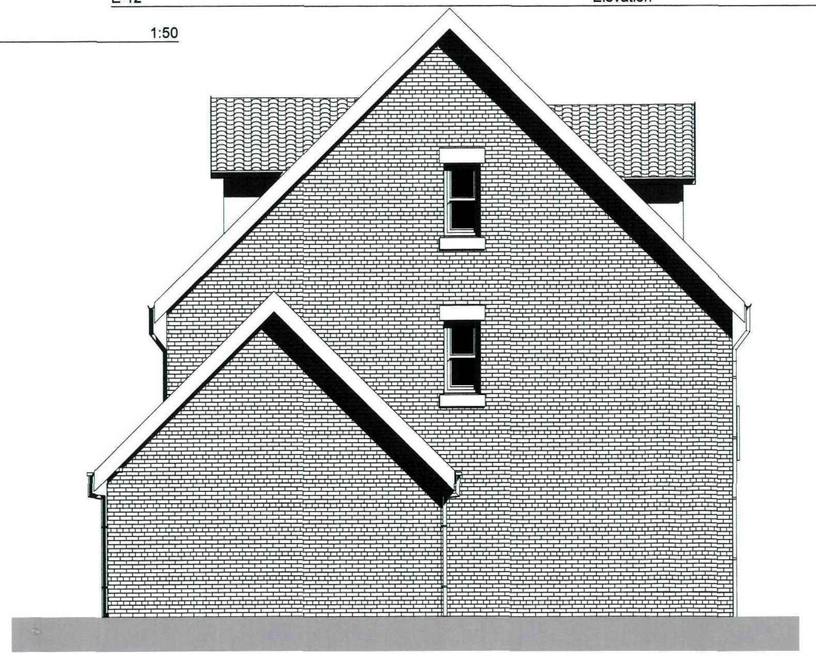

E-13 Elevation 1:50

Rev: **Date** Revision Notes

RECEIVED 0 8 JUN 2012

Client: Smith

Project: Proposed Residential Development at Land Adjoining 26 Cross Lane Royston


Drawing Title: Elevations

Scale: 1:50 **Date:31/05/2012**


Drawn By: **Rev:**

Drwg Nr: T4 Elevations

Alan Robinson
Chartered Architect BA Dip Arch RIBA BSc (Hons)
2 Gawber Road, Barnsley S75 2AF
Tel/Fax 01226 286066
Mob: 07947808933

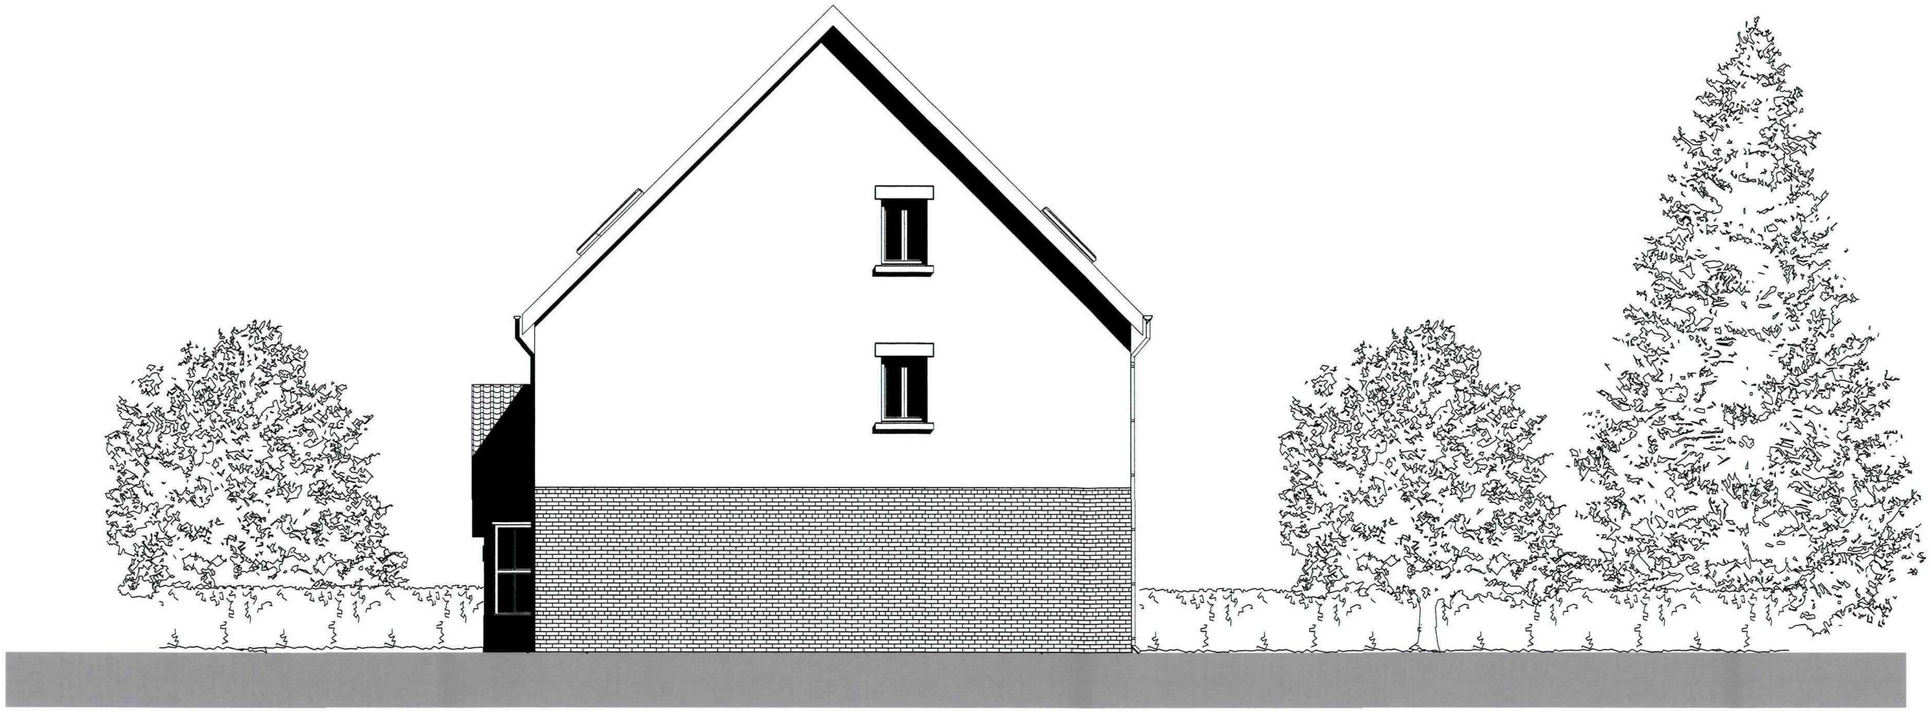

E-19 Elevation 1:50

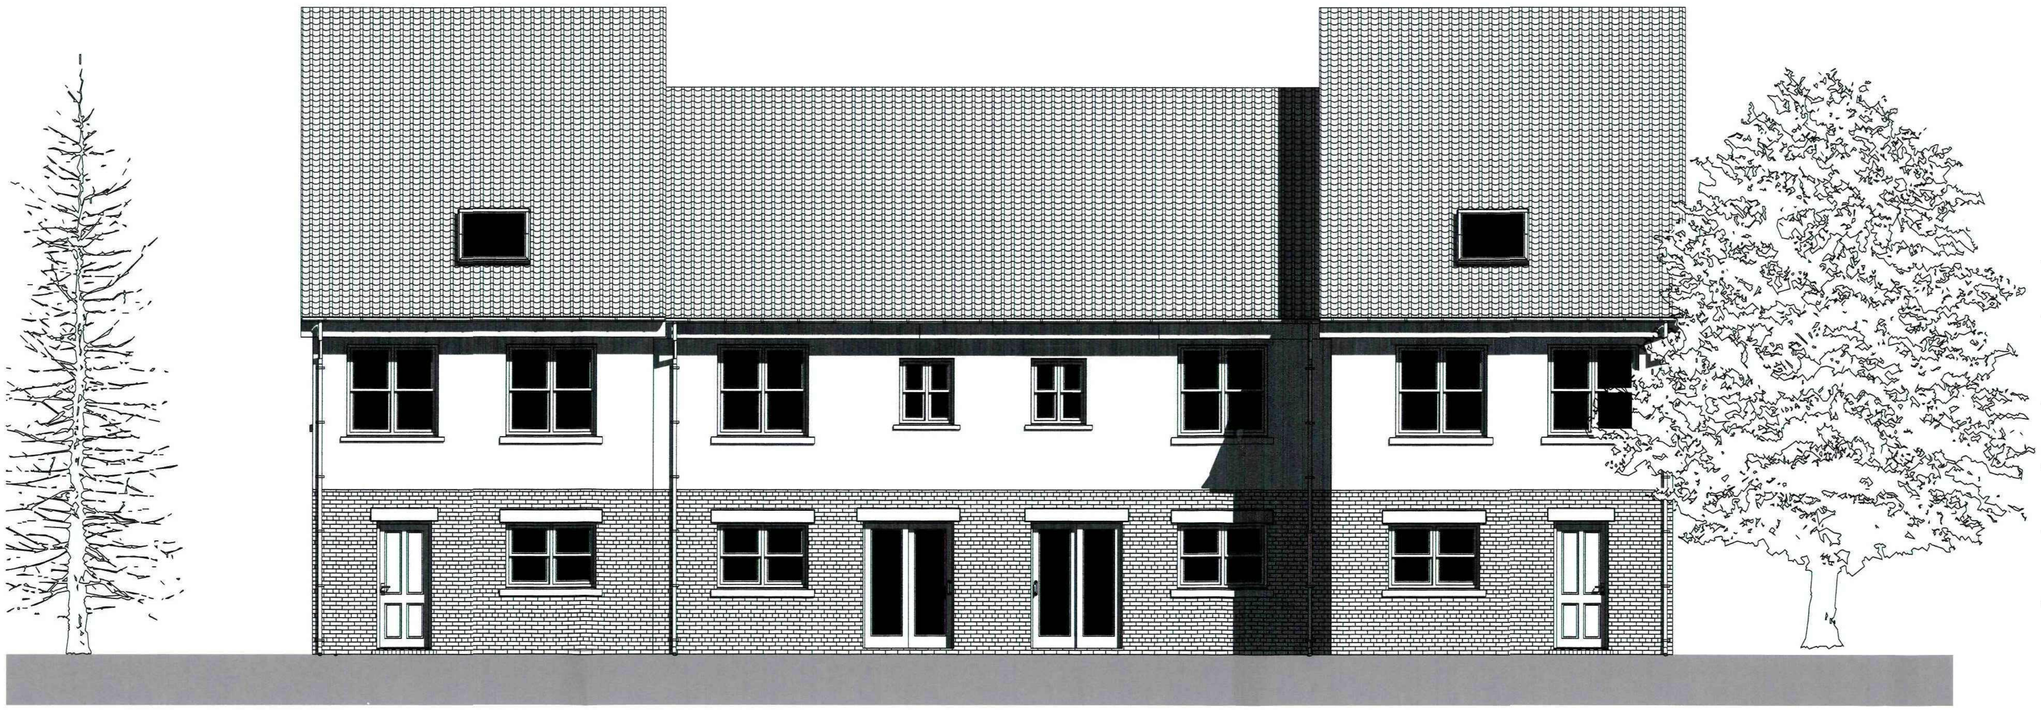

E-18 Elevation 1:50

Rev:	Date	Revision Notes

Client: Smith

Project: Proposed Residential Development at land rear of 26 Cross Lane, Royston

Drawing Title: Elevations 1

Scale: 1:50 **Date:31/05/2012**

Drawn By: **Rev:**

Drwg Nr: T2, T3 Elevations 1

RECEIVED 08 JUN 2012

Alan Robinson
Chartered Architect BA Dip Arch RIBA BSc (Hons)
2 Gawber Road, Barnsley S75 2AF
Tel/Fax 01226 286066
Mob: 07947808933

E-17 Elevation 1:50



E-20 Elevation 1:50

Rev:	Date	Revision Notes

Client: Smith

Project: Proposed Residential Development at land rear of 26 Cross Lane, Royston


Drawing Title: Elevations

Scale: 1:50 **Date:30/05/2012**

Drawn By: **Rev:**

Drwg Nr: T2, T3

Alan Robinson
Chartered Architect BA Dip Arch RIBA BSc (Hons)
2 Gawber Road, Barnsley S75 2AF
Tel/Fax 01226 286066
Mob: 07947808933

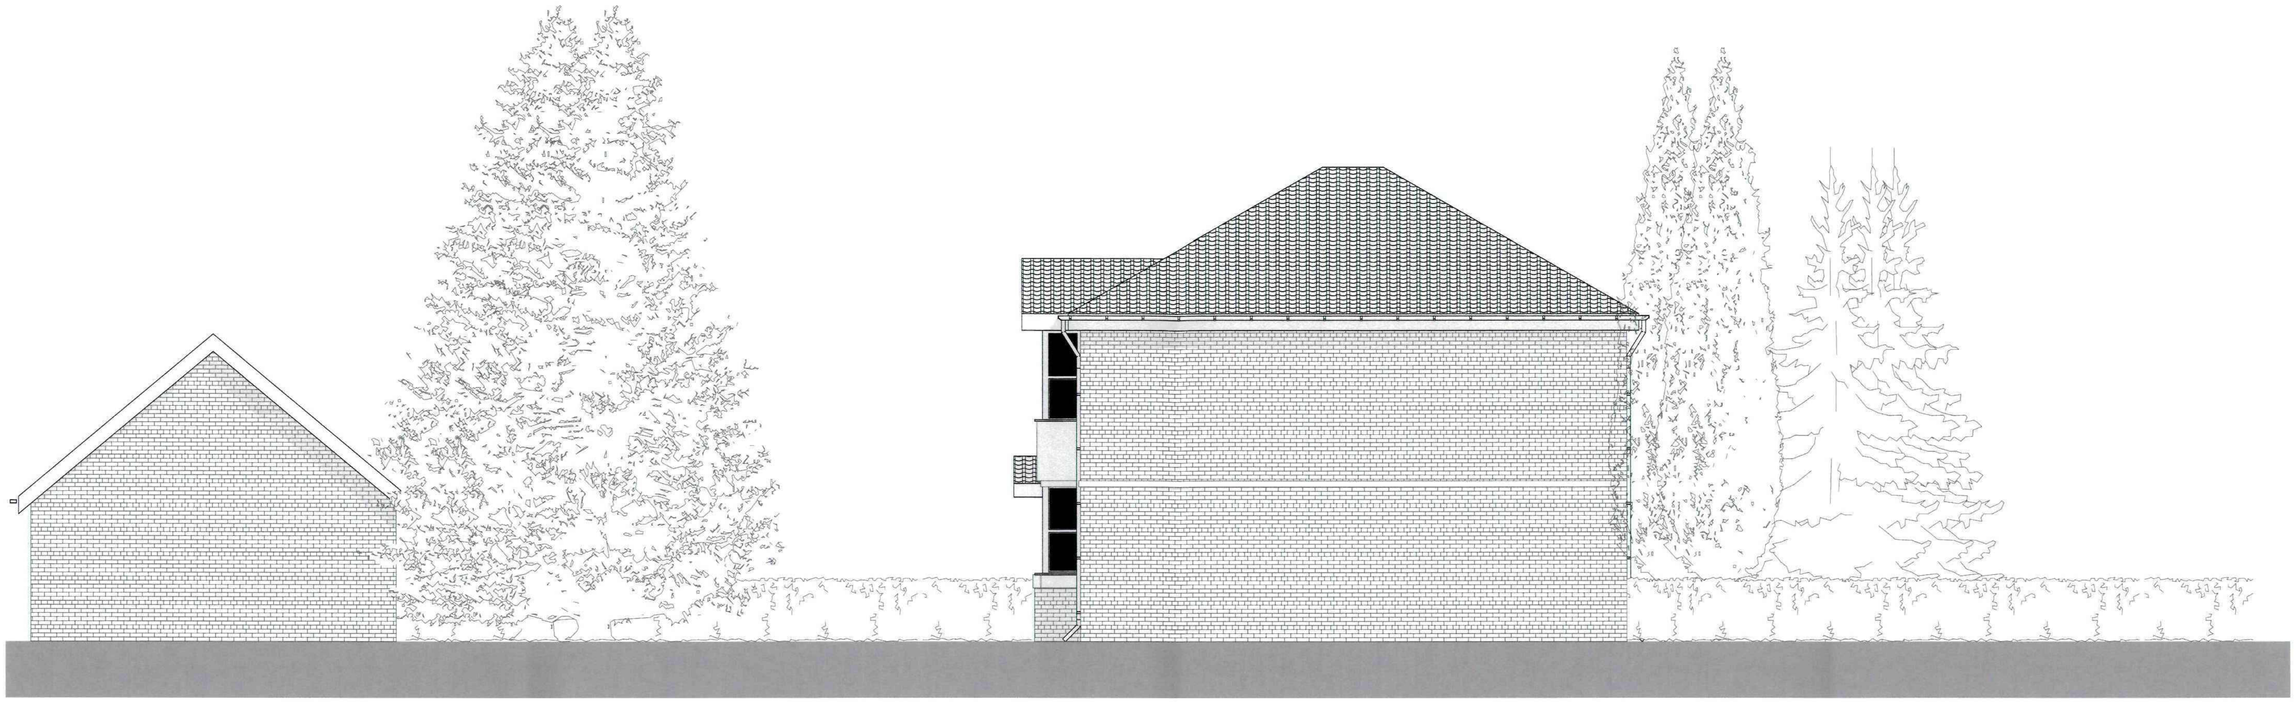

E-06 Elevation 1:50



E-05 Elevation 1:50

Rev:	Date	Revision Notes

Client: Smith

Project: Proposed Residential Development at Land Adjoining 26 Cross Lane Royston

Drawing Title: Elevation

Scale: 1:50 **Date:30/05/2012**

Drawn By: AR **Rev:**

Drwg Nr: T1

Alan Robinson
Chartered Architect BA Dip Arch RIBA BSc (Hons)
2 Gawber Road, Barnsley S75 2AF
Tel/Fax 01226 286066
Mob: 07947808933



E-03 Elevation 1:50



Rev: **Date** Revision Notes

Client: Smith

Project: Proposed Residential Development at Land Adjoining 26 Cross Lane Royston

Drawing Title: Elevation


Scale: 1:50 **Date:30/05/2012**

Drawn By: AR **Rev:**

Drwg Nr: T1

Alan Robinson
Chartered Architect BA Dip Arch RIBA BSc (Hons)
2 Gawber Road, Barnsley S75 2AF
Tel/Fax 01226 286066
Mob: 07947808933

RECEIVED 08 JUN 2012

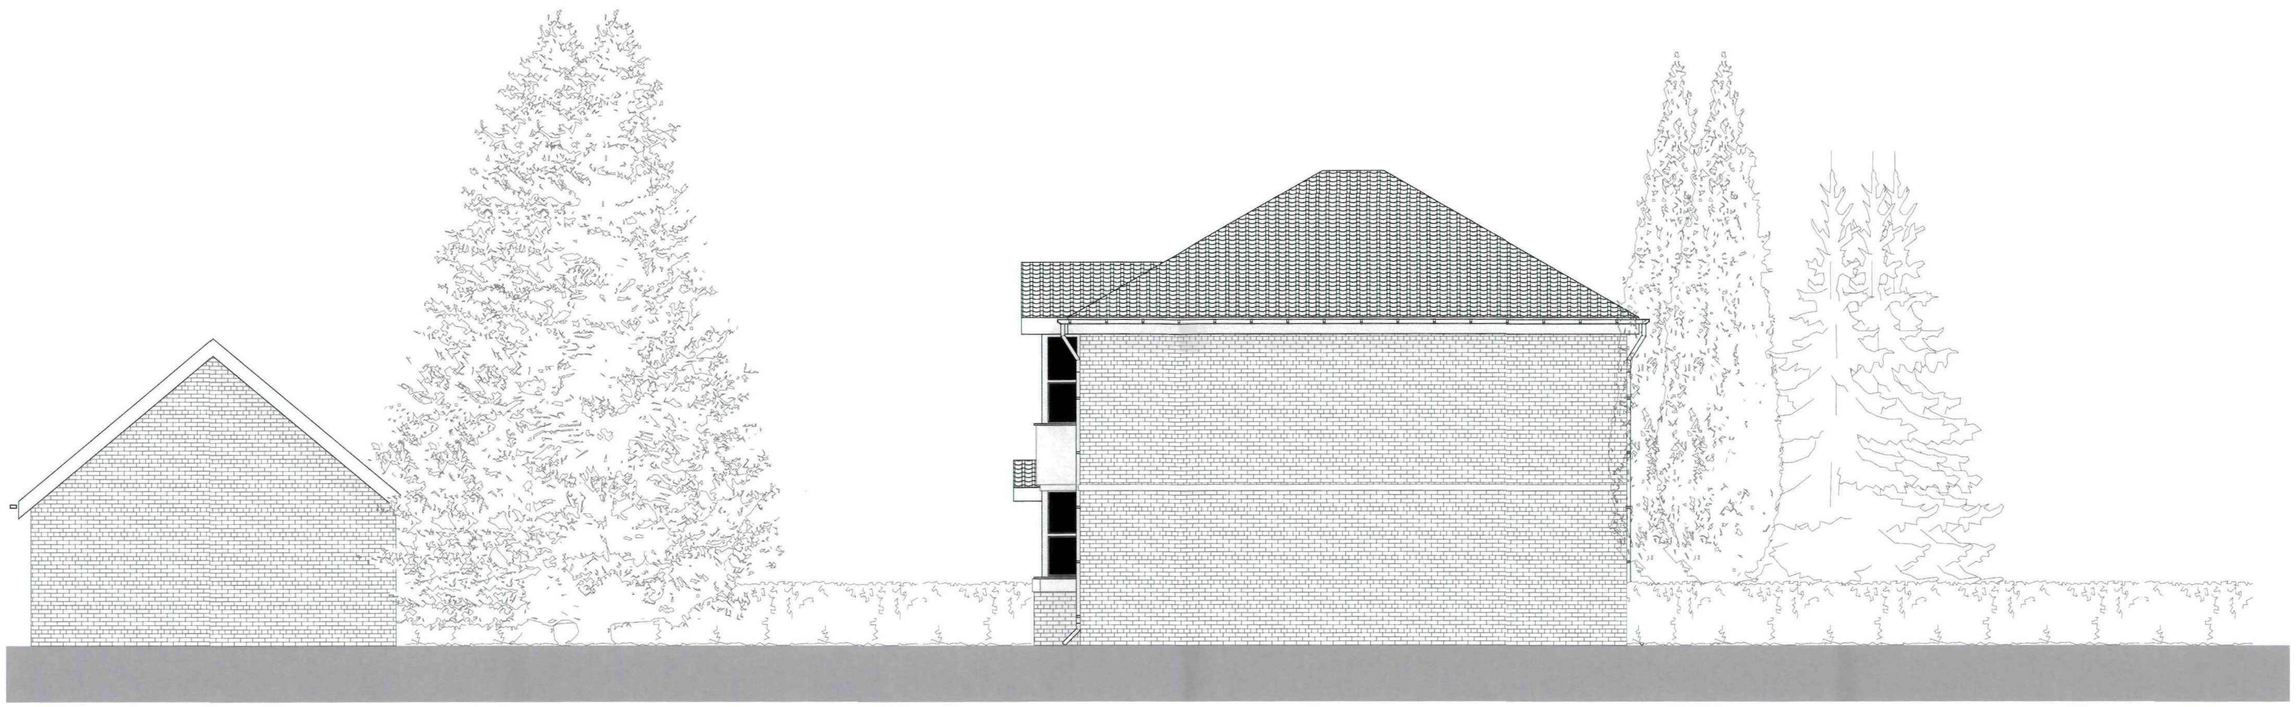

E-06 Elevation 1:50



E-05 Elevation 1:50

RECEIVED
08 JUN 2012

Rev:	Date	Revision Notes

Client: Smith

Project: Proposed Residential Development at Land Adjoining 26 Cross Lane Royston

Drawing Title: Elevation

Scale: 1:50 **Date:30/05/2012**

Drawn By: AR **Rev:**

Drwg Nr: T1

Alan Robinson
Chartered Architect BA Dip Arch RIBA BSc (Hons)
2 Gawber Road, Barnsley S75 2AF
Tel/Fax 01226 286066
Mob: 07947808933



Rev: **Date** Revision Notes

Client: Smith

Project: Proposed Residential Dwellings at Cross Lane, Royston. Showing drainage layout, levels, housing layout.

Drawing Title: Site Plan

Scale: 1/200 **Date:06/06/2012**

Drawn By: **Rev:**

Drawing Nr: 1

RECEIVED
0 8 JUN 2012

Alan Robinson
Chartered Architect BA Dip Arch RIBA BSc (Hons)
2 Gawber Road, Barnsley S75 2AF
Tel/Fax 01226 286066
Mob: 07947808933