
Contractor must verify all dimensions on site before commencing any work or shop drawings. If this drawing exceeds the quantities taken in any way, the building designers are to be informed before the work is initiated.
Only figured dimensions to be taken from this drawing, Do not scale off this drawing.
Drawing based on Ordnance Survey and/or existing record drawings - design and drawing content subject to Site Survey, Structural Survey, Site Investigations, Planning and Statutory Requirements and Approvals.
All drainage layouts are schematic and invert levels must be established prior to construction.


Material Key:

1. Red brickwork.
2. White render.
3. Brown rosemary rooftiles.
4. White windows and doors.
5. Black windows and doors.
6. White fascias and soffits.


Note: All black rainwater goods

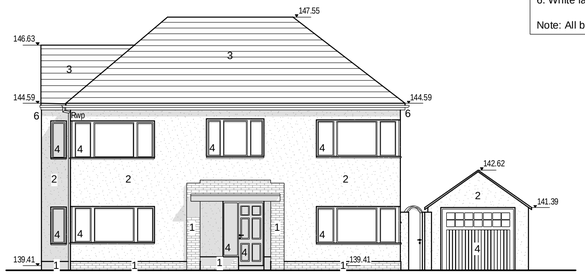


Front Elevation 1:100

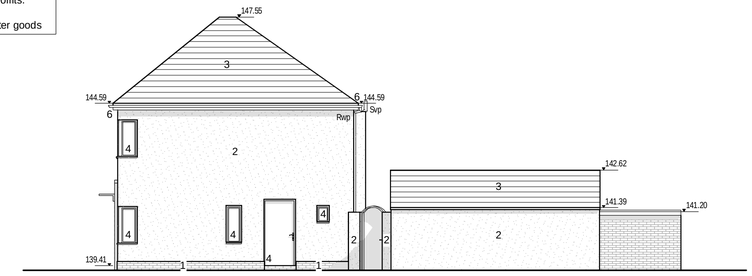


Side Elevation 1:100

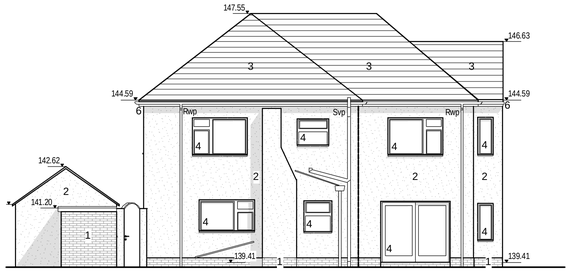


Rear Elevation 1:100

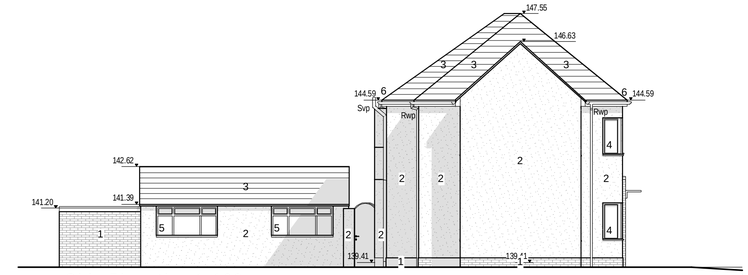


Side Elevation 1:100

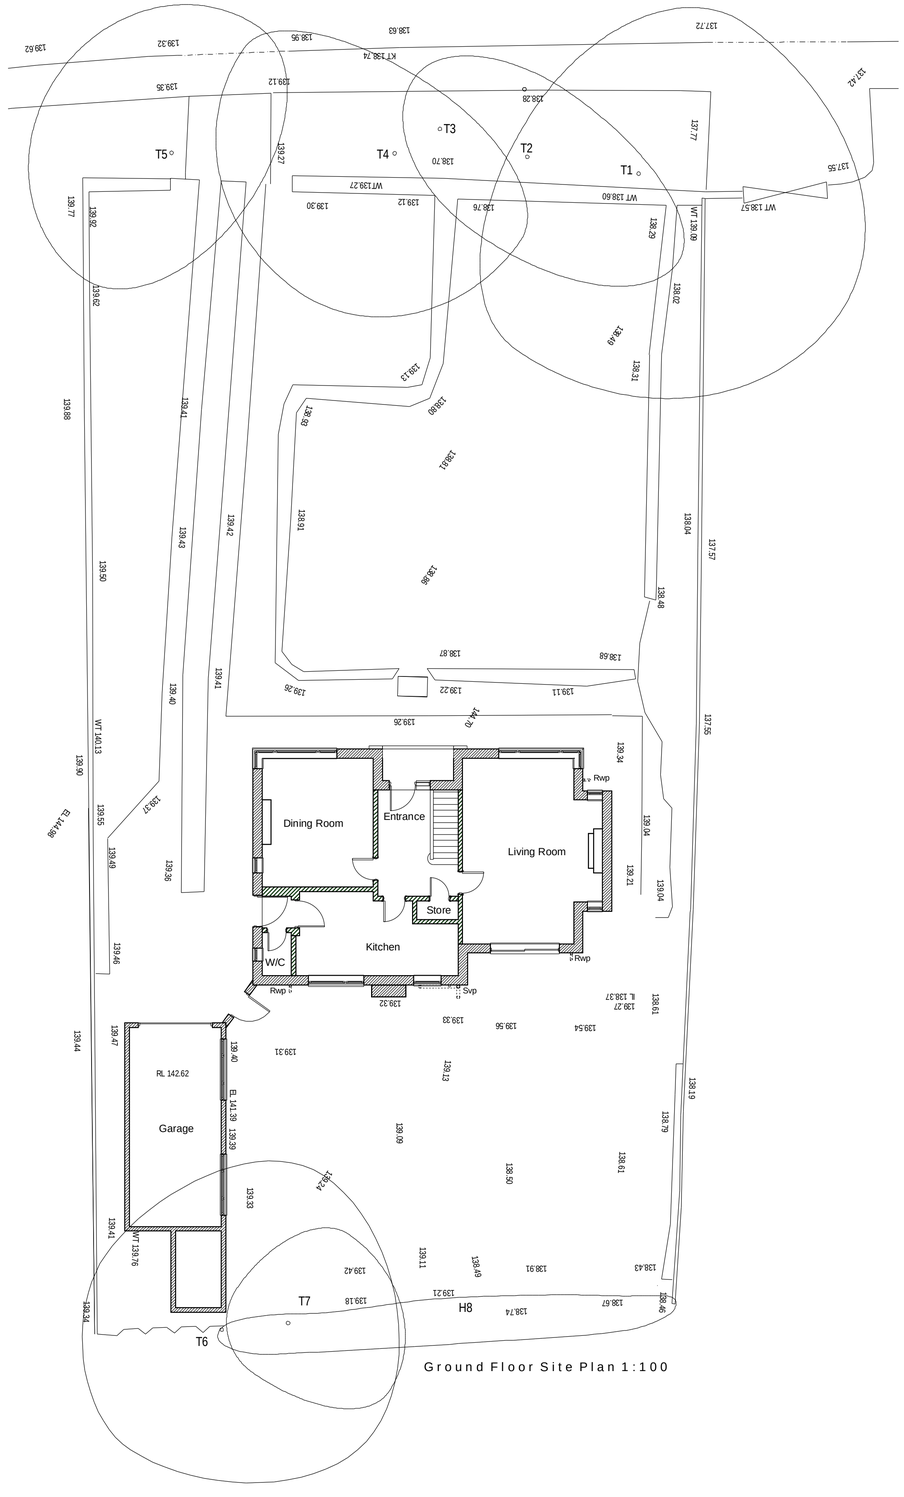


Ground Floor Site Plan 1:100

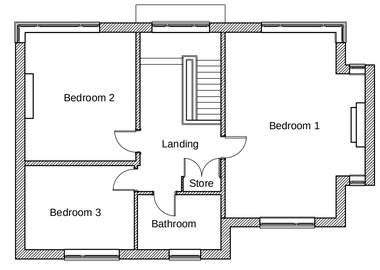


First Floor Plan 1:100

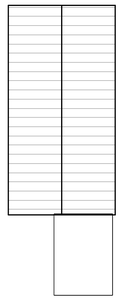

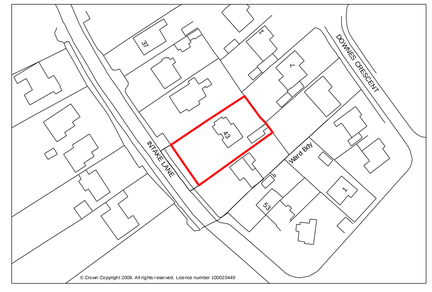

Site Location Plan 1:1250

N

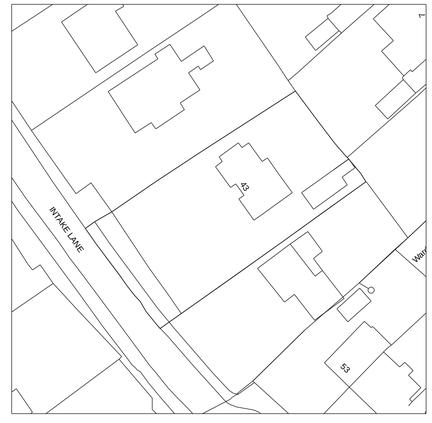

Site Block Plan 1:500

Project Status:	PLANNING ONLY

transform architects...
Defining problems with beautiful solutions...

4 Rushmead Court, Ossett, WF5 0NZ
tel: 01924 265 080 - fax: 0871 66 11 003
web: www.transformarchitects.co.uk email: info@transformarchitects.co.uk

Project Address:	43 Intake Lane, Barnsley, S75 2HX
Client:	Mr and Mrs Rose
Drawing Title:	Existing Arrangements A1
Scale:	1:100, 1:1250, 1:500
Date:	15 - 10 - 2013
Drawn By:	MNB
Drawing Number:	T351 - PL01
Revision:	Nil