


PROPOSED
FRONT ELEVATION
SCALE 1:100


PROPOSED
SIDE ELEVATION
SCALE 1:100

PROPOSED
REAR ELEVATION
SCALE 1:100

PROPOSED
SIDE ELEVATION
SCALE 1:100

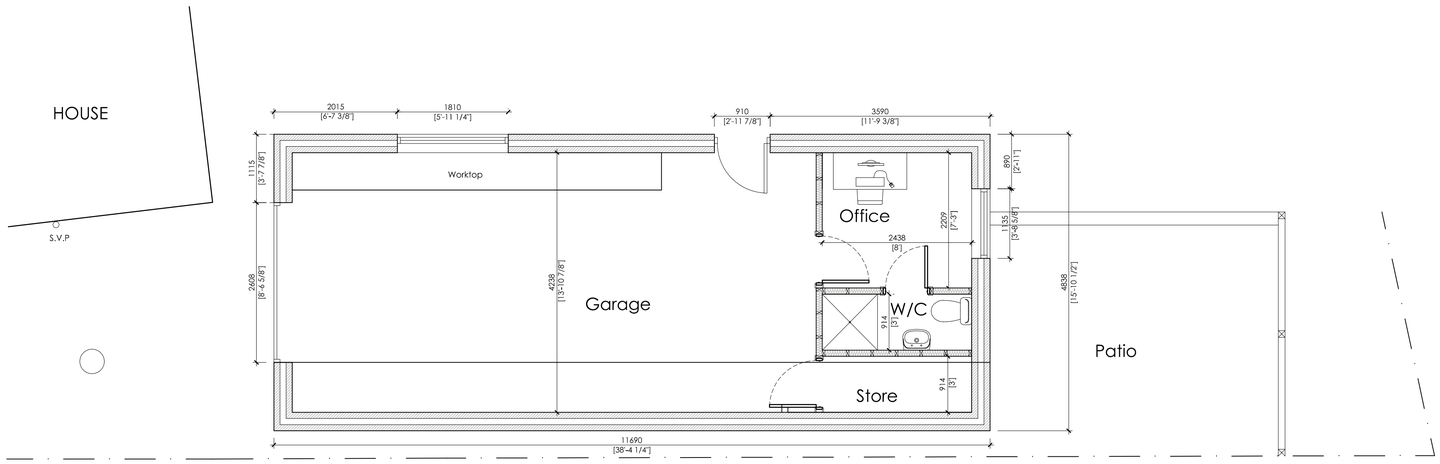

PROPOSED GARDEN PLAN
SCALE 1:50

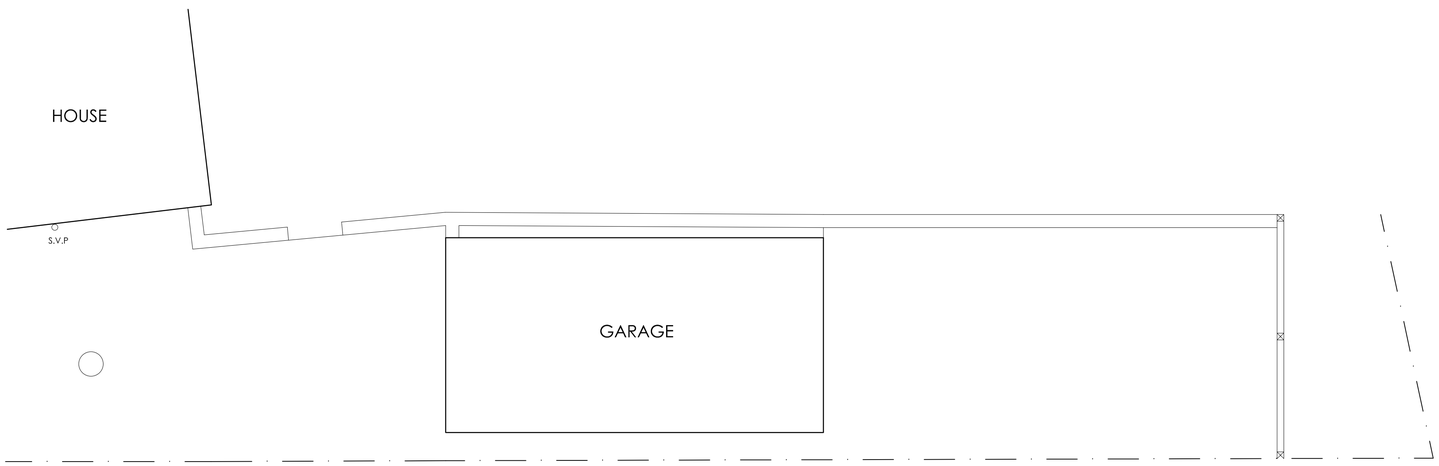

EXISTING GARDEN PLAN
SCALE 1:50



BLOCK PLAN
SCALE 1:500



LOCATION PLAN
SCALE 1:1250

White Agus PARTNERSHIP
OFFICE ONE,
34 VICTORIA ROAD,
BARNSLEY,
S70 2BU
Phone: 01226 208482
Email: info@whiteaguspartnership.co.uk
Web: www.whiteaguspartnership.co.uk

ARCHITECTURAL SERVICES

Project. PROPOSED GARAGE AT 8 OAKS CRESCENT BARNSLEY S70 3RG	Client. MR MATTHEW SMITH
Drawing Title. PLANS AND ELEVATIONS	Date. OCTOBER 2022 · Scale. 1:50 & 1:100 @ A1 Ref. 22–121 · Dwg. No. 01 · Rev. C

Date	Suffix	Description	Date	Suffix	Description
17/10/2022	A	REVISED TO CLIENTS REQUIREMENT			
–	B	–			
25/11/2022	C	MATERIAL CHANGE			