

N


2 KEY PLAN
SCALE:1:200@A1, 1:400@A3

0 10 20 M

PROPOSED NEW PROJECTING SIGN- EDGES TO BE FIXED DIRECTLY TO PILLAR REFER TO DRAWING **N0517 - 04** Projecting sign FOR DETAIL

PROPOSED NEW INTERNAL MENU BOARD FIXED TO EXISTING MULLION - REFER TO DRAWING **N0517 - 03 menu** FOR DETAIL

PROPOSED NEW ILLUMINATED SIGNAGE. LETTERING TO BE FIXED TO SHOPFRONT MULLIONS - REFER TO DRAWING **N0517 - 02 Shopfront Letters** FOR DETAIL

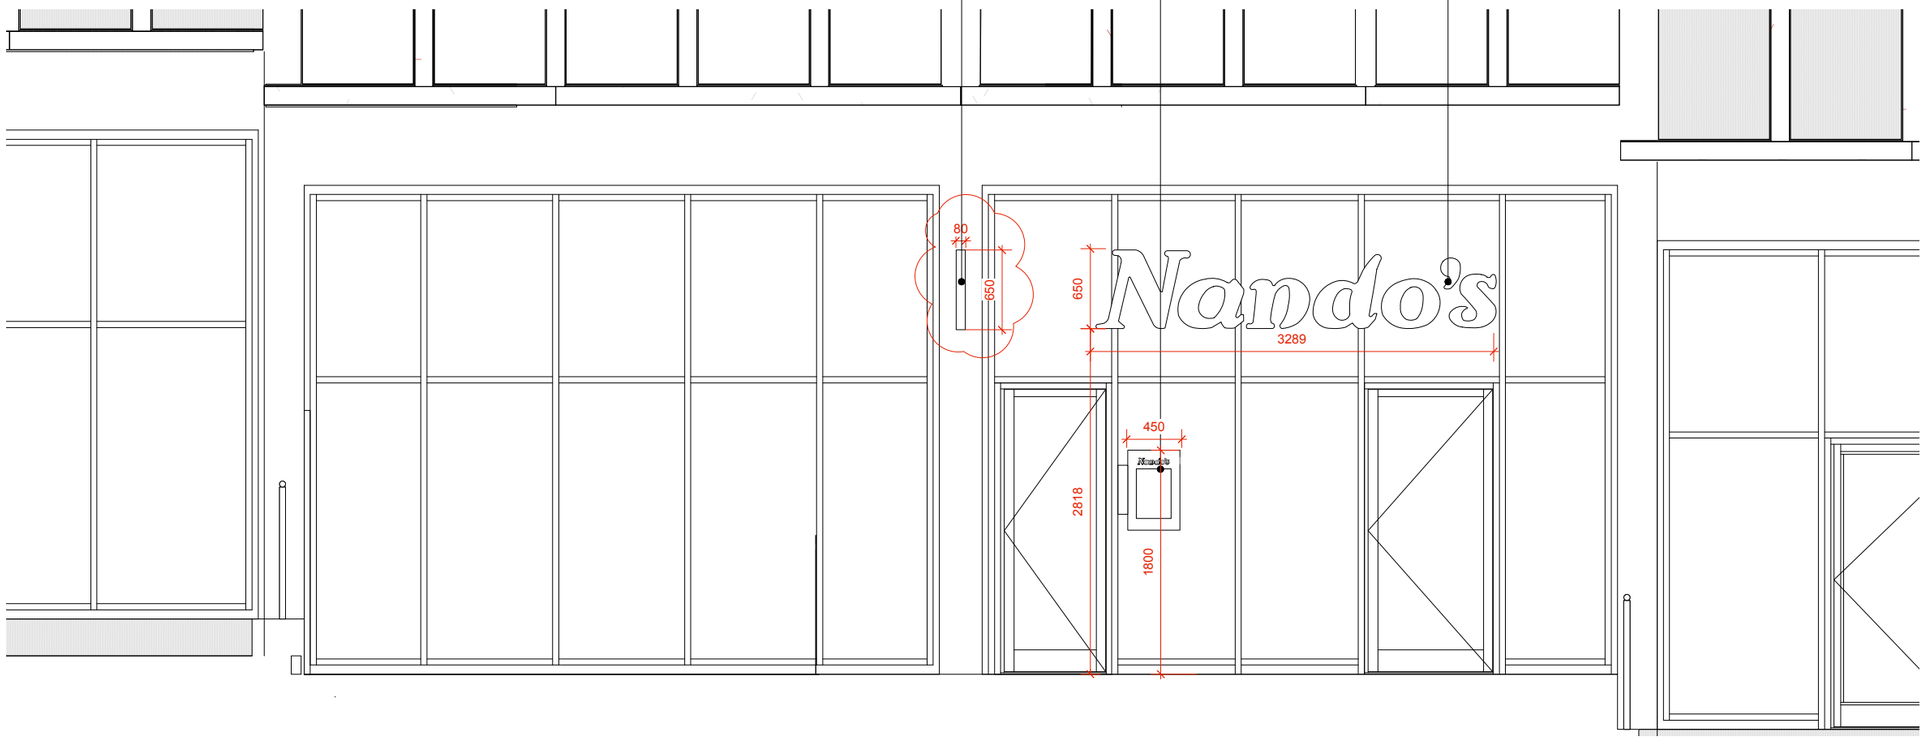

1 PROPOSED SHOPFRONT ELEVATION -SIGNAGE
SCALE: 1:25@A1 , 1:50 @A3

0 500 1000 1500 2000 mm

GENERAL NOTES

DO NOT SCALE FROM DRAWINGS. ALL DIMENSIONS TO BE CHECKED ON SITE. REPORT OMISSIONS AND DISCREPANCIES TO THE ARCHITECT IMMEDIATELY.

REVISION DATES MARKED ON THE DRAWING ARE STATED IN THE FOLLOWING ORDER: YEAR, MONTH, DAY (YY.MM.DD).

© MORENO MASEY LTD

REV	DATE	NOTES
P4.	22 01 19	FOR PLANNING [FI]
P3.	21 12 17.	FOR PLANNING [FI]
P2.	21 12 10.	FOR PLANNING [FI]
P1.	21 08 19	FOR PLANNING [FI]

MorenoMasey
The Barley Mow Centre,
10 Barley Mow Passage, London W4 4PH UK
+44 20 3142 6554
morenomasey.com

PROJECT
NANDOS BARNSLEY

CLIENT
NANDOS CHICKENLAND

DRAWING TITLE
PROPOSED SHOPFRONT ELEVATION

SCALE	DATE	DRAWN	CHEC
SCALE: 1:25@A1 , 1:50 @A3	AUG 21	FI	RR

PROJECT NO.	DWG NO.	REVISION
20012	1031	P4