
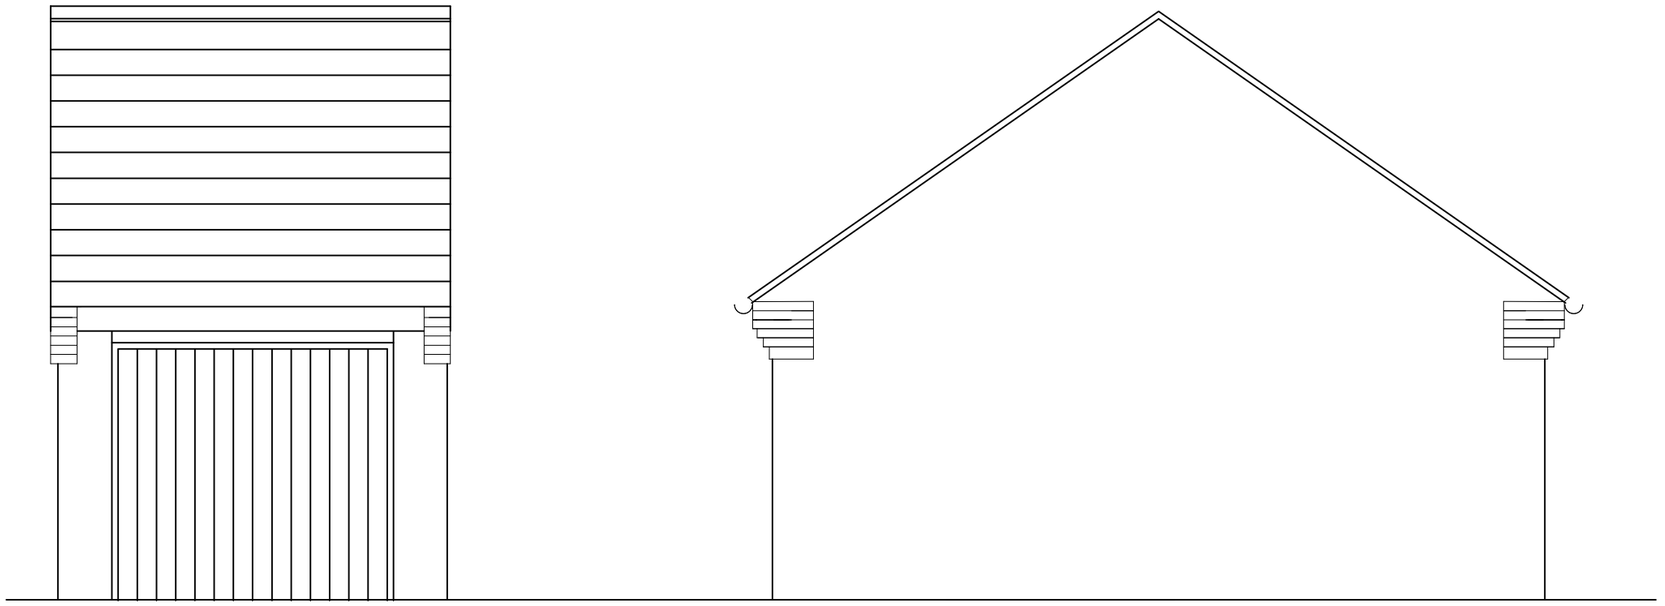


Garage door - Black with white frame - Style site specific

Front Elevation

Side Elevation

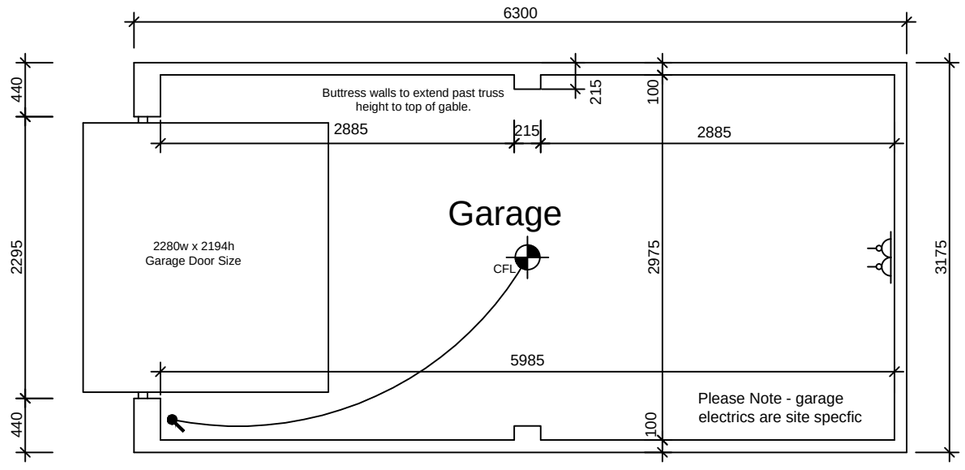

Floor Plan

Rev B - 15.08.14 - Electrics Added.
Rev A - 01.10.12 - Garage door size added.

Drawing Title

Single Garage

Bellway

(Yorkshire Division)
(a member of the Bellway Plc Group of Companies)

2 Deighton Close, Wetherby, West Yorkshire
LS22 7GZ
Tel 01937 583 533 Fax 01937 586 147
www.bellway.co.uk

Scale	1:50	Drawn	LB
Date	Oct 2011	Checked	

Drawing No.	Rev
T_SG1	B