
OS Sitemap®

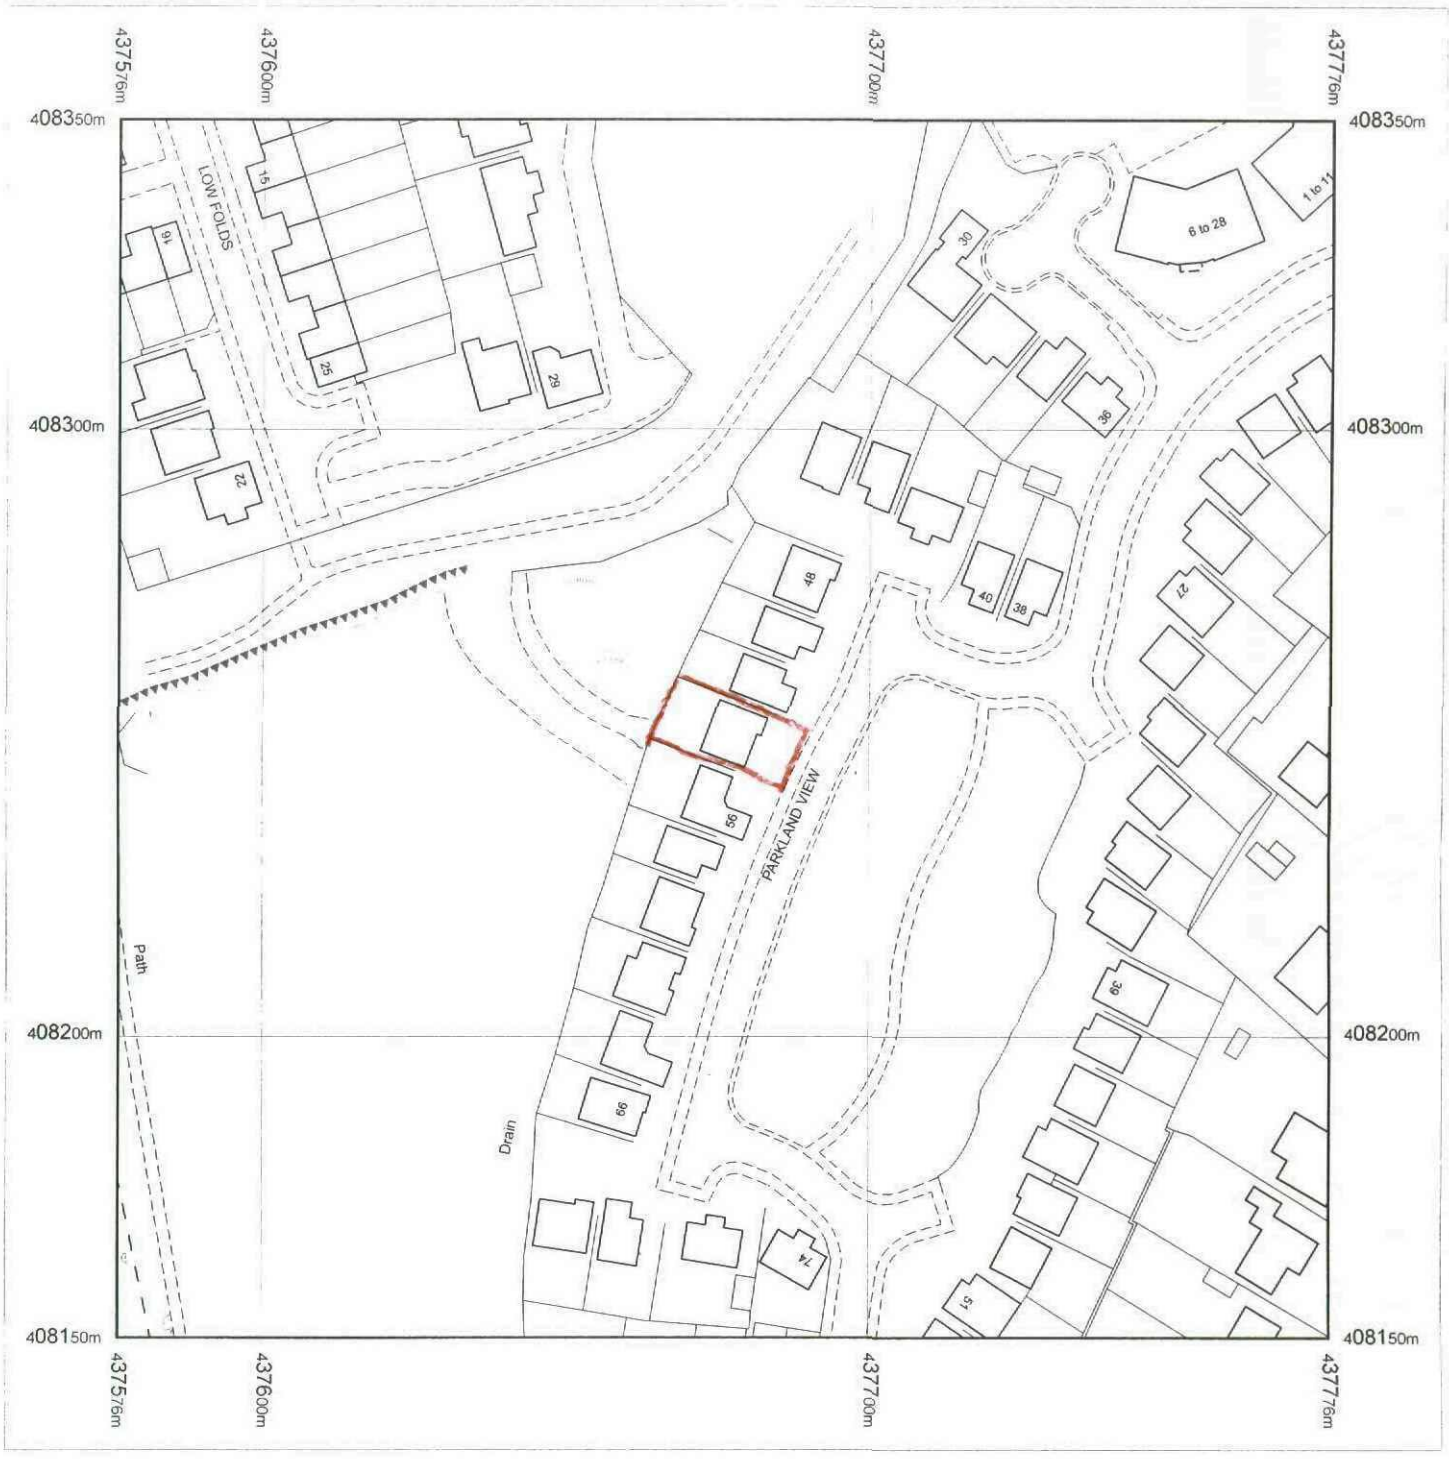

Produced 09.05.2011 from the Ordnance Survey National Geographic Database and incorporating surveyed revision available at this date. © Crown Copyright 2011.

Reproduction in whole or part is prohibited without the prior permission of Ordnance Survey.

Ordnance Survey, the OS Symbol and OS Sitemap are registered trademarks of Ordnance Survey, the national mapping agency of Great Britain.

The representation of a road, track or path is no evidence of a right of way.

The representation of features as lines is no evidence of a property boundary.

Metres
0 20 40

Scale 1:1250

Supplied by: **The Architect Shop**
Serial number: 00054300
Centre coordinates: 437676.25 408250.5

Further information can be found on the OS Sitemap Information leaflet or the Ordnance Survey web site: www.ordnancesurvey.co.uk

Location Plan

54 Parkland View

Barnsley

S71 5LL

54 PARKLAND VIEW, BARNSLEY Ref.770

DAYLIGHT & SUNLIGHT ASSESMENT

DATE : 14th June 2011

ITEM

The house faces more or less due east with the proposed extension being built at first floor level on the north elevation facing the side of 52 Parkland View.

There is only one window to the side elevation of 52 Parkland View and this is at first floor level and is the window to the staircase.

The proposed extension will put this window into shadow for most of the day in regard to sunlight and will reduce daylight.

The window faces the side wall of 54 Parkland View at the moment with only part of the top arched area above the current roof line. The view from the window will not alter much after the extension is built.

There is roughly a 2.5 metres gap between the houses.

Mark Tabert RIBA