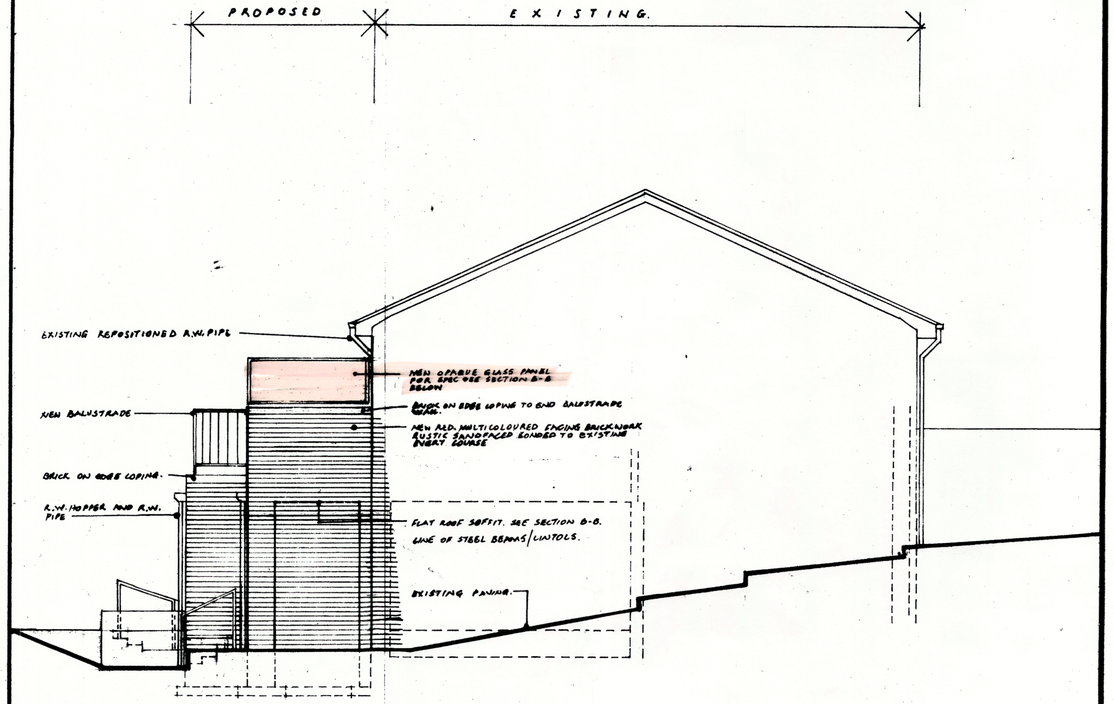

LEFT HAND SIDE ELEVATION.

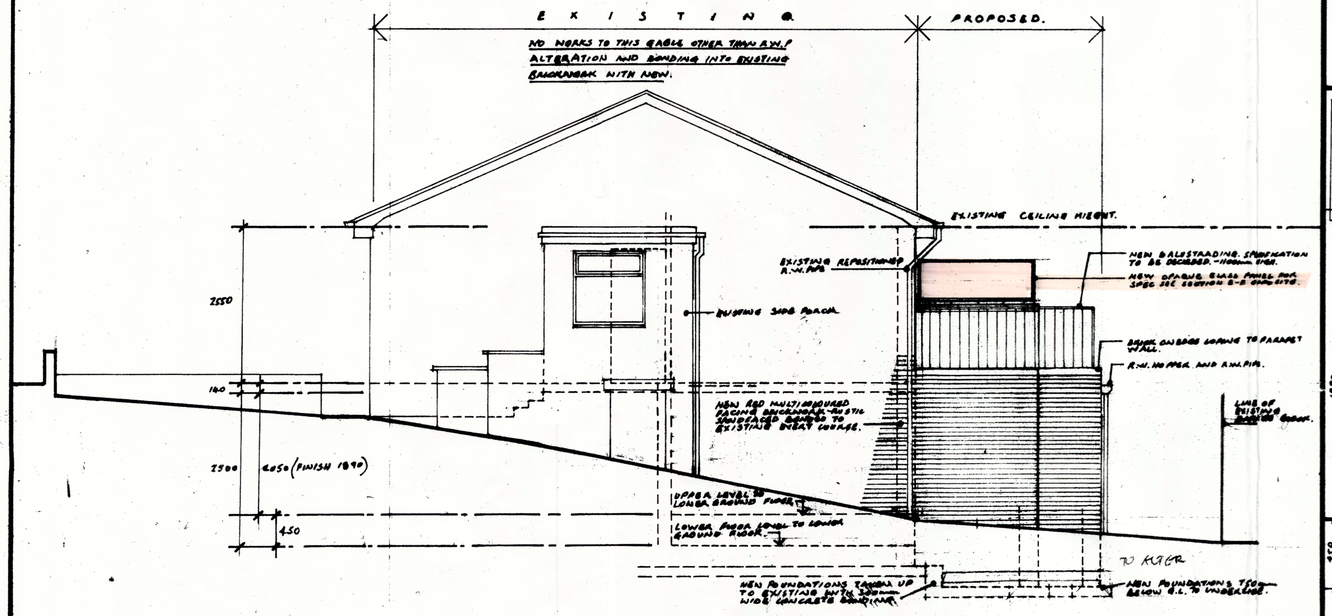

RIGHT HAND SIDE ELEVATION.

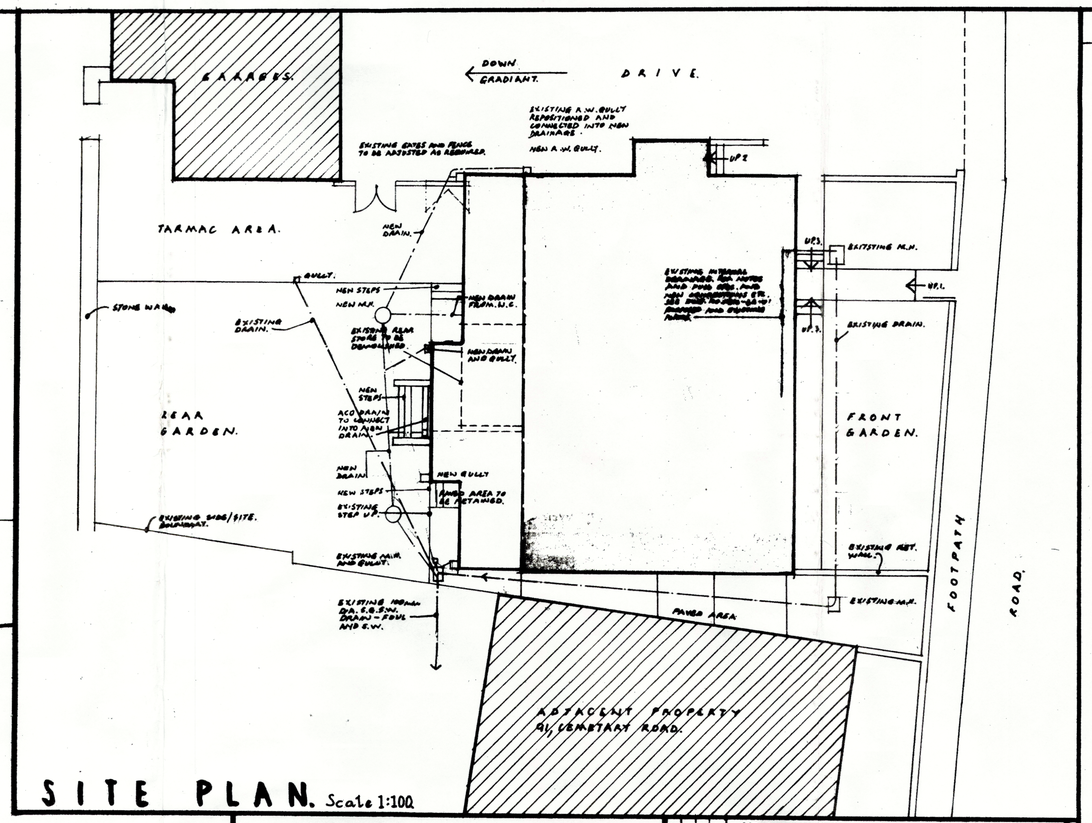

SITE PLAN. Scale 1:100

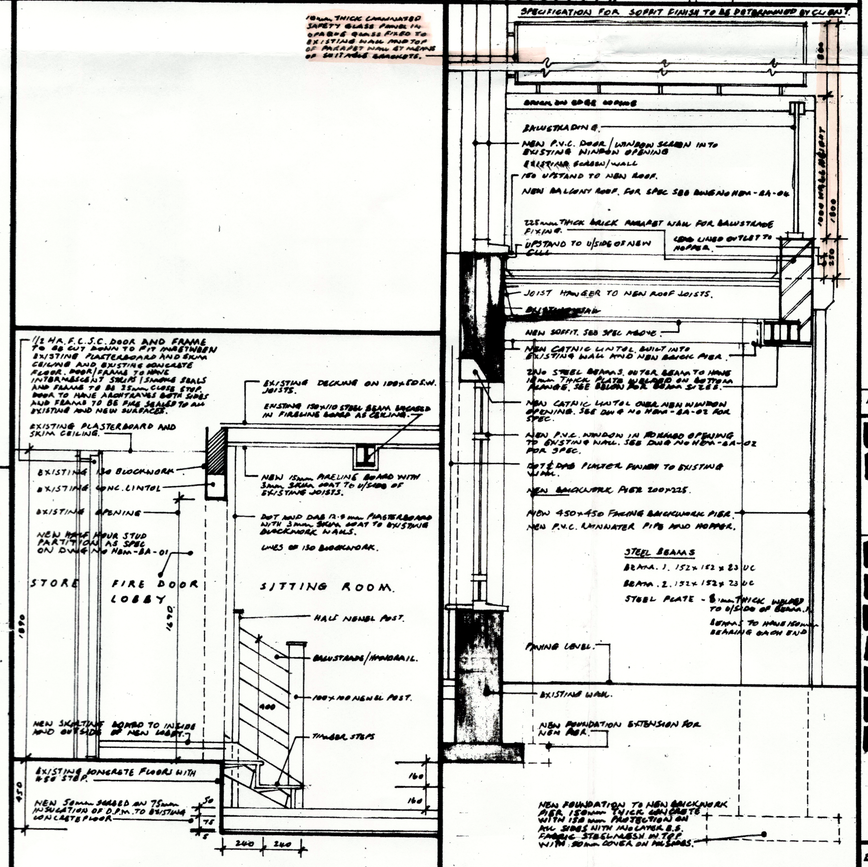

SECTION B-B.

SECTION D-D.

NOTES

DRAINAGE.

NEW MANHOLES AND PIPEWORK.

1. NEW MANHOLES TO BE PRE-MOULDED P.V.C. WITH THE APPROPRIATE RESPECTED JUNCTIONS TO BE BEDDED ON MIN 300 AGGREGATE IN 100mm THICK CONCRETE PROTECTING OUTER LAYER. MANHOLE TO BE FITTED WITH A RECESSED SEALED COVER.
2. NEW DRAINAGE PIPE TO BE 100mm DIA. P.V.C. HEAVY DUTY PRESSURE WITH RESPECTIVE FLEXIBLE JOINTS LAID TO EQUAL 1:40 ALL NEW PIPEWORK TO BE BEDDED ON MIN 300 SURROUNDED IN PEA GRAVEL MIN SIZE 150mm TO A THICKNESS OF 100mm ON ALL SIDES.

GULLIES.

1. ALL NEW GULLIES TO BE OF A BACK INLET TYPE (S.I.B) WITH THE APPROPRIATE DEPTH OF WATER SEAL TRAP TO BE IN P.V.C PRE-FORMED BEDDED ON 100mm THICK CONCRETE AND SURROUNDED IN PEA GRAVEL.

EXTERNAL SITE WORKS, STEPS AND BALUSTRADES.

1. BEFORE ANY ROVELLING OR NEW STEPS TO BE INSTALLED BUILDING FLOOR LEVEL TO BE SET AS THE RE-FORMING OF SITE LEVELS IN RELATION TO THE EXISTING MAY DIFFER TO THE ONES SHOWN ON THIS DRAWING AND OTHER DRAWINGS RESPECTIVE IN MORE OR LESS STEPS BEING REQUIRED AND GRADED LEVELS BEING MORE OR LESS.
2. NEW STEPS TO BE FORMED IN CONCRETE WITH RISER 220 AND MIN TREAD 250 mm GOING.
3. BALUSTRADES TO BE 50mm DIAM. TUBULAR SET INTO CONC. BASE OR PLATED AND BOLTED TO BRICKWORK.
4. ANY SMALL RETAINING WALL TO BE NON REINFORCED ON CONC FOUNDATION OR AS PRACTICALLY SPECIFIED.

REF.	REVISION.	DATE.
B.	OPAQUE GLASS PANEL RAISED TO TOP OF END PARAPET WALL TO GIVE A TOTAL HEIGHT OF 1160mm ABOVE PARAPET WALL REDUCED TO 1040mm IN HEIGHT REVISED IN ACCORDANCE WITH DEPT OF PLANNING REQUIREMENTS OF BARNSLEY M.B.C.	08-01-20
A	WALL TO END OF BALCONY ADJACENT TO SIDE BOUNDARY WITH 91 CEMETARY ROAD INCREASED IN HEIGHT FROM 1.7 TO 1.8. TO CONFORM WITH REQUIREMENTS OF BARNSLEY M.B.C. DEPT. OF PLANNING.	06-02-20

ELEVATIONS. SITE PLAN, SECTIONS.

PROPOSED REAR EXTENSION AND INTERNAL ALTERATIONS AT 93, CEMETARY ROAD HEMINGFIELD. BARNSLEY. S73 0QG FOR MR & MRS S. LOY.

DRN.		SCALES.
DATE.	NOV. 2019	1:50 METRIC - ELEVATIONS
		1:20 METRIC - SECTIONS.
		1:100 METRIC - SITE PLAN
DRAWING No. NEM - BA - 03		REVISION.