
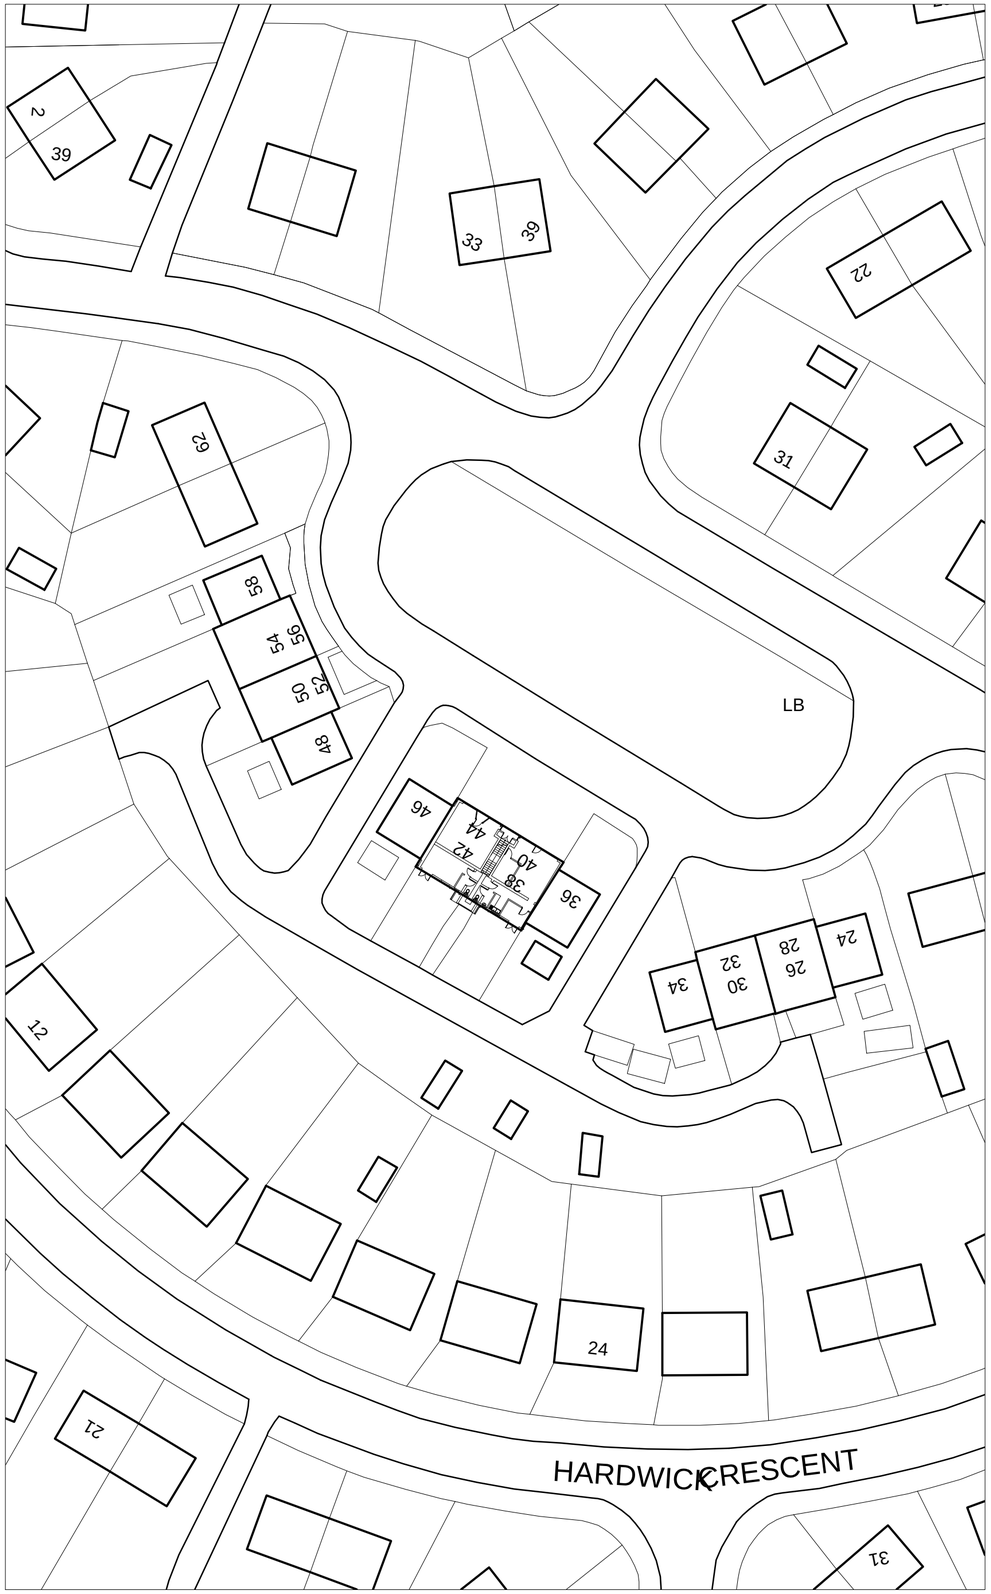


Existing Site Plan

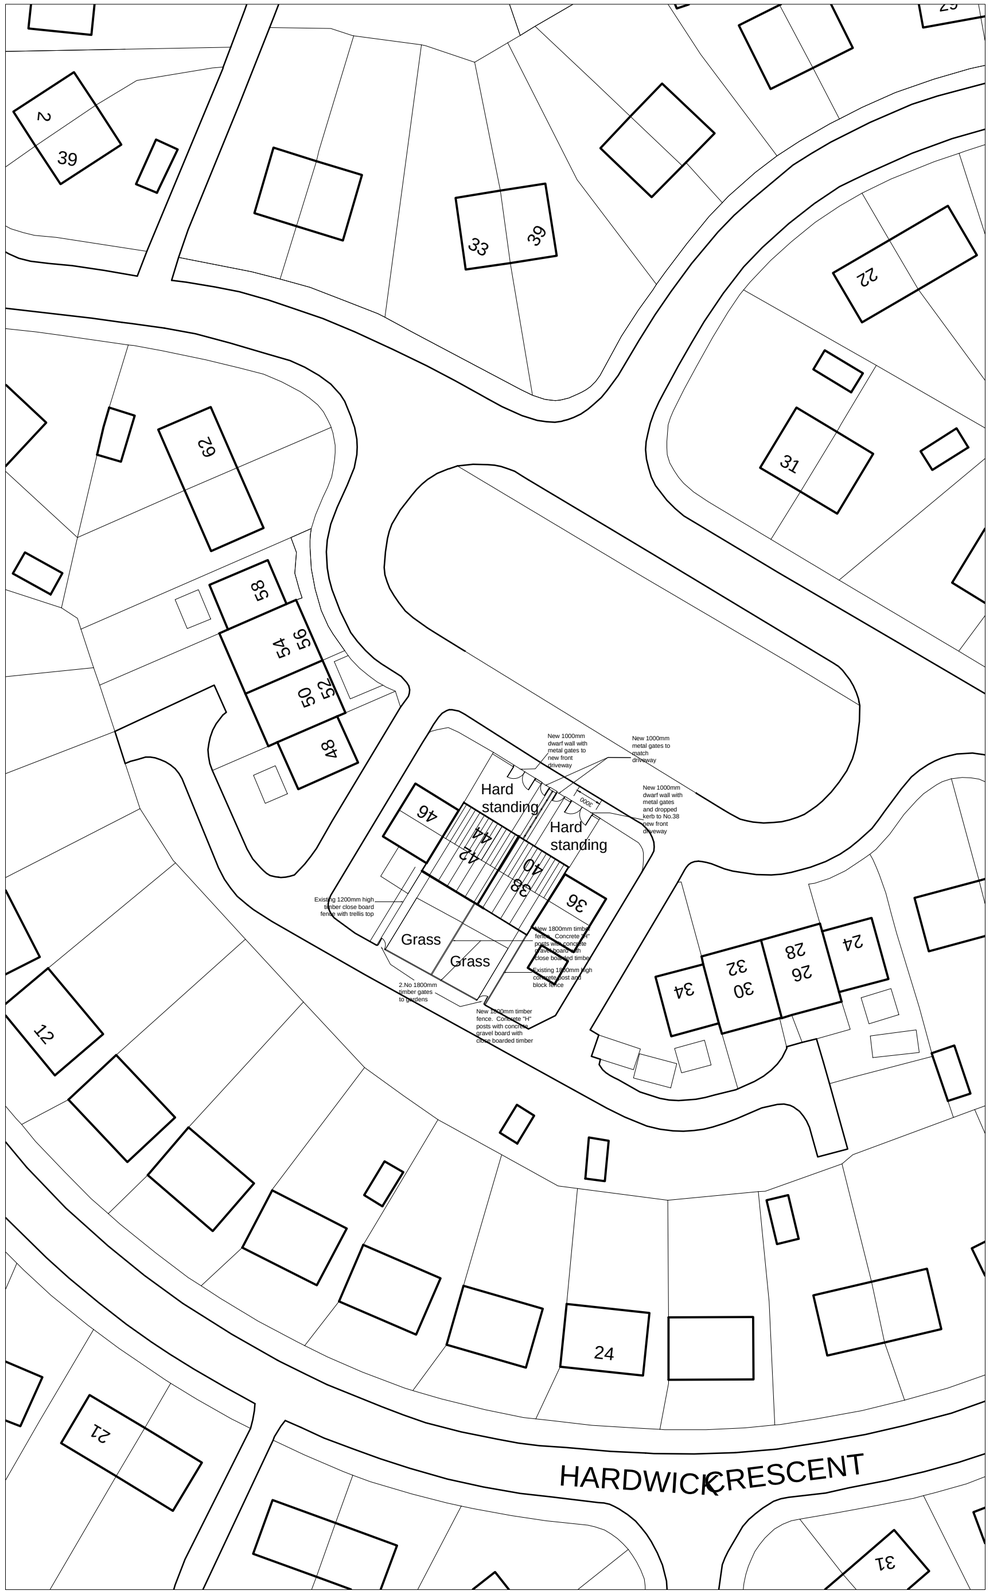


Proposed Site Plan

RESPONSIBILITY IS NOT ACCEPTED FOR OTHERS SCALING DIRECTLY FROM THIS DRAWING. DO NOT SCALE FROM THIS DRAWING, USE WRITTEN DIMENSIONS ONLY.

0 50

ORIGINAL SHEET SIZE A2

KEY PLAN

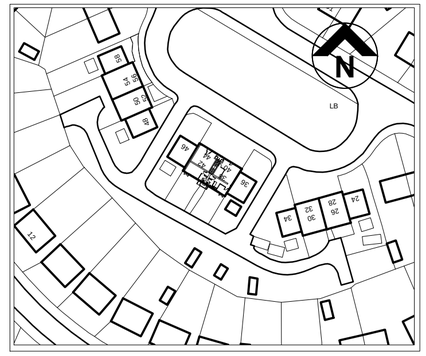

THIS DRAWING IS PRODUCED FOR USE IN THIS PROJECT ONLY AND MAY NOT BE USED FOR ANY OTHER PURPOSE. NPS PROPERTY CONSULTANTS LTD ACCEPT NO LIABILITY FOR THE USE OF THIS DRAWING OTHER THAN THE PURPOSE FOR WHICH IT WAS INTENDED IN CONNECTION WITH THIS PROJECT AS RECORDED IN THE 'PURPOSE FOR ISSUE' AND 'FILE STATUS CODE'.

THIS DRAWING MAY NOT BE REPRODUCED IN ANY FORM WITHOUT PRIOR WRITTEN AGREEMENT OF NPS PROPERTY CONSULTANTS LTD.

© CROWN COPYRIGHT AND DATABASE RIGHTS 2015 ORDNANCE SURVEY LICENCE NUMBER 100019340

Notes:

REV	DRAWN	DATE	CHECKED	DATE	APPROVED	DATE
FIRST ISSUE						
P1						
COMMENT						
A	GH	09.02.2015				
Rear parking omitted and additional front parking for residents removed.						

nps group

14 Doolittle Mill, Froghall Road, Ampthill, Bedfordshire, MK45 2ND, **Tel**: 01525 409943; **web**:www.nps.co.uk

CLIENT

BERNESLAI HOMES

PROJECT

PROPOSED SHOP CONVERSION
DERWENT RD, ATHERSLEY SOUTH

TITLE

EXISTING AND PROPOSED SITE PLAN

SCALES	DISCIPLINE	PROJECT NUMBER
1:500	ARCHITECT	15-1-1193

DRAWING NUMBER		REV CODE
NPS-00-00-DR-A-010		A
STATUS CODE	PURPOSE OF ISSUE	DRAWN BY
S0	PRELIMINARY	GH

© COPYRIGHT NPS GROUP 2015