

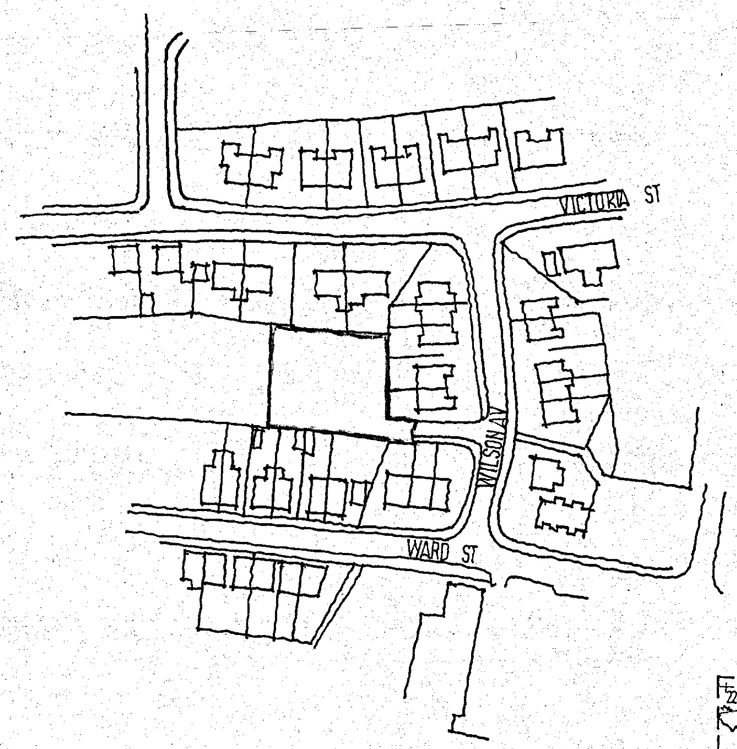


LOCATION PLAN 1:1250

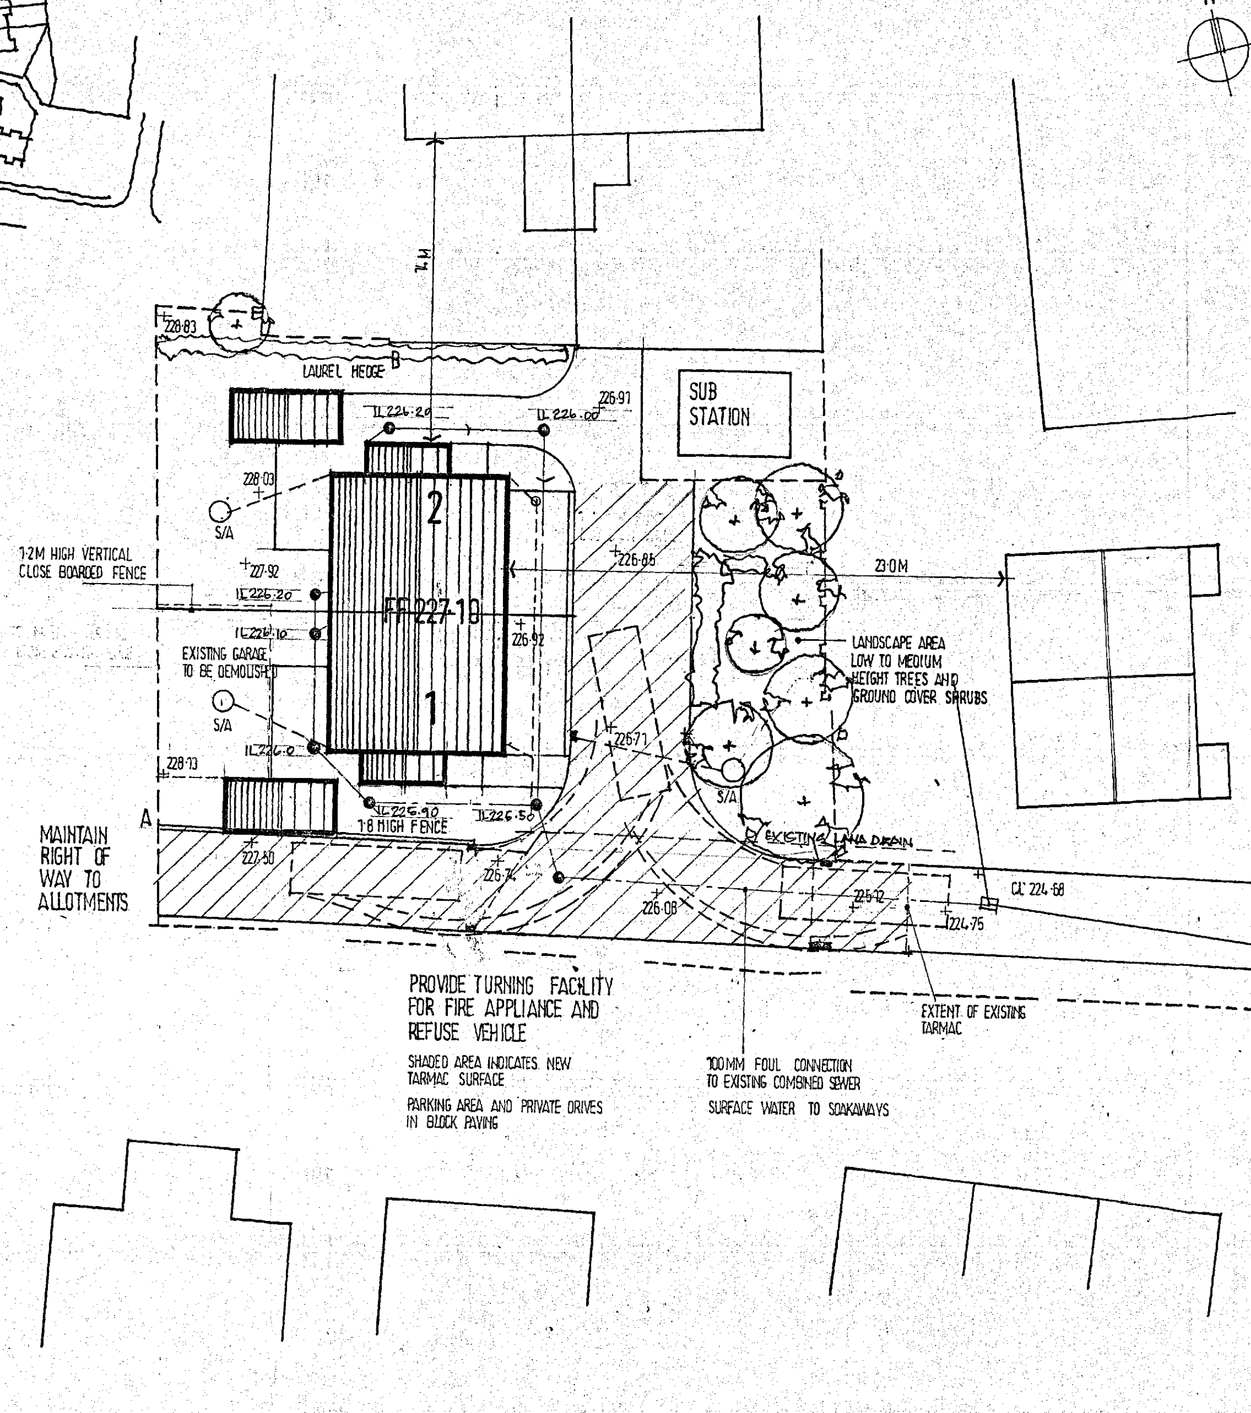


SITE PLAN 1:200

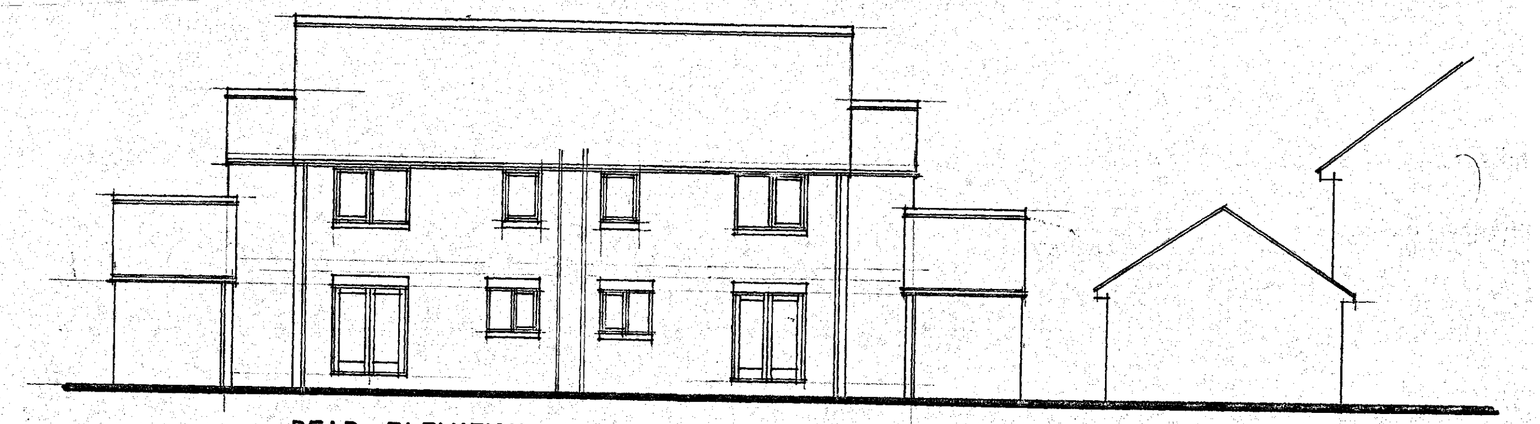


REAR ELEVATION

SIDE

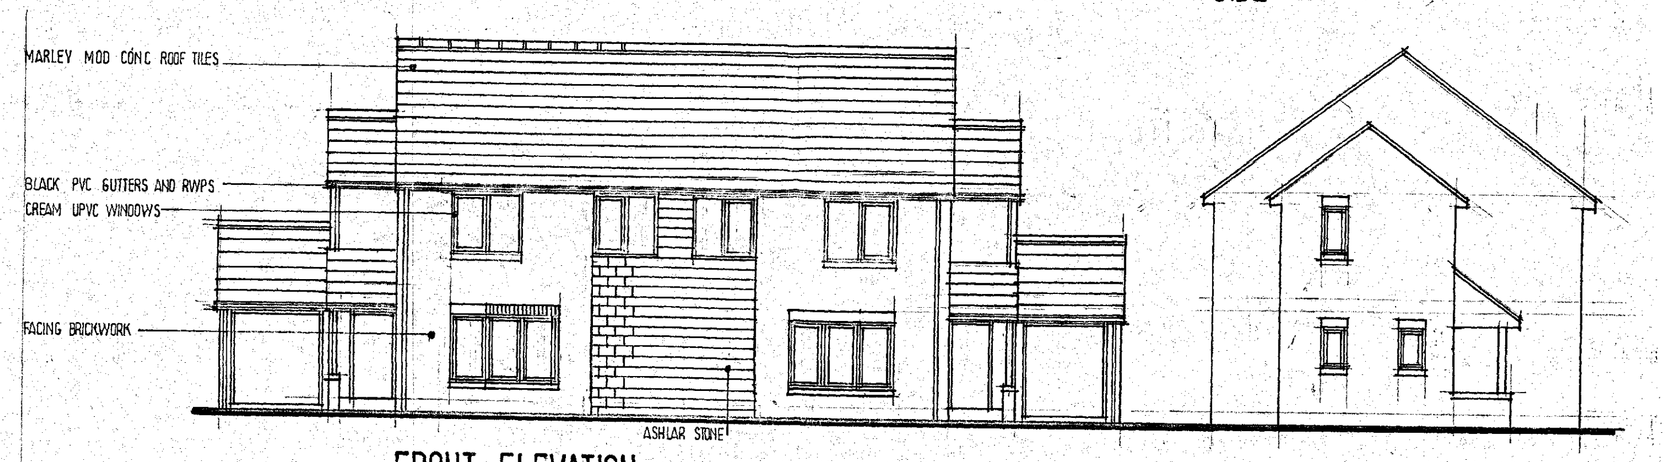


FRONT ELEVATION

SIDE ELEVATION

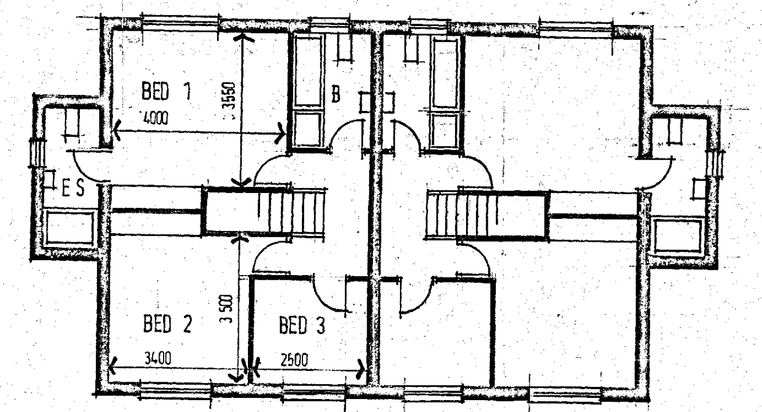

FIRST FLOOR PLAN

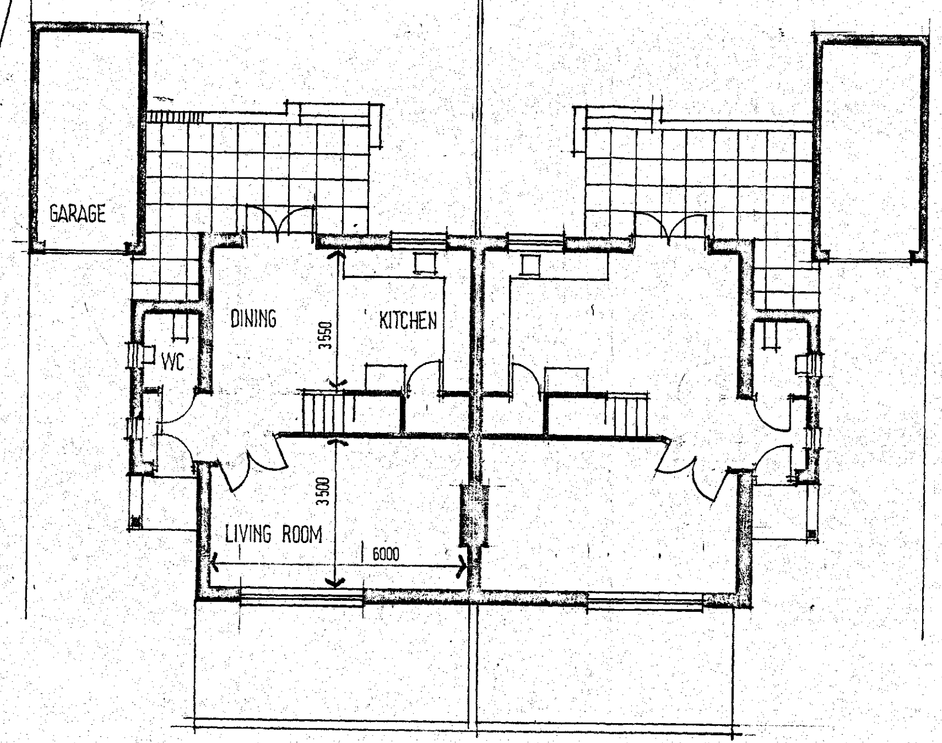

GROUND FLOOR PLAN

NETT AREA 1140 SQ FT

RECEIVED
01 FEB 2012
PLANNING DEPT

Ref.	Revision	Date
A	PARKING BAYS OMITTED FRONT ELEVATION AMENDED	14.2.12

Client

CHARTWELL BUILDERS

Project

RESIDENTIAL DEVELOPMENT
WILSON AVE
PENISTONE

Title

DETAILED PROPOSALS

Scale: 1:100 1:200 Drawn: SL

Date: DEC 2011 Drawing No: S/4/1A REV.A

BDS
BUILDING DESIGN SERVICES
15 Hunters Avenue Barnsley S70 6PL
TEL: 01226 733224