



PLAN OF FIRST FLOOR & ROOF BELOW

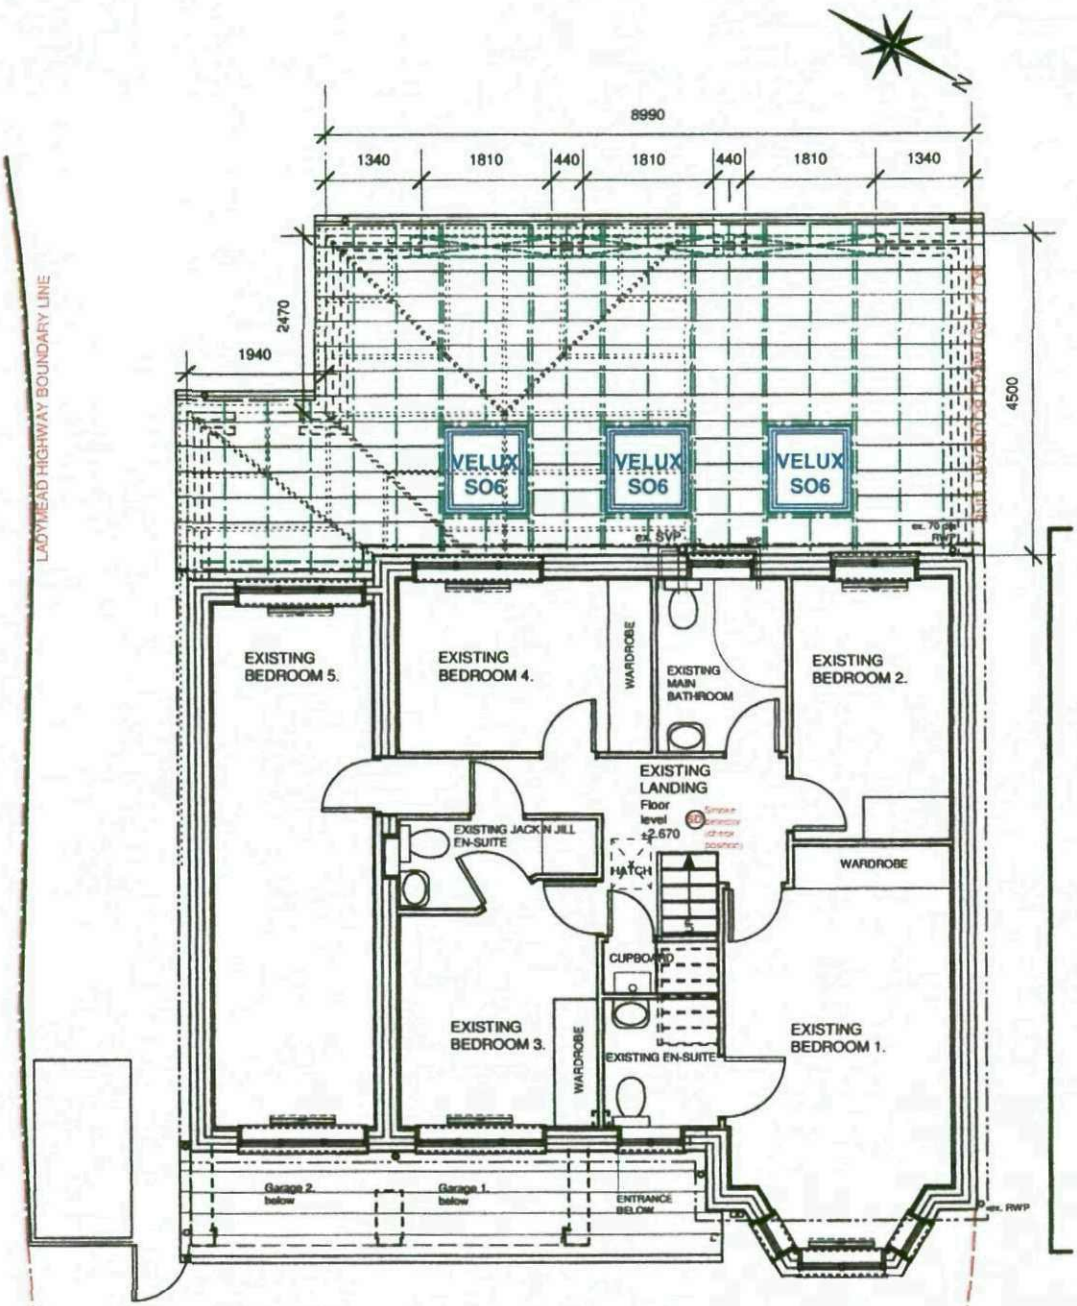


Proposed ground floor extension to rear of existing residence,
4 Ladymead, Monk Bretton, Barnsley, South Yorkshire S71 2QU
First Floor Plan. Scale 1:100 @ A4. Date Jan 2013

DRAWING NO. LRJ #01

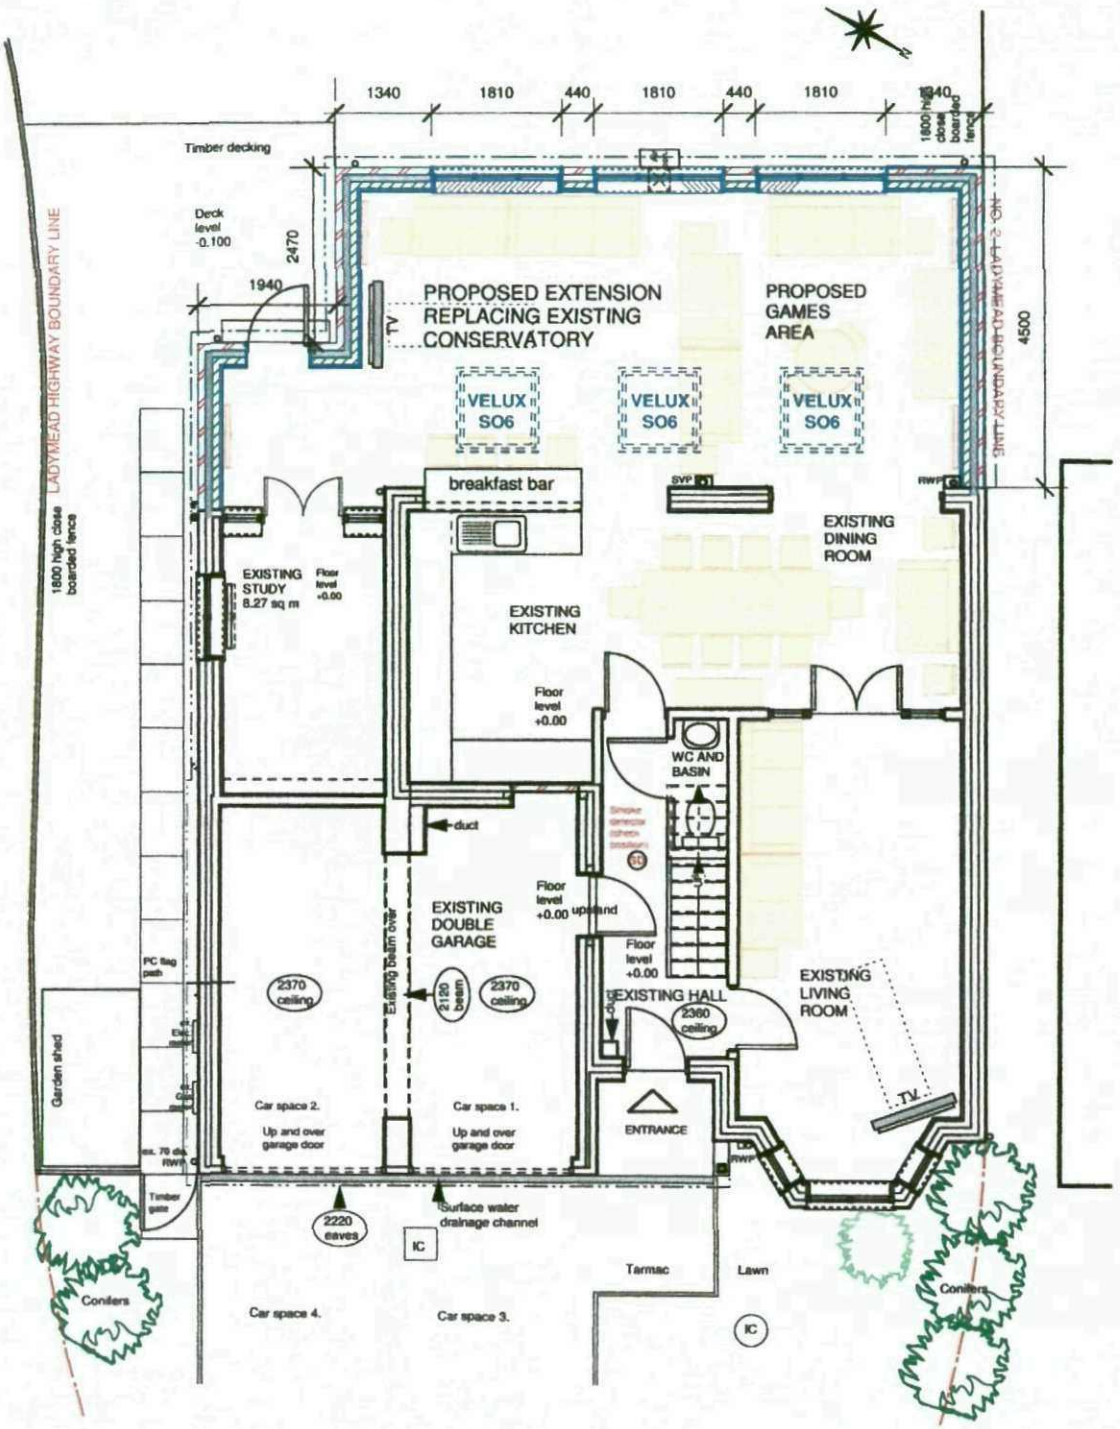


PLAN OF GROUND FLOOR

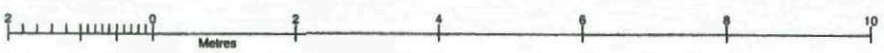


Proposed ground floor extension to rear of existing residence,
4 Ladymead, Monk Bretton, Barnsley, South Yorkshire S71 2QU
Ground Floor Plan. Scale 1:100 @ A4. Date Jan 2013


DRAWING NO. LRJ #02

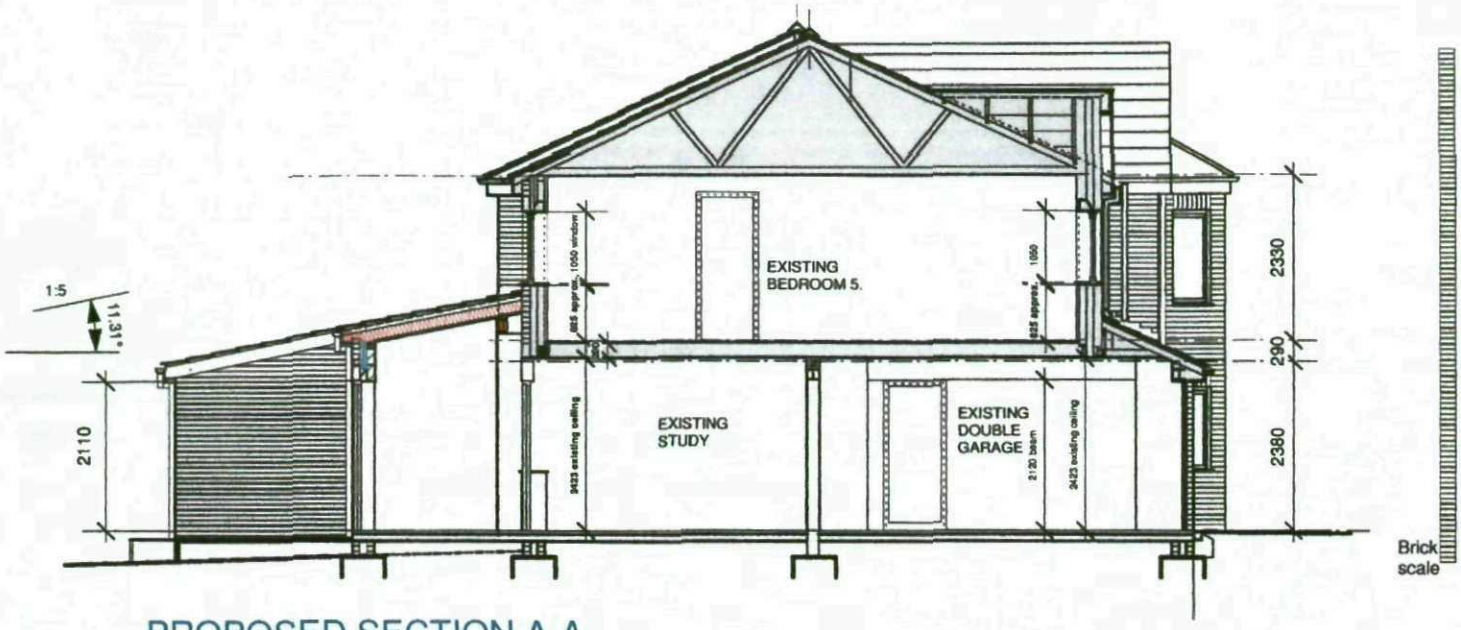

PROPOSED SECTION A-A

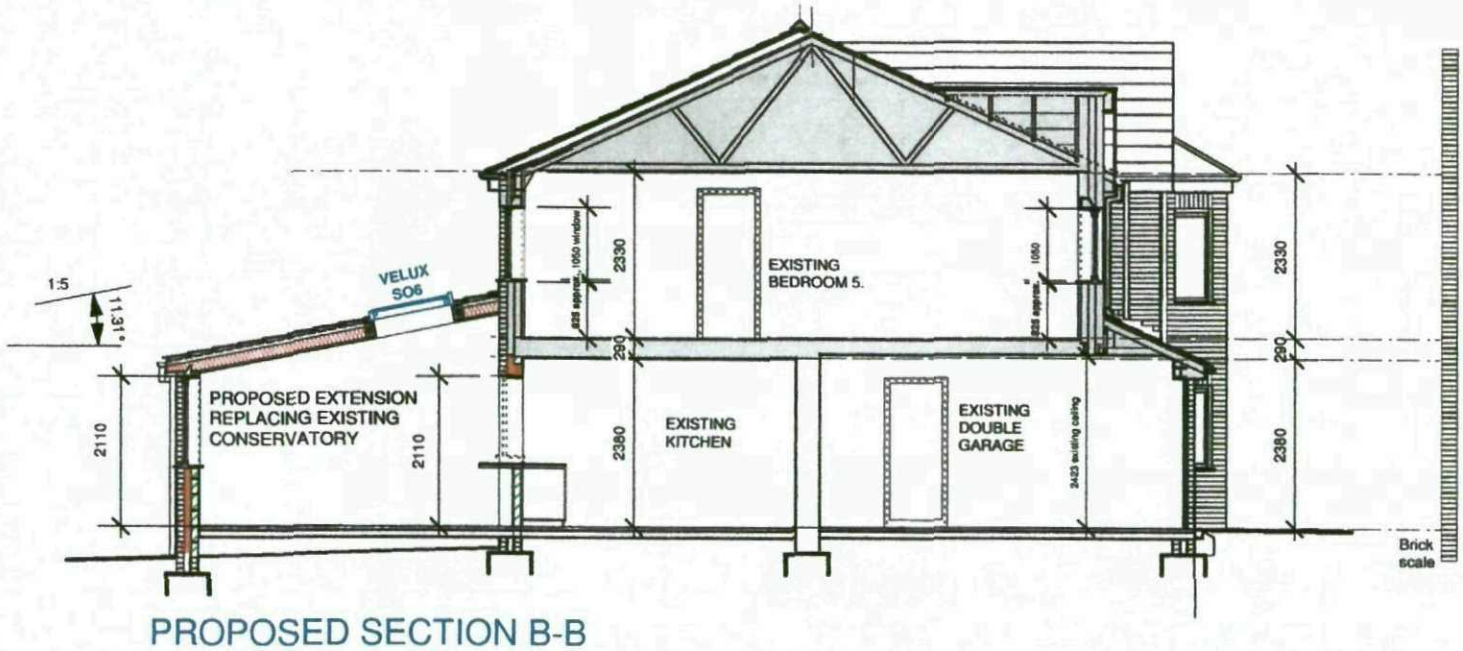

PROPOSED SECTION B-B

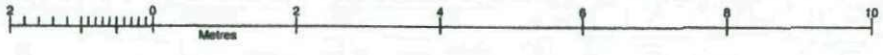

Proposed ground floor extension to rear of existing residence,
4 Ladymead, Monk Bretton, Barnsley, South Yorkshire S71 2QU
Proposed Section A-A. Scale 1:100 @ A4. Date Jan 2013

DRAWING NO. LRJ #03



PROPOSED SIDE ELEVATION (SOUTH)



PROPOSED REAR ELEVATION (WEST)



Proposed ground floor extension to rear of existing residence,
4 Ladymead, Monk Bretton, Barnsley, South Yorkshire S71 2QU
Proposed Elevations. Scale 1:100 @ A4. Date Jan 2013

DRAWING NO. LRJ #04