
"For the purposes of Planning Consent the following applies to any copy of this drawing made by the Local Authority:

This copy has been made by and with the authority of the person required to make the plan and drawing open to public inspection pursuant to Section 47 of the Copyright, Designs and Patents Act 1988. Unless that Act provides a relevant exception to copyright, the copy must not be copied without the prior permission of the copyright owner. If any copy is made under the authority only the whole drawing including the copyright holder's name and this notice, is to be copied."

Elevation G

HIGH STREET

Elevation E

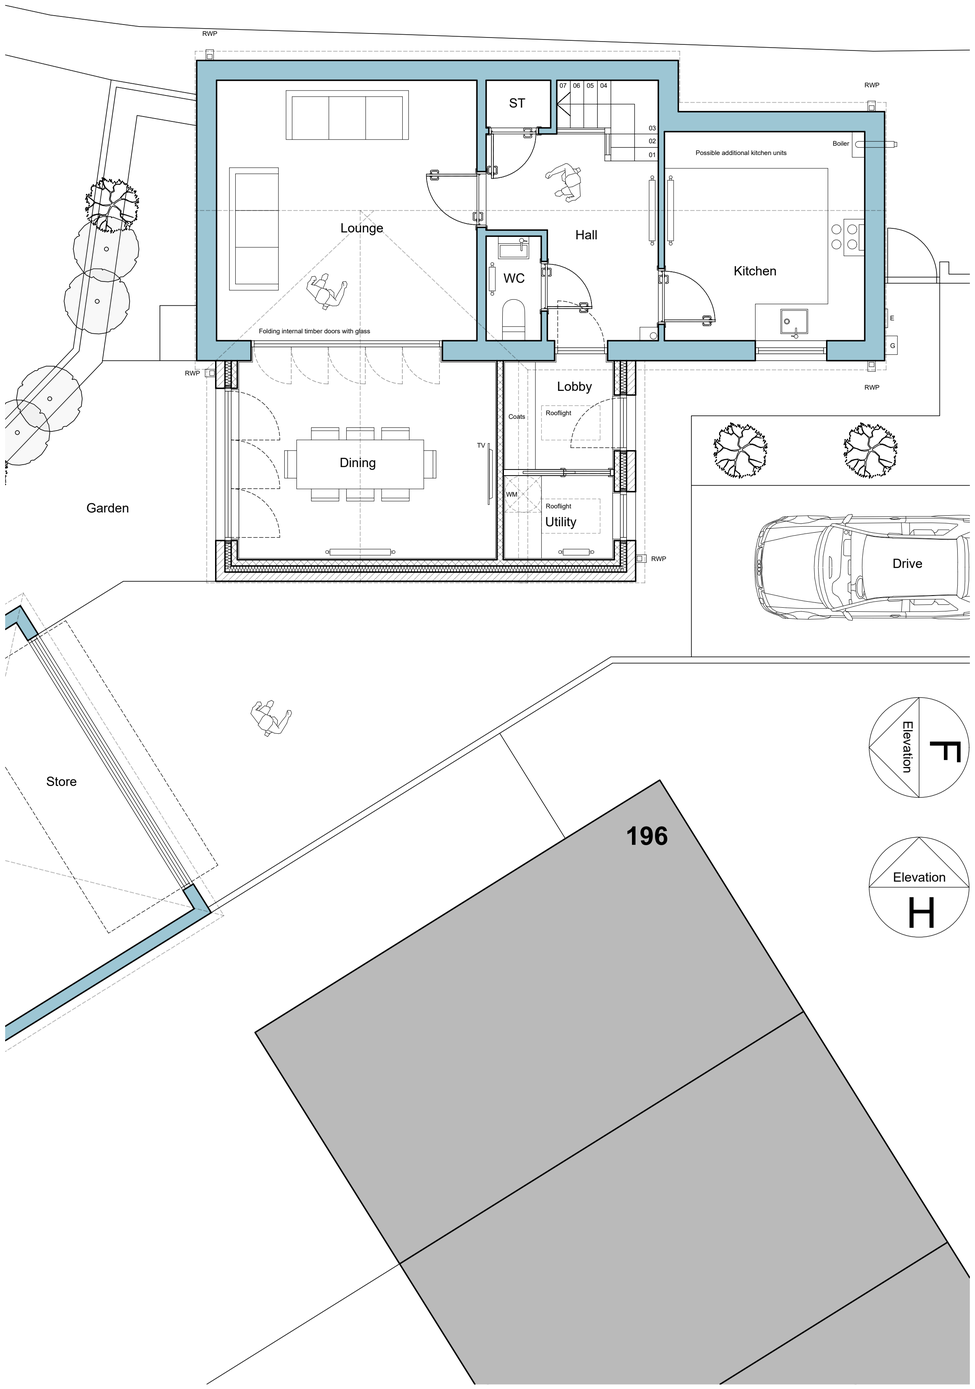


Proposed Ground Floor Plan 1:50 @ A1

Elevation G

HIGH STREET

Elevation E

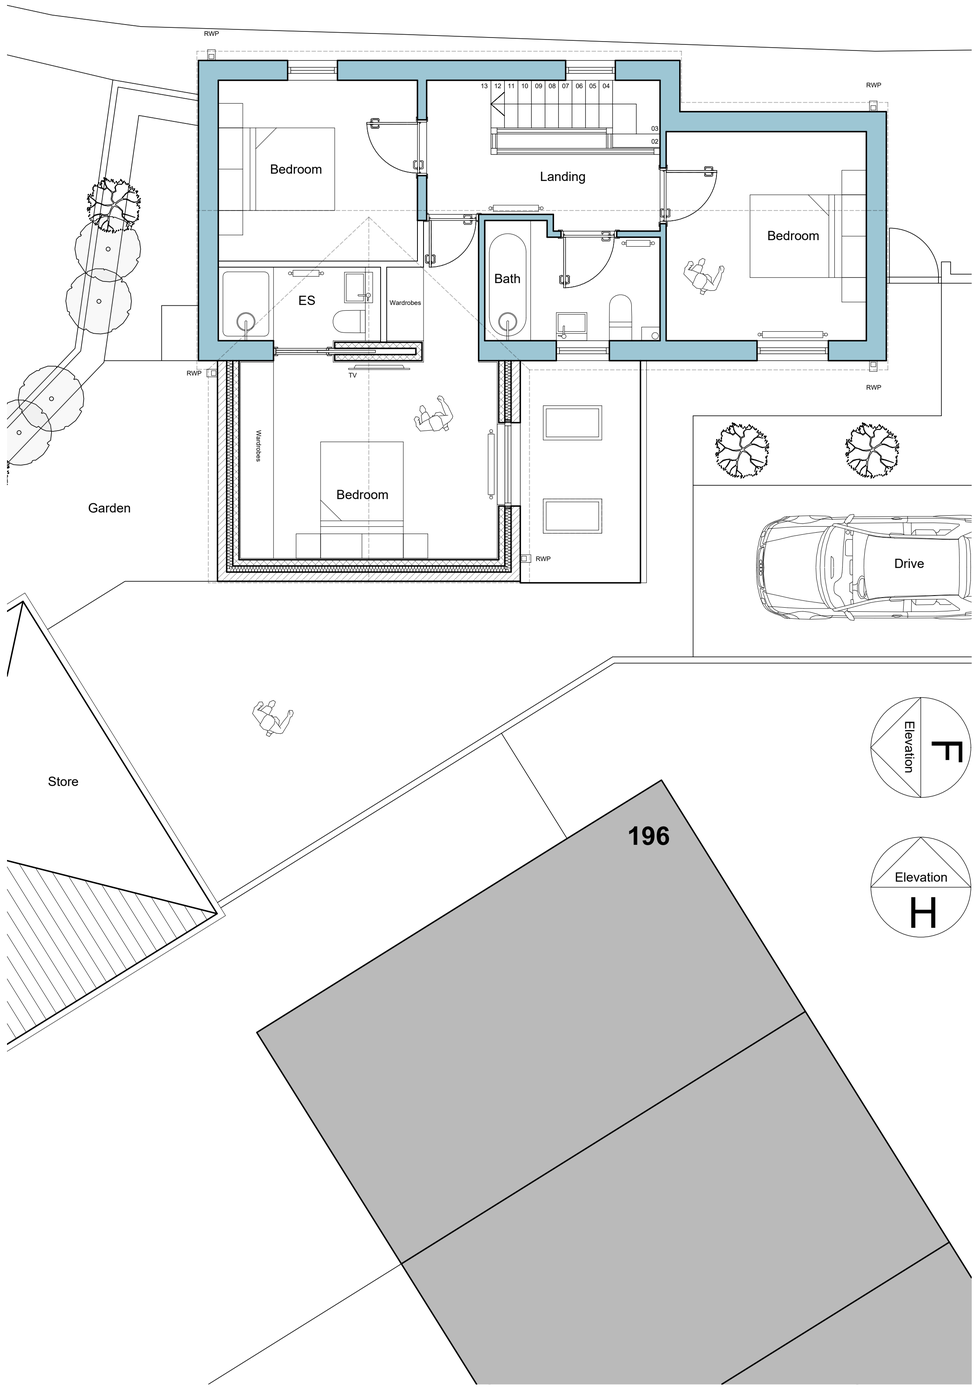

Proposed First Floor Plan 1:50 @ A1

Drawn Scale 1:100

00m 02m 05m 10m

Drawn Scale 1:50

00m 02m 05m

N

Rev A : 05.04.2022 : Depth reduced by 450mm and west elevation inset by 300mm

Issue Purpose: PLANNING APPLICATION

AHJ architects

The Courtyard
12a Commercial Road
Skelmanthorpe
Huddersfield
HD8 9AA

t | 07968944840
e | info@ahjarchitects.co.uk

www.ahjarchitects.co.uk

AHJ architects

Client	Helen Hotchkiss
Project	2261 : 198 High Street : Domestic Extension
Title	Proposed Ground and First Floor Plans
-	
Drawing Number	2261 – D – 20 – 005 – A
Revision	A
Issued From	
Date	January 2022
Scale	1:50 @ A1
Drawn	BH Auth BH

Do not scale from this drawing. Work to figured dimensions, and any discrepancy to be reported to the Architect.

Refer to larger scale drawings where available.