


Drawing No.	Rev No.
MMC001 -004	

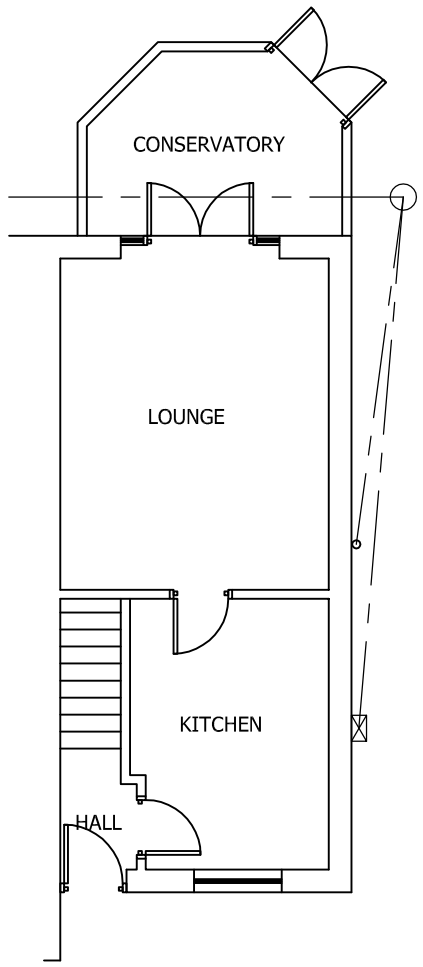


EXISTING FIRST FLOOR PLAN
SCALE 1:100 AT A3

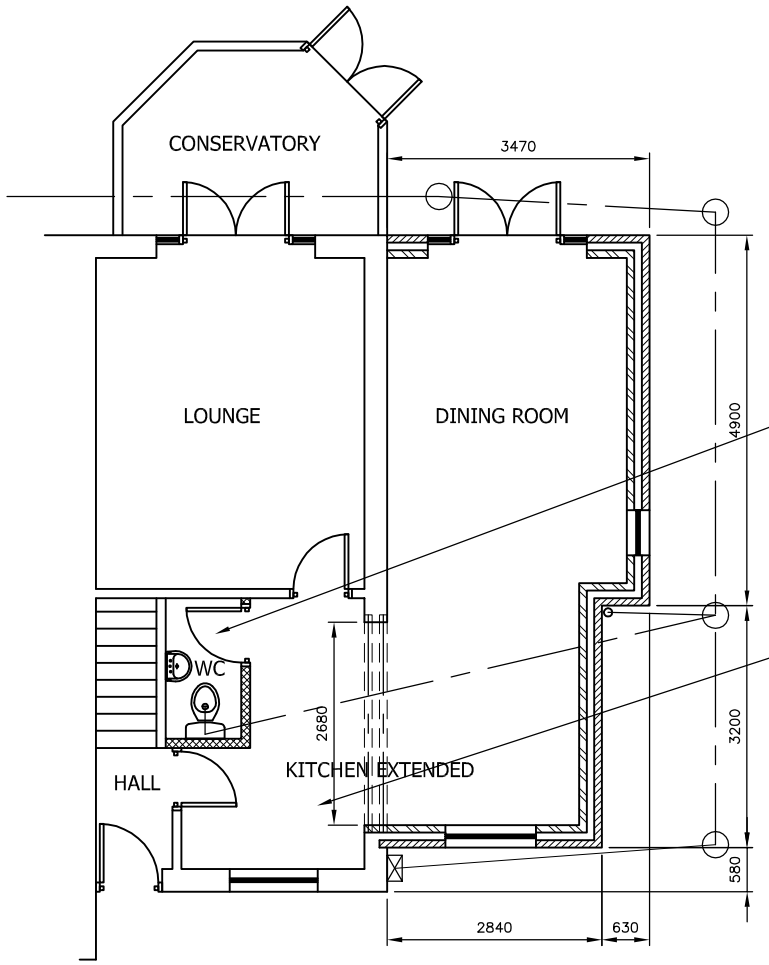

PROPOSED FIRST FLOOR PLAN
SCALE 1:100 AT A3

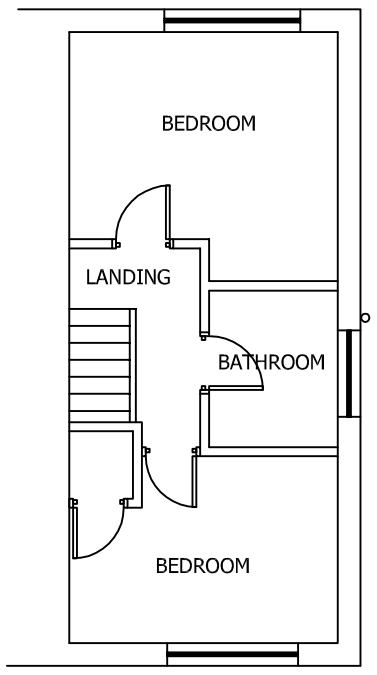

EXISTING GROUND FLOOR PLAN
SCALE 1:100 AT A3

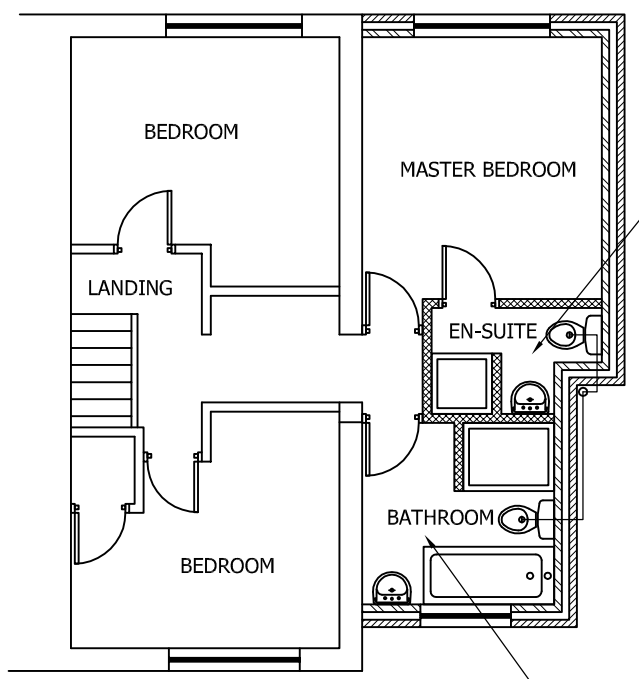

PROPOSED GROUND FLOOR PLAN
SCALE 1:100 AT A3

WC TO BE FITTED WITH AUTOMATIC MECHANICAL EXTRACTION FAN RATED AT 15 L/SEC WITH 20 MINUTE OVERUN

KITCHEN TO BE FITTED WITH MECHANICAL EXTRACTION FAN RATED AT 60 L/SEC

EN-SUITE TO BE FITTED WITH AUTOMATIC MECHANICAL EXTRACTION FAN RATED AT 15 L/SEC WITH 20 MINUTE OVERUN

BATHROOM TO BE FITTED WITH AUTOMATIC MECHANICAL EXTRACTION FAN RATED AT 15 L/SEC WITH 20 MINUTE OVERUN

DO NOT SCALE: Contractor to check all dimensions and report any omissions or errors

NOTES

Rev	Description	By	Chk	App	Date

JRB DESIGNS Ltd
1 Savile Road
Cudworth
Barnsley
S72 8LT
Tel: 01226 383542
Fax: 01226 380078
Mob: 07970 541192
Email: john@jrbdesigns.co.uk

This drawing is copyright. © jrbdesigns Ltd.

Client
MR M CROSSLAND

Drawing Title
PROPOSED PLANS

Address
2 LADOCK CLOSE
MONK BRETTON
BARNSLEY
S71 2QJ

Project Title:
PROPOSED TWO STOREY SIDE EXTENSION

Purpose of Issue:
PLANNING

Drawing Status
FIRST ISSUE

Scale at A3	Drawn By	Date	
AS SHOWN	JRB	13/03/2014	
Checked By	Date	Approved By	Date
	13/03/2014		13/03/2014
Project No.	Drawing No.		Revision
MMC001	004		-

APPROVAL [X] INFORMATION [ ] TENDER [ ] CONTRACT [ ] CONSTRUCTION [ ]