




FRONT ELEVATION

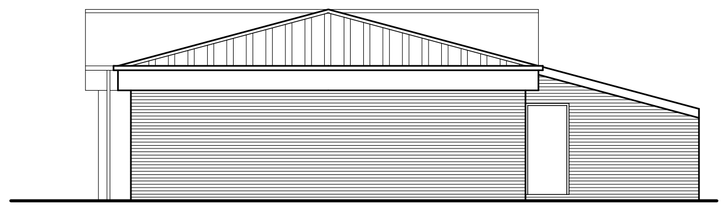


SIDE ELEVATION

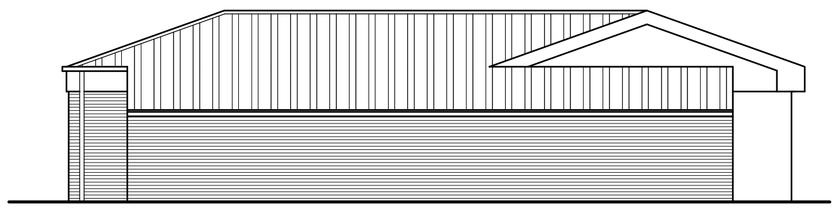

REAR ELEVATION

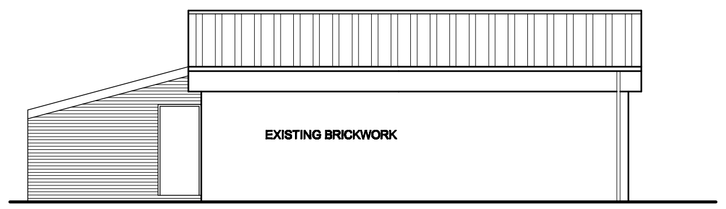


SIDE ELEVATION

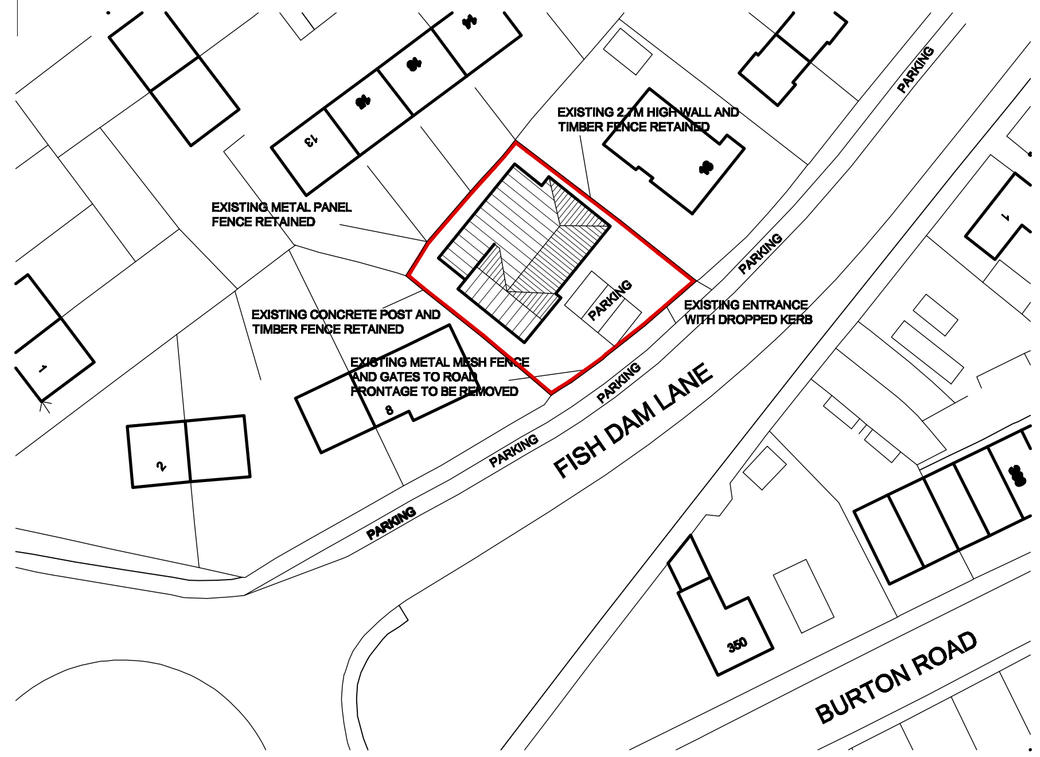


SITE PLAN

SCALE 1:200

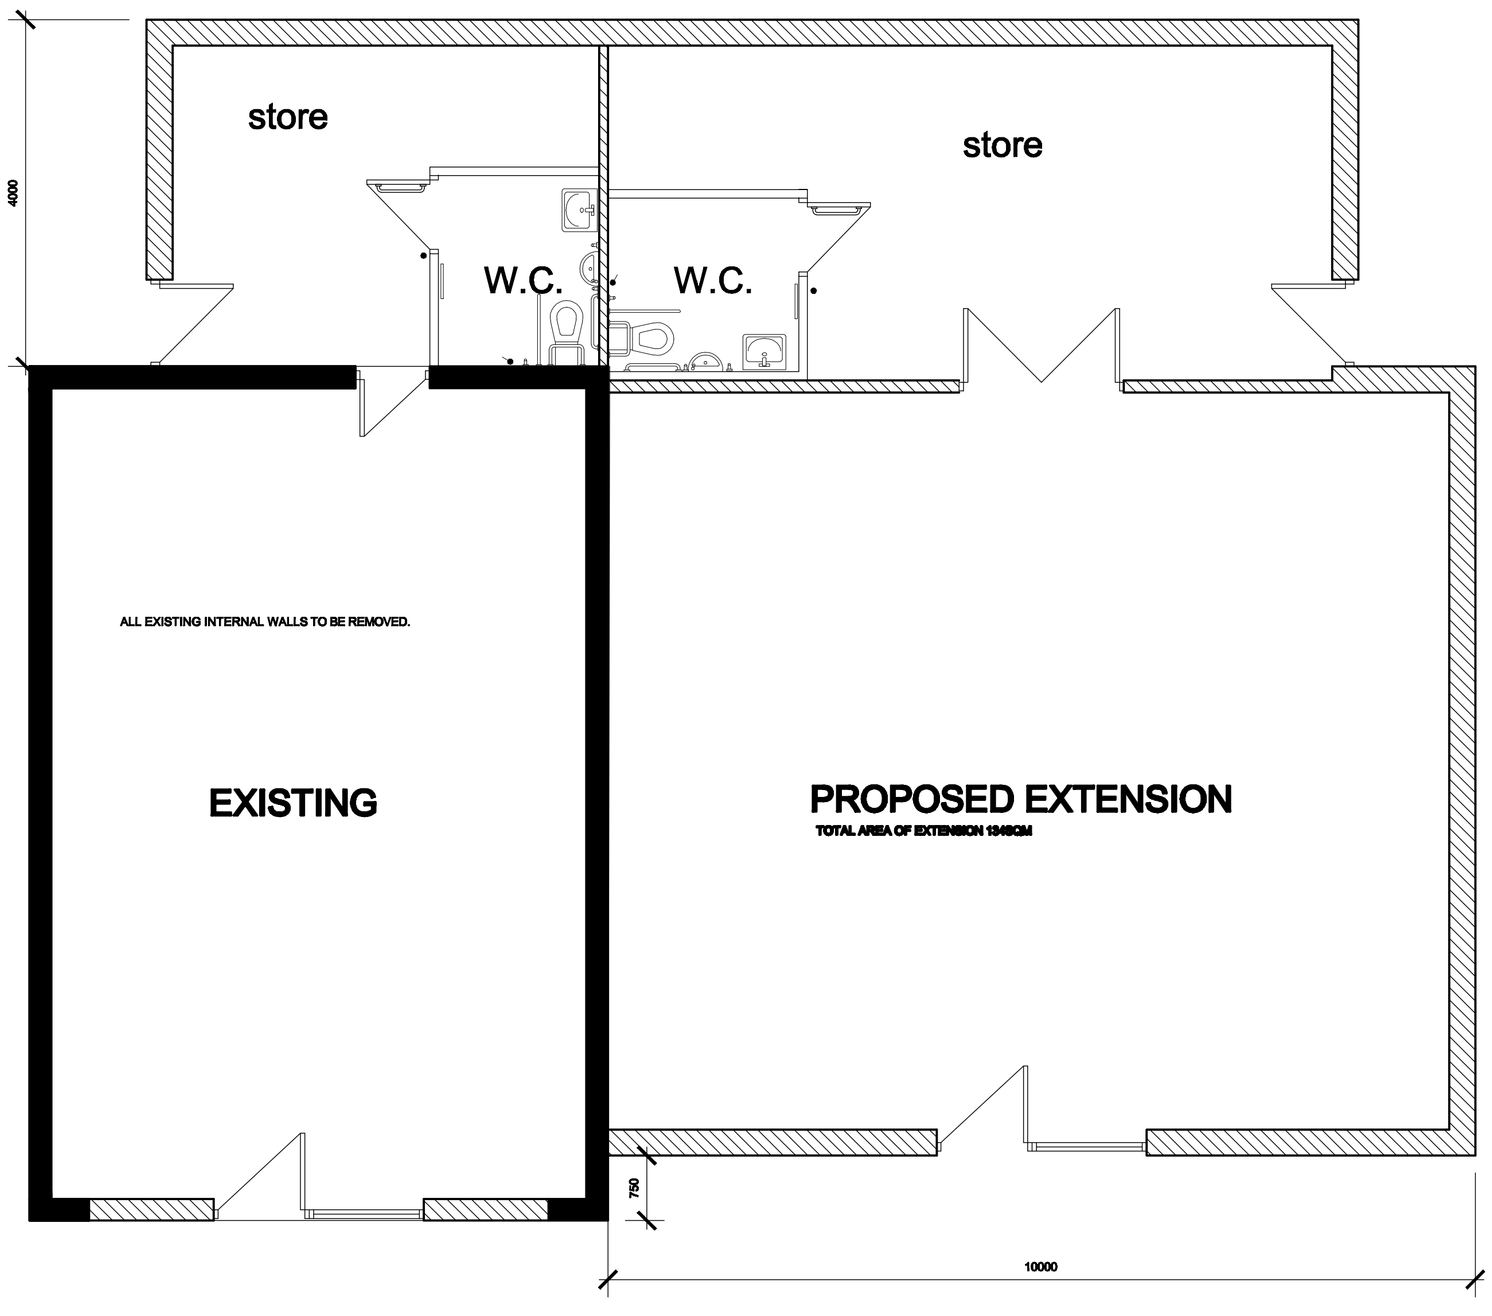

PLAN AS PROPOSED

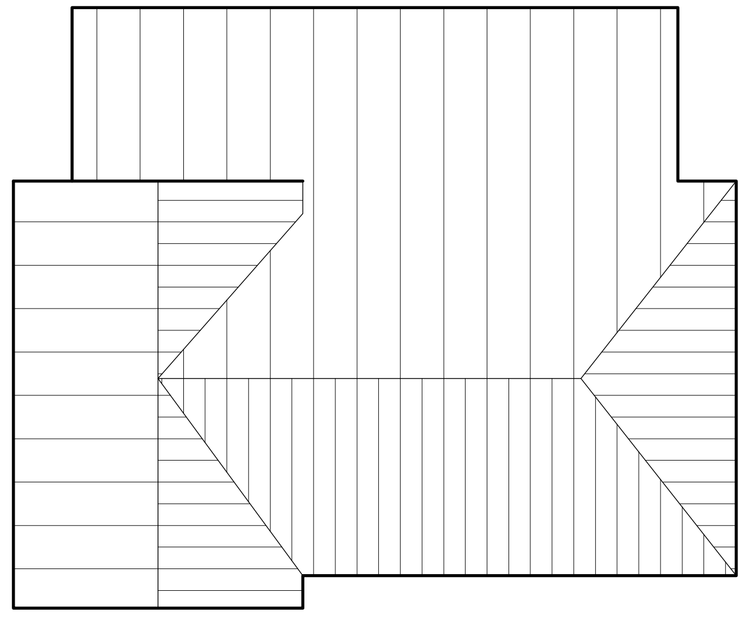

ROOF PLAN

SCALE 1:100

White Agus Partnership
128B, NEW ROAD,
STAINCROSS,
BARNSLEY.
S75 6PP
PHONE/FAX. 01226 206482
E mail: agus@btinternet.com
CHARTERED SURVEYORS AND BUILDING DESIGN CONSULTANTS

Project. PROPOSED EXTENSTION & CHANGE OF USE 14 FISH DAM LANE, MONK BRETTON BARNSLEY S71 2PX	Client. MR E.J. LIDSTER
Drawing Title. PLANS AND ELEVATIONS AS PROPSED	Date. JULY 2012 Scale. 1:50 & 1:100 @ A1 Ref. 12–033 Dwg. No. 02 Rev.

Date	Suffix	Description	Date	Suffix	Description