
TOTAL CURTILAGE = 265.9 SQ M
AREA OF DWELLING HOUSE= 73.65 SQ M
TOTAL AREA OF CURTILAGE EXCLUDING THE GROUND AREA
OF THE EXISITNG DWELLING HOUSE = 265.9 - 73.65 = 192.25 SQ M
WITH PROPOSED GARAGE THE TOTAL GROUND AREA COVERED BY
BUILDINGS (EXCLUDING EXISTING DWELLING) = 43.9 SQ M
THIS REPRESENTS 22.8% OF THE TOTAL AREA OF CURTILAGE
(EXCLUDING DWELLING)

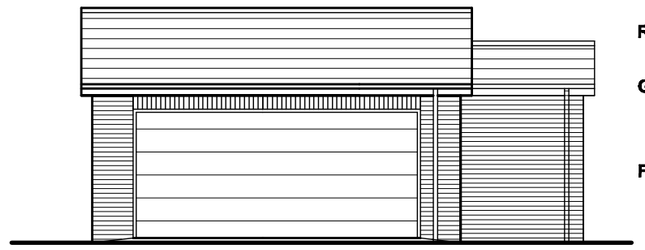


ROOF TILES TO MATCH DWELLING

GUTTER & FASCIA TO MATCH DWELLING

FACING BRICKWORK TO MATCH DWELLING


FRONT ELEVATION

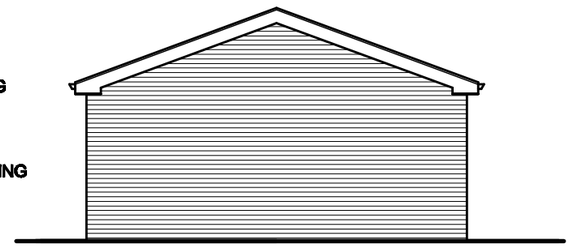


SIDE ELEVATION



REAR ELEVATION

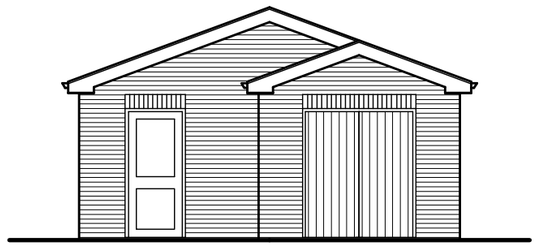


SIDE ELEVATION

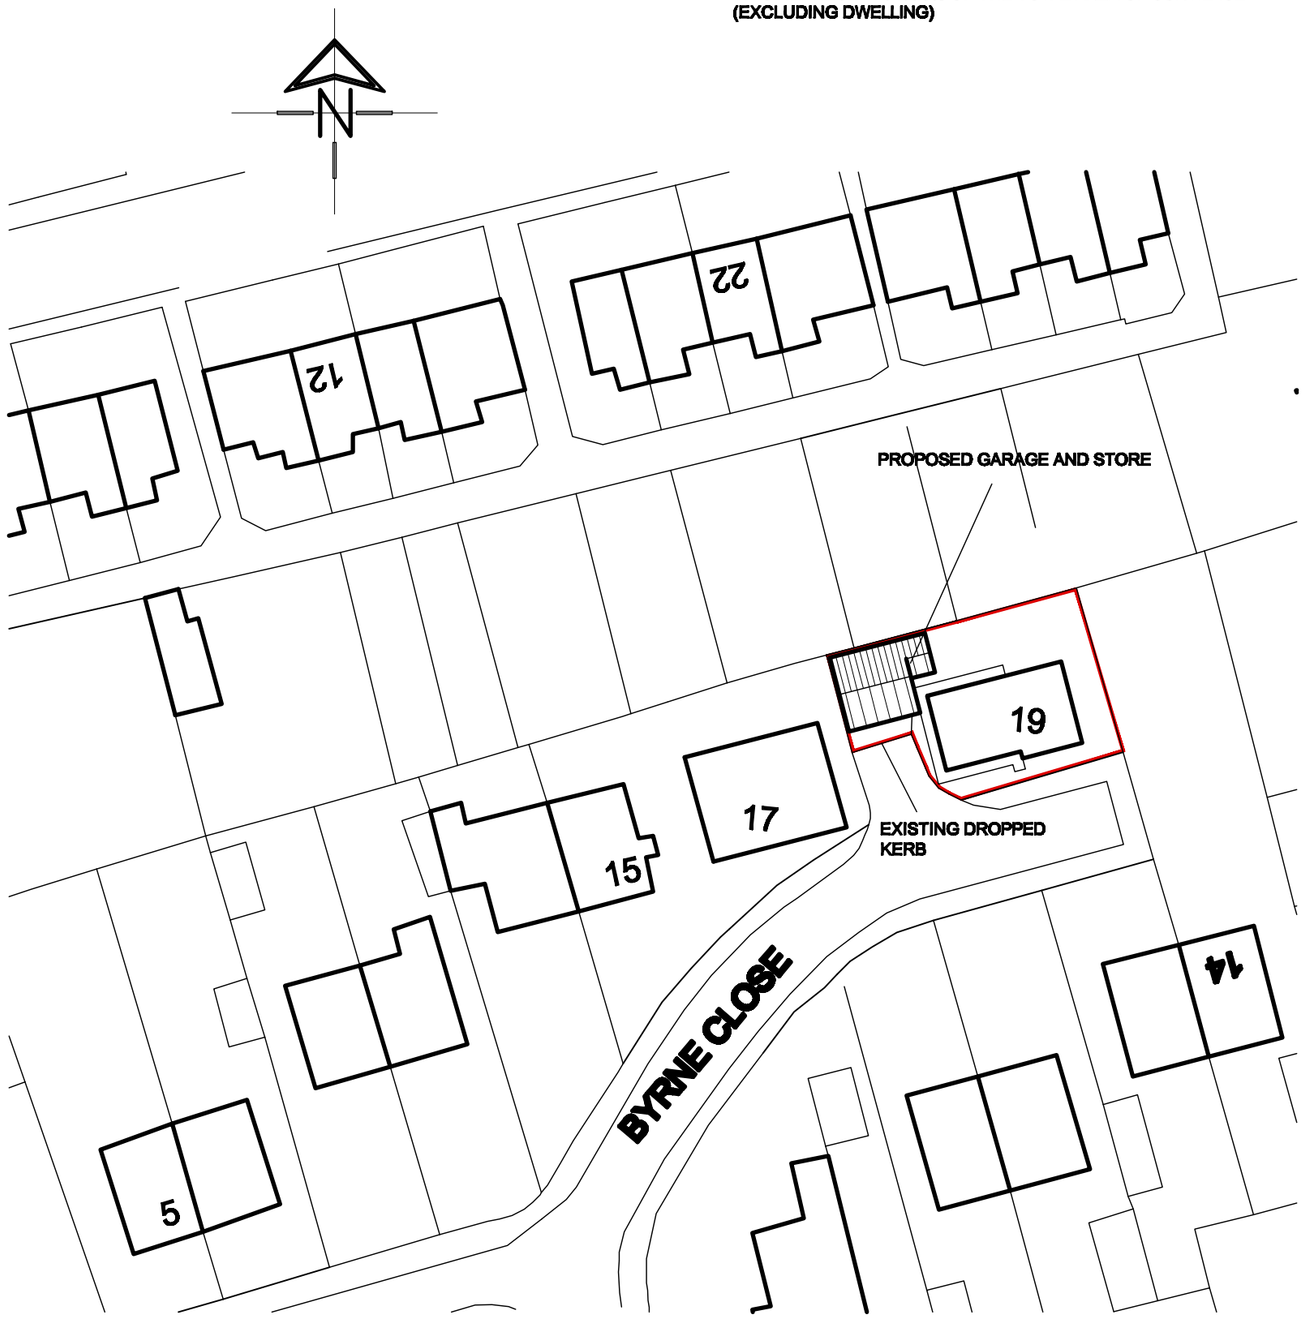

LOCATION PLAN

SCALE 1:500

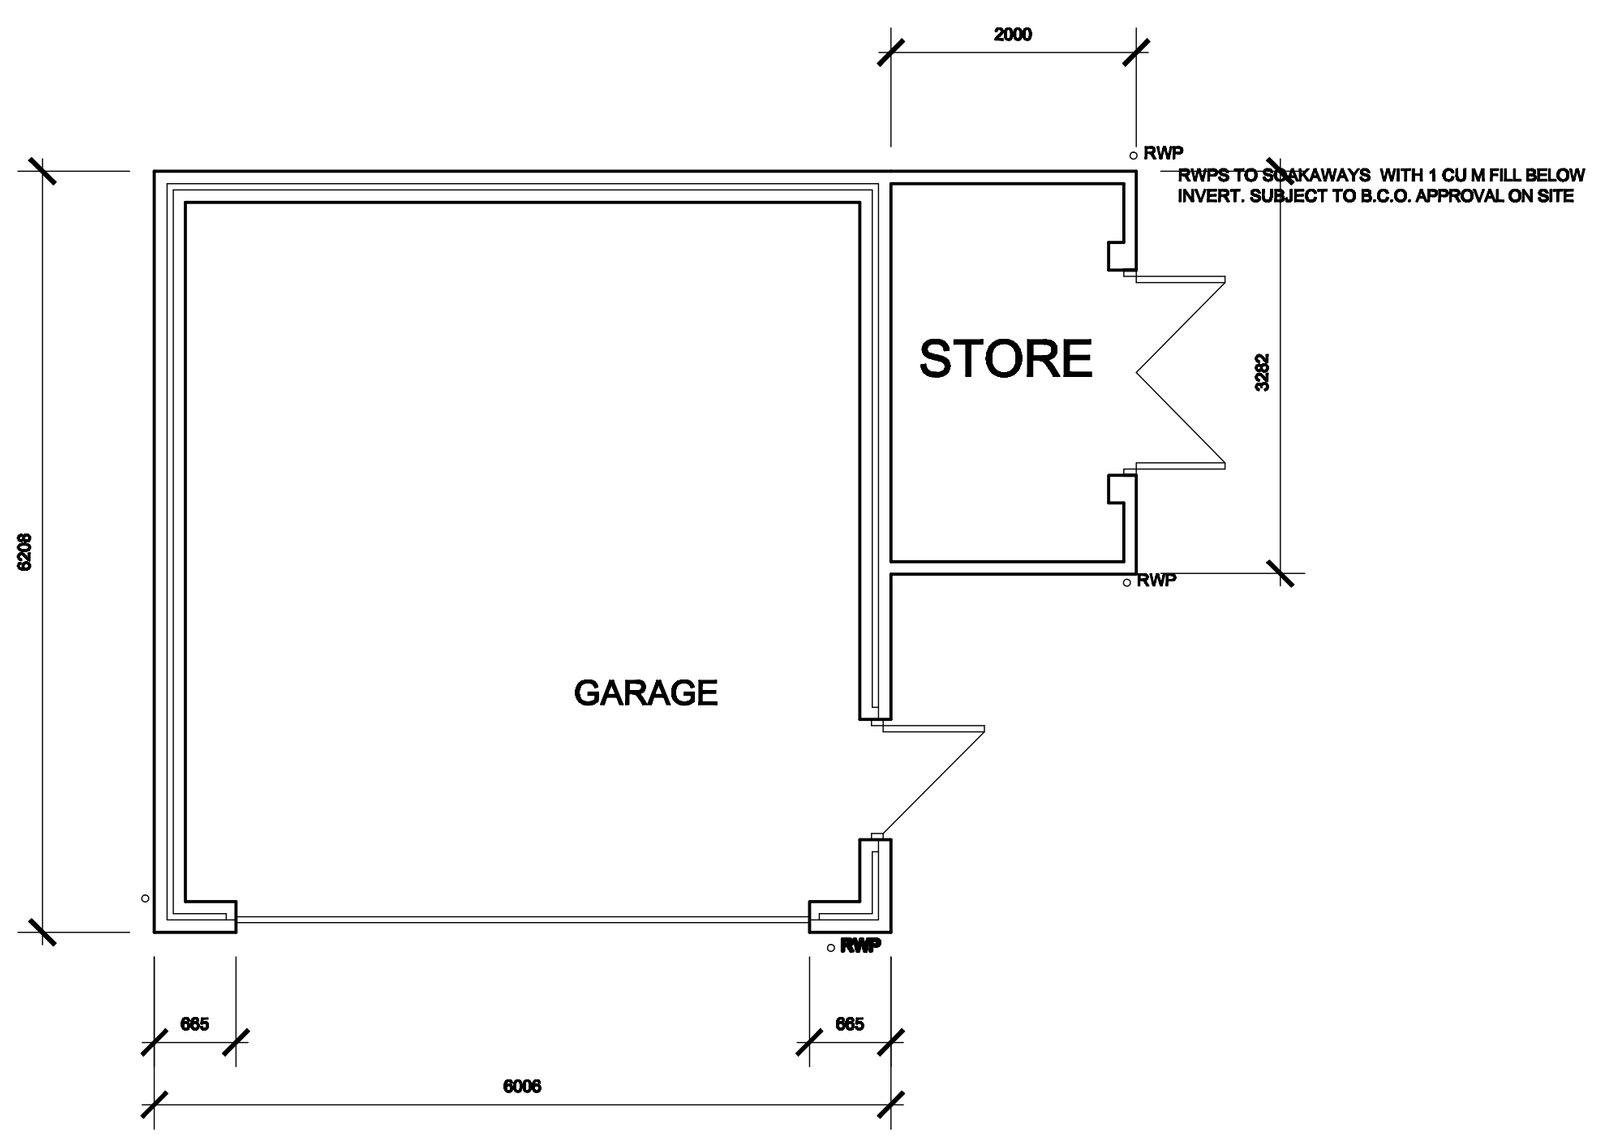

White Agus Partnership
PROVIDENCE VILLA,
42 SACKVILLE STREET,
BARNSLEY.
S70 2DB
Phone: 01226 206482
Fax: 01226 283030
Email: info@whiteaguspartnership.co.uk
Web: www.whiteaguspartnership.co.uk
SURVEYORS AND BUILDING DESIGN CONSULTANTS

Project. PROPOSED GARAGE & STORE 19 BYRNE CLOSE HIGHAM, BARNSLEY	Client. Mr & Mrs BEDFORD
Drawing Title. PLANS AND ELEVATIONS	Date. AUGUST 2012
	Scale. 1:50 & 1:100 @ A2
	Ref. 12-052
	Dwg. No. 01
	Rev.

Date	Suffix	Description	Date	Suffix	Description