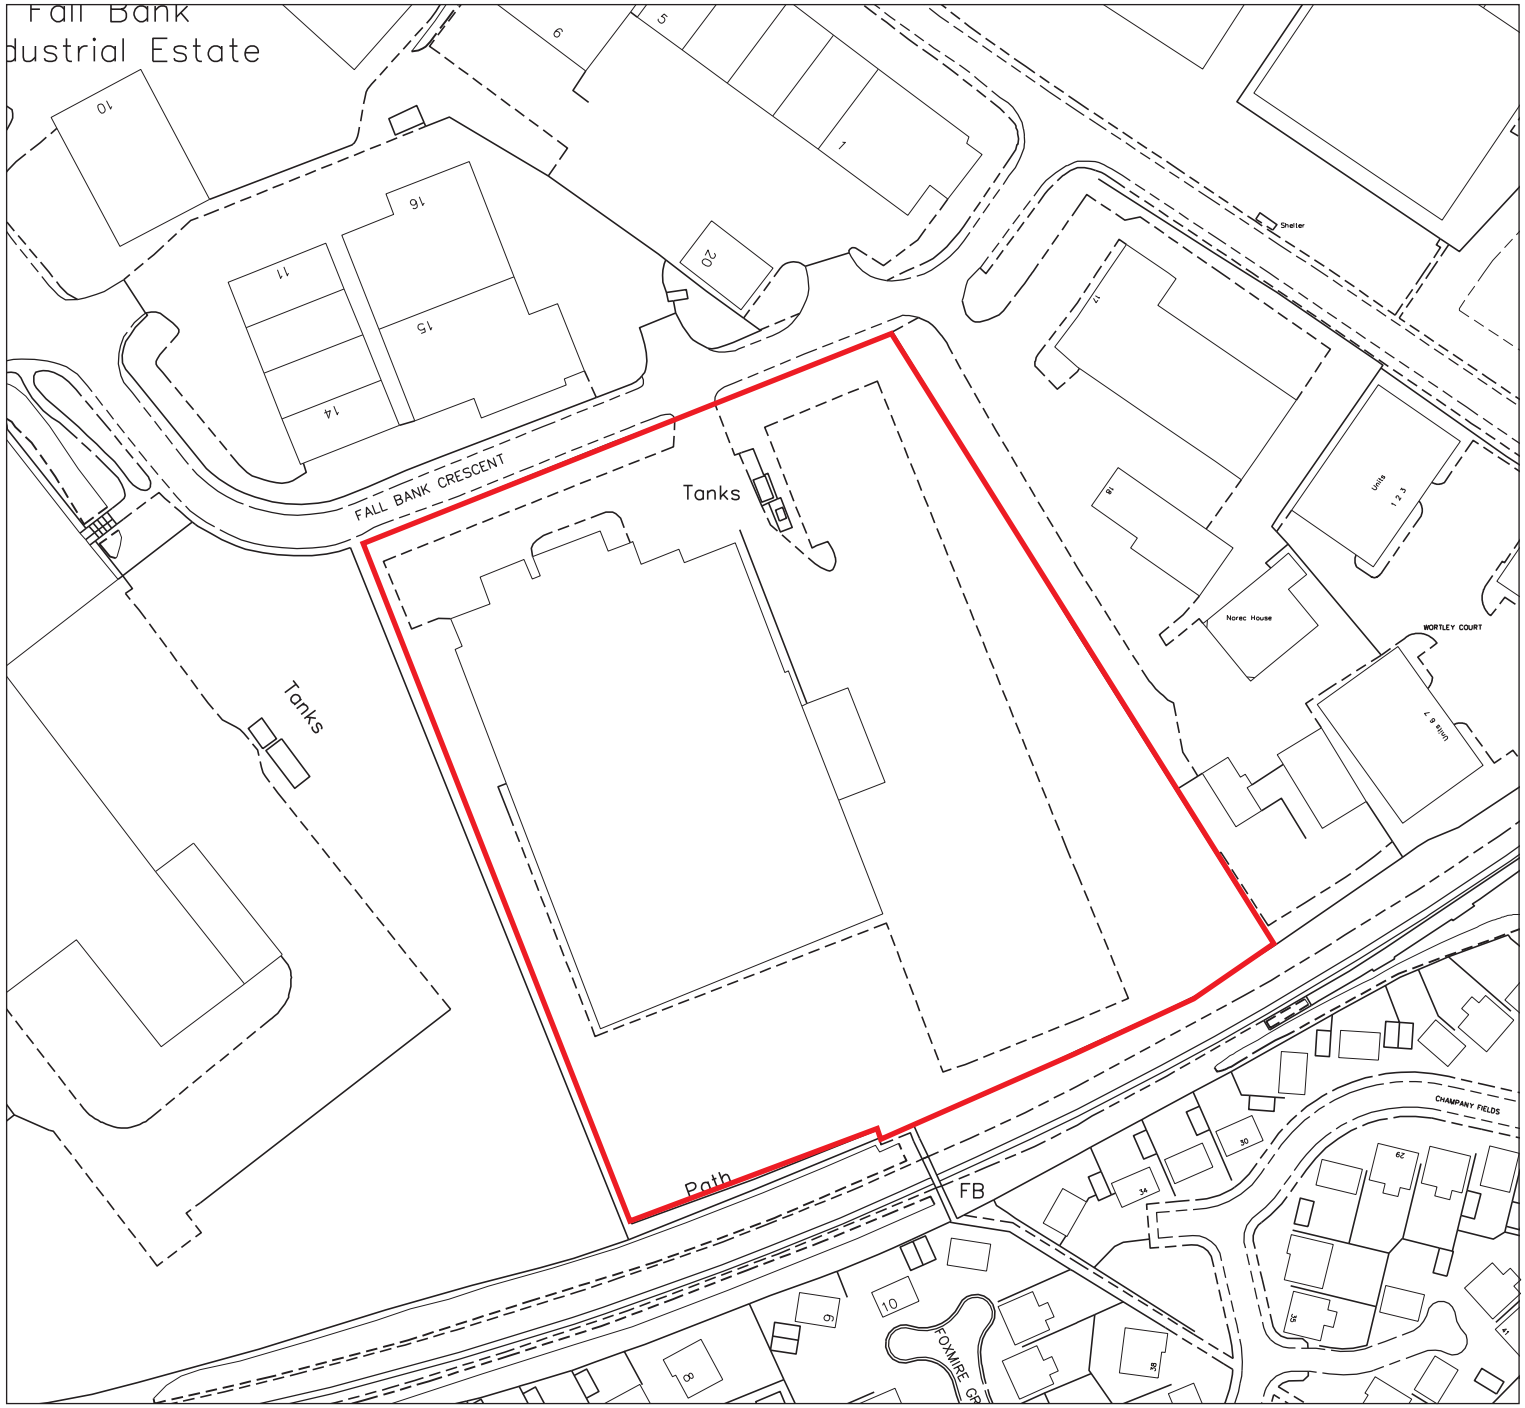


Waterman
Energy, Environment & Design

Site Boundary

N

0 m 50
(Scale: 1:1250)

Project Details	E12649-103: 4 Fall Bank Industrial Estate, Dodworth
Figure Title	Figure A2: Site Plan
Figure Ref	E12649-103_GR_DS_A2A
Date	February 2012
File Location	\\nt-lncs\weedl\projects\e12649\100\graphics\ds\issued figures

© WATERMAN ENERGY, ENVIRONMENT & DESIGN
Reproduced from the Ordnance Survey with the permission of the Controller of Her Majesty's Stationery Office,© Crown copyright, Waterman Energy, Environment & Design, Pickfords Wharf, Clink Street, London SE1 9DG : Licence number 100048868.