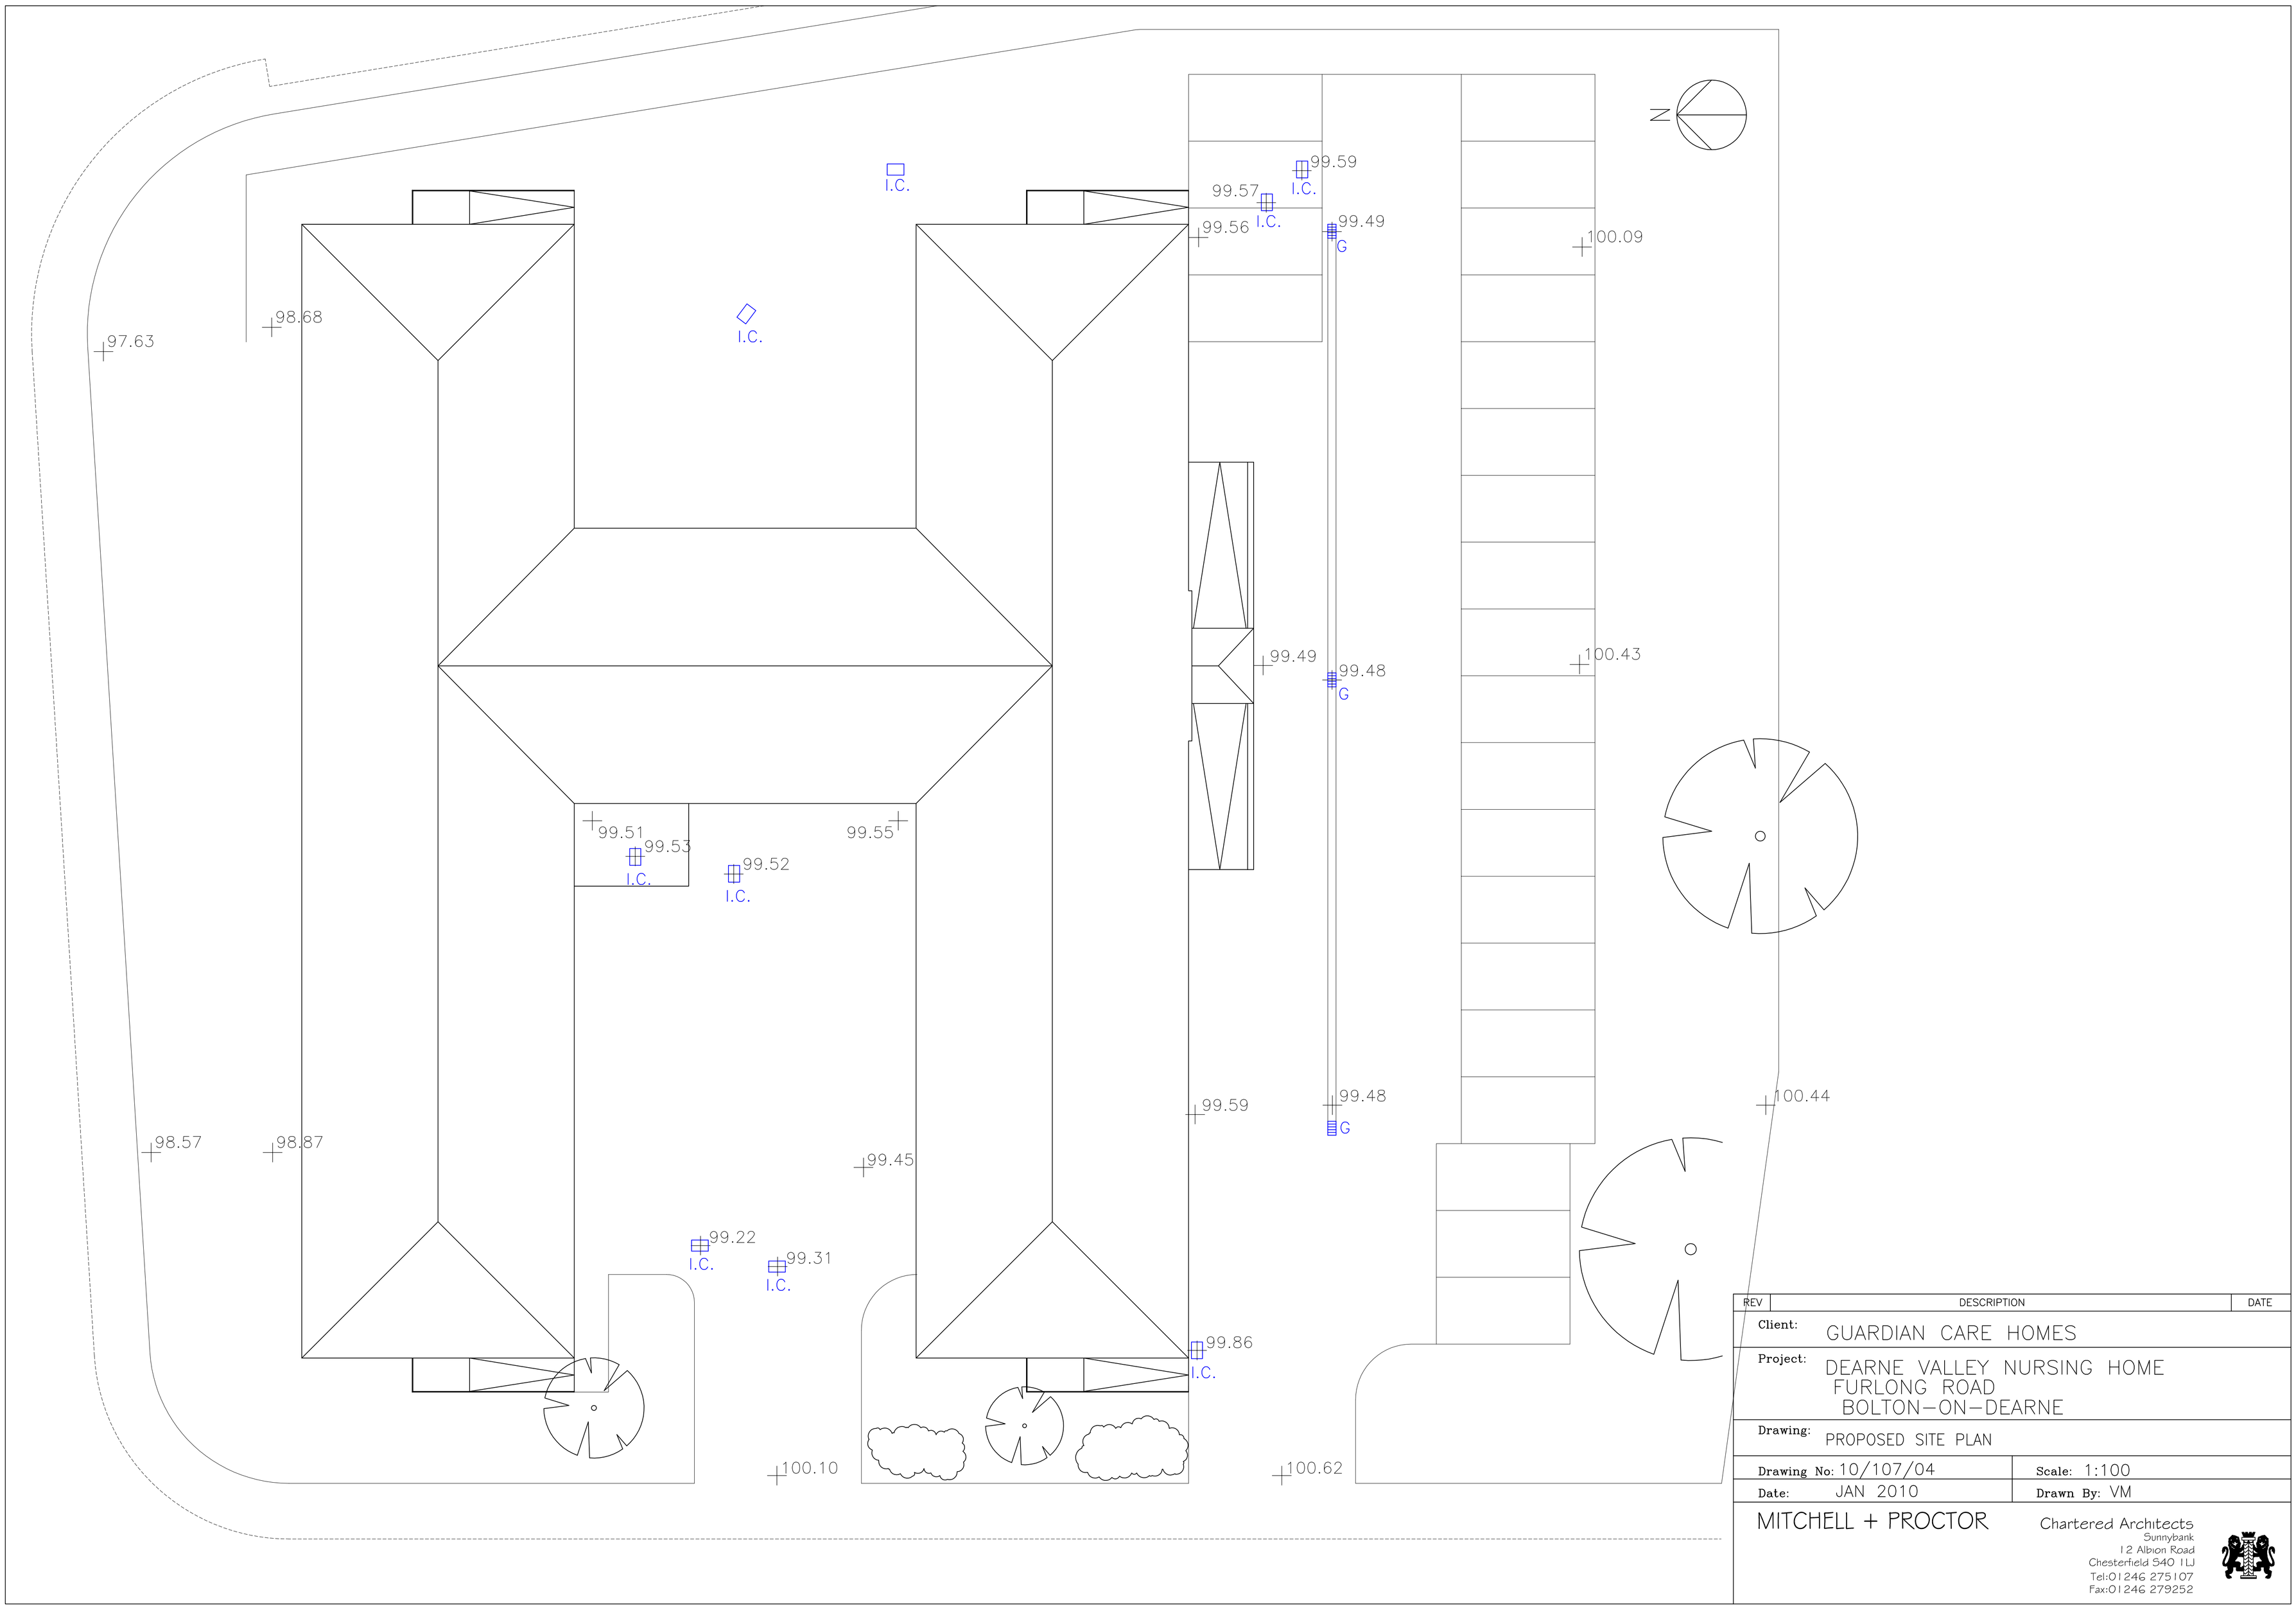


REV	DESCRIPTION	DATE

Client: GUARDIAN CARE HOMES

Project: DEARNE VALLEY NURSING HOME
FURLONG ROAD
BOLTON–ON–DEARNE

Drawing: PROPOSED SITE PLAN

Drawing No: 10/107/04 | **Scale:** 1:100

Date: JAN 2010 | **Drawn By:** VM

MITCHELL + PROCTOR
Chartered Architects
Sunnybank
12 Albion Road
Chesterfield S40 1LJ
Tel:01246 275107
Fax:01246 279252