NEW COURT PROPERTIES LTD.
STABLE BARN, PIPERS HILL,
GT. GADDESDEN, HERTS. HP1 3BY
0773 888 5136 / 07900 88 5159


EXTENSION TO ELM COURT,
80. GRANGE LANE, CUNDY CROSS,
BARNSLEY, SOUTH YORKSHIRE.


FLOOR PLANS - GROUND UNALTERED,
PROPOSAL TO FIRST & SECOND FLOORS
BLOCK PLAN

SCALE 1:50 ~ 1:500 KJH
2:2009

DWG NO:-
NCP : 0912 : 01

REV

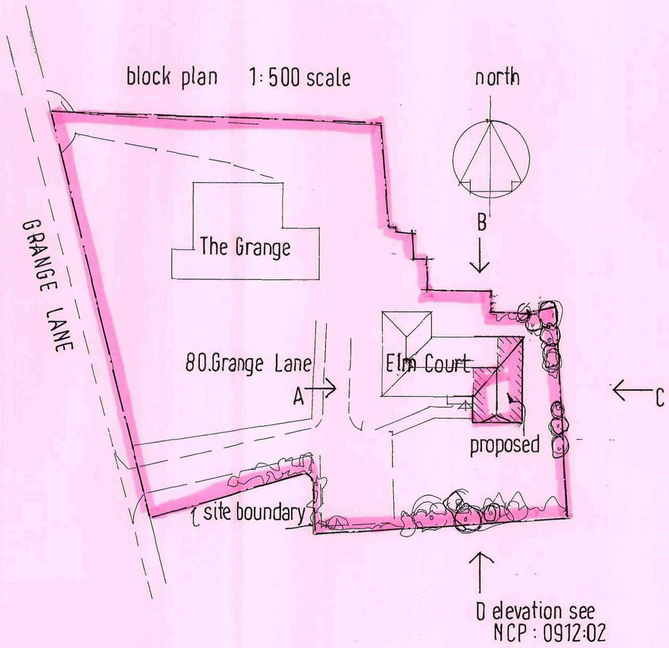

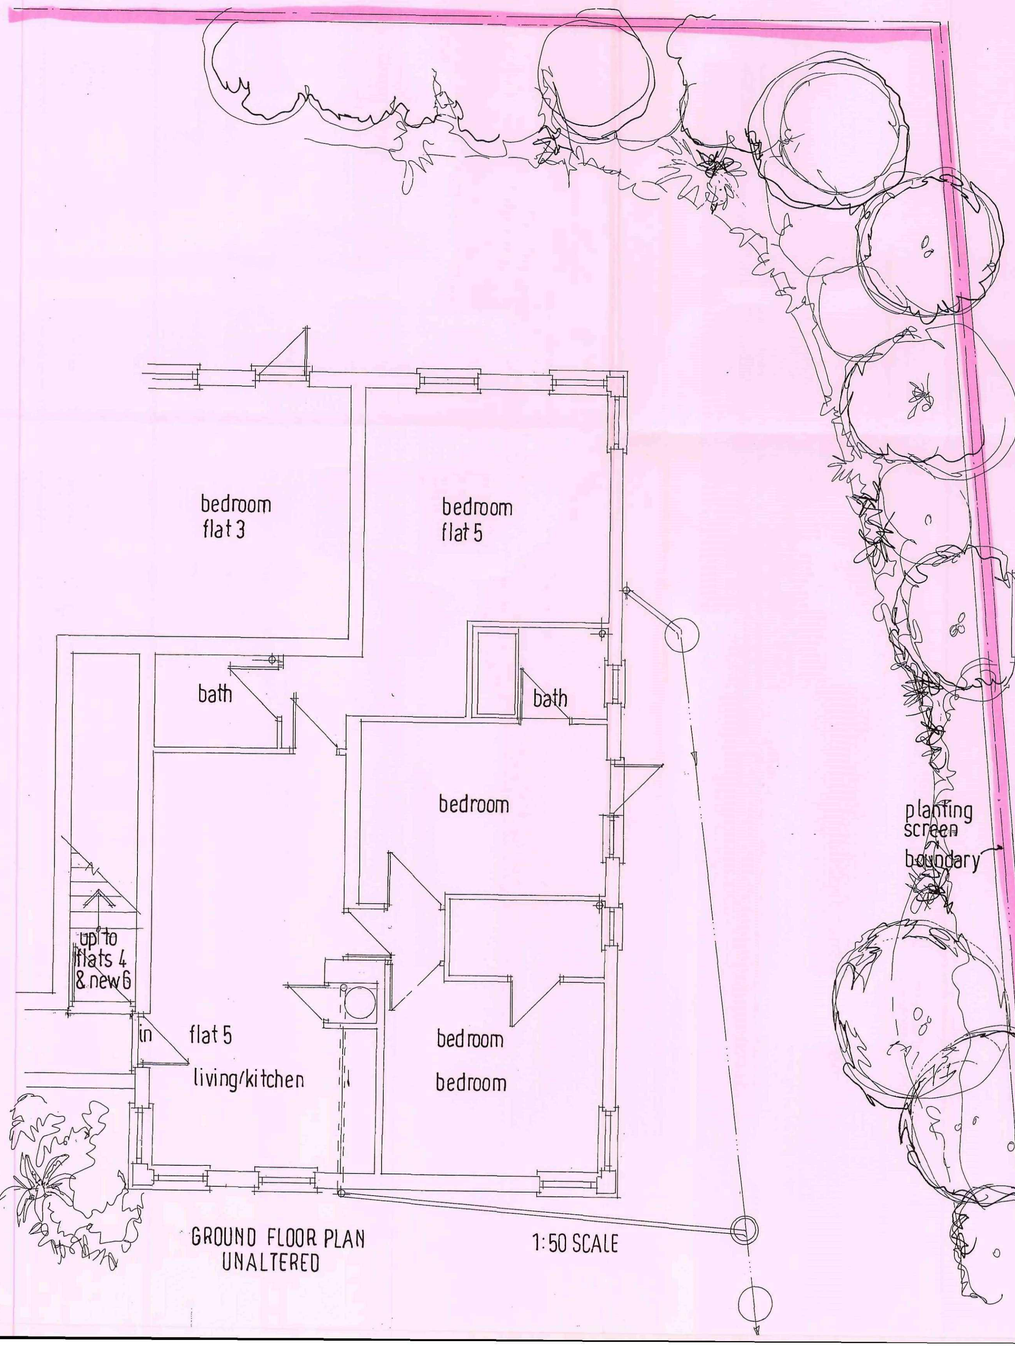


GROUND FLOOR PLAN
UNALTERED

1:50 SCALE

FIRST FLOOR PLAN

1:50

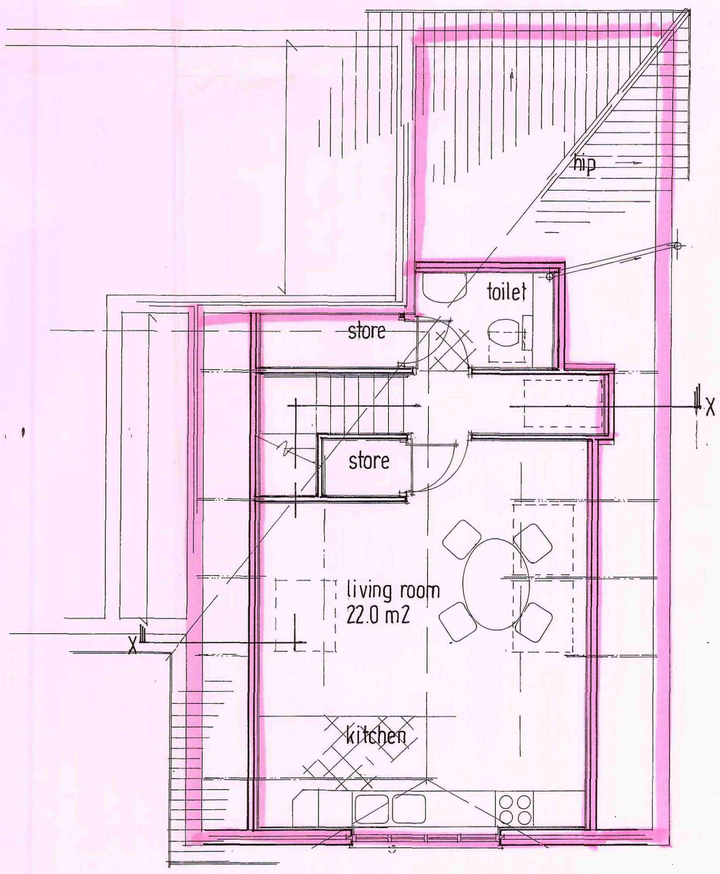

SECOND FLOOR - ROOF PLAN

NEW COURT PROPERTIES LTD.
STABLE BARN, CHURCH FARM,
GT. GADDESDEN, HERTS. HP1 3BY.
0773 888 5136 / 07900 88 5159


EXTENSION TO ELM COURT,
80. GRANGE LANE, CUNDY CROSS,
BARNSLEY, SOUTH YORKSHIRE.

EXISTING ELEVATIONS
PROPOSED ELEVATIONS
SECTION ON X-X


SCALE 1:100 – 1:50 K.J.H.
2:2009

DWG NO.
NCP:0912:02

REV

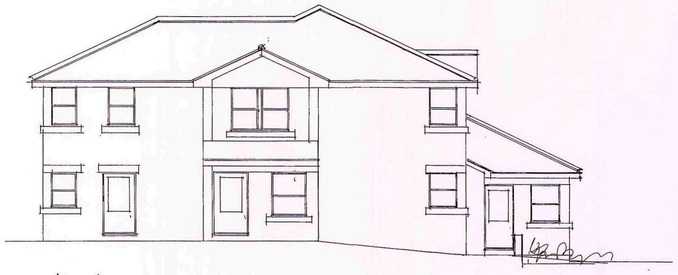

view A

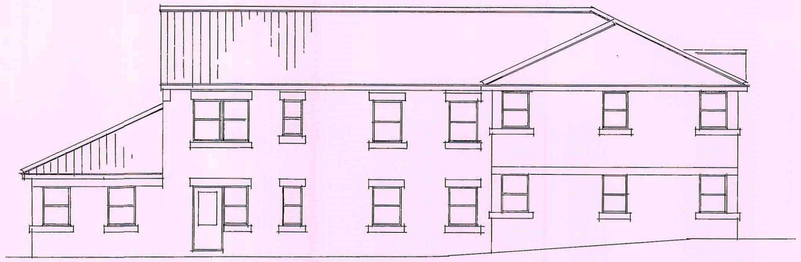

view B




view C




view D

EXISTING ELEVATIONS TO 1:100 SCALE SEE SITE PLAN

PROPOSED ELEVATIONS 1:100

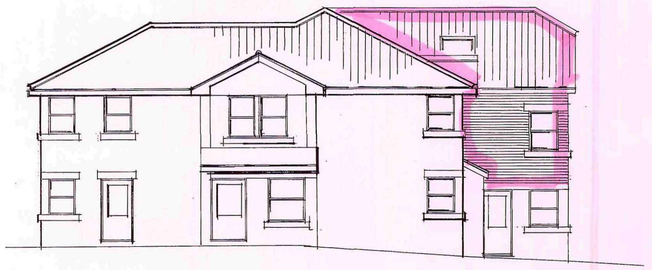

view A from west

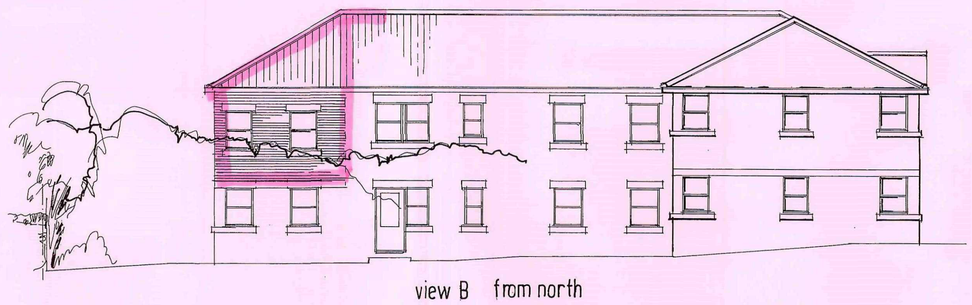


view B from north




view C from south

Materials - all to match exstg
Roof: Grey concrete tiles
wall: facing brick
no boundary or Planting changes.

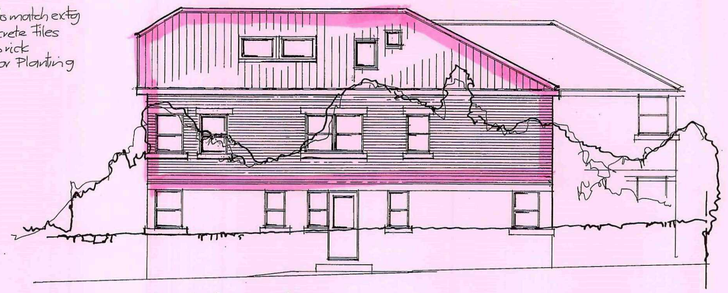

view D from east

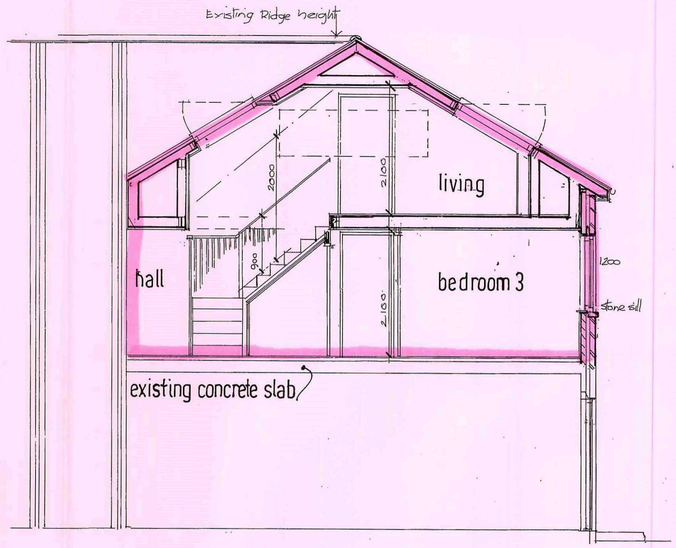

SECTION ON X-X 1:50