



FRONT ELEVATION




REAR ELEVATION

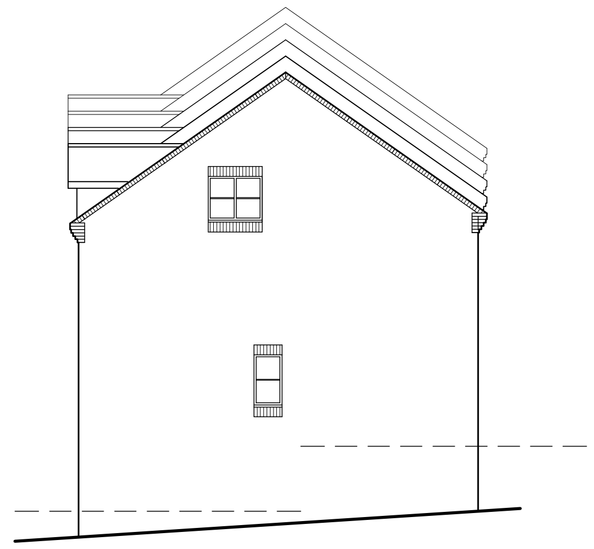


SIDE ELEVATION

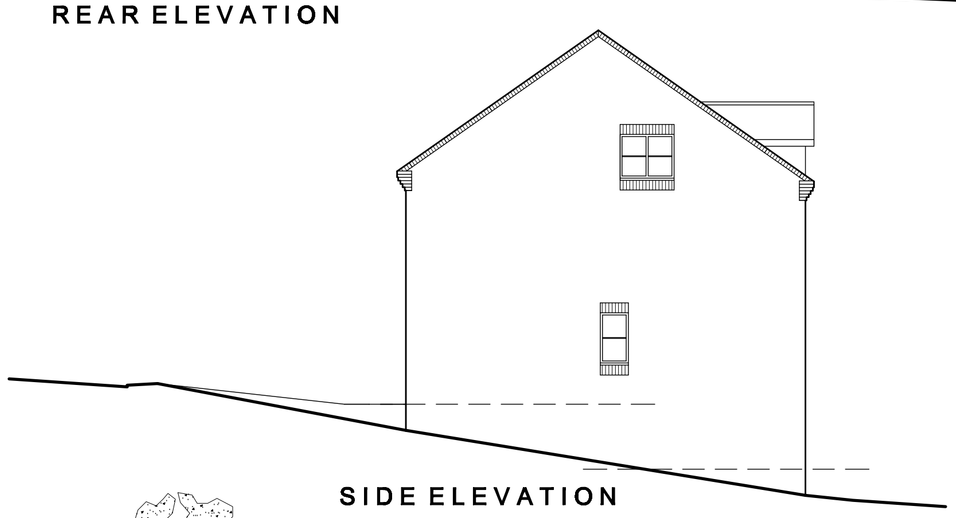

SIDE ELEVATION

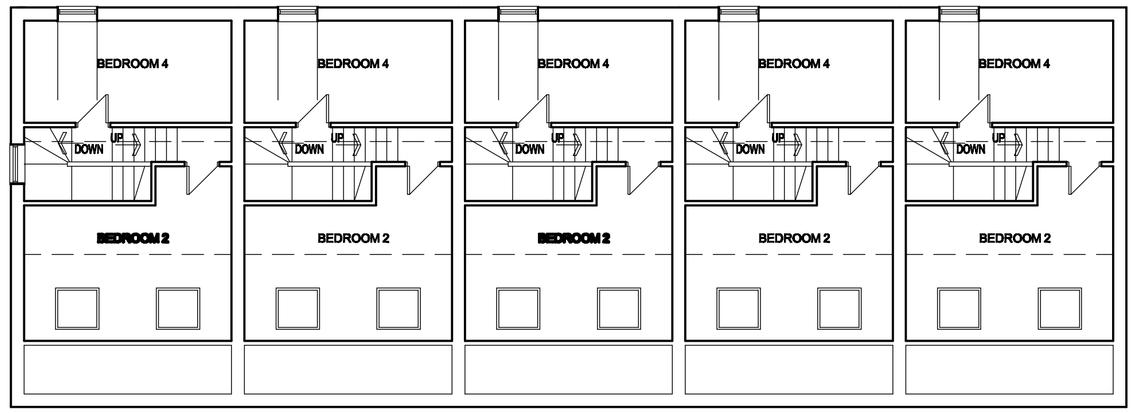


SECOND FLOOR PLAN

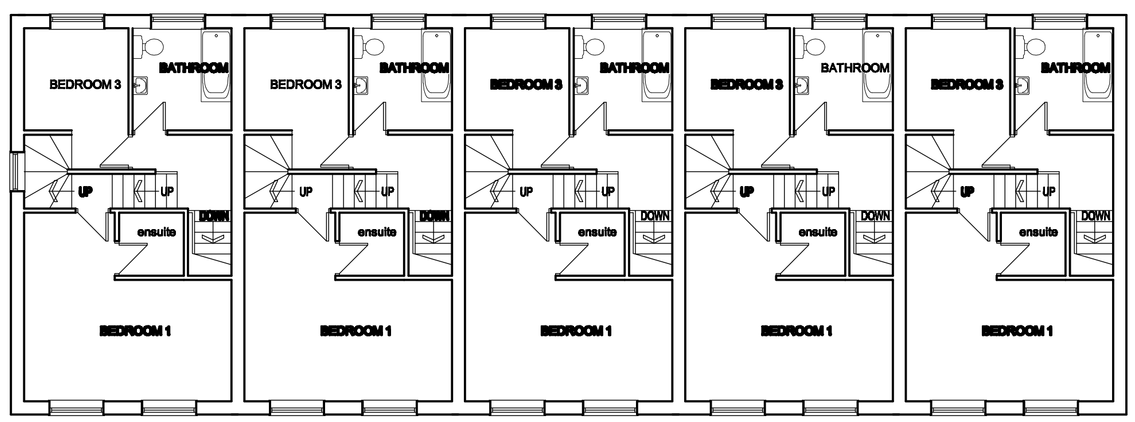


FIRST FLOOR PLAN



GROUND FLOOR PLAN

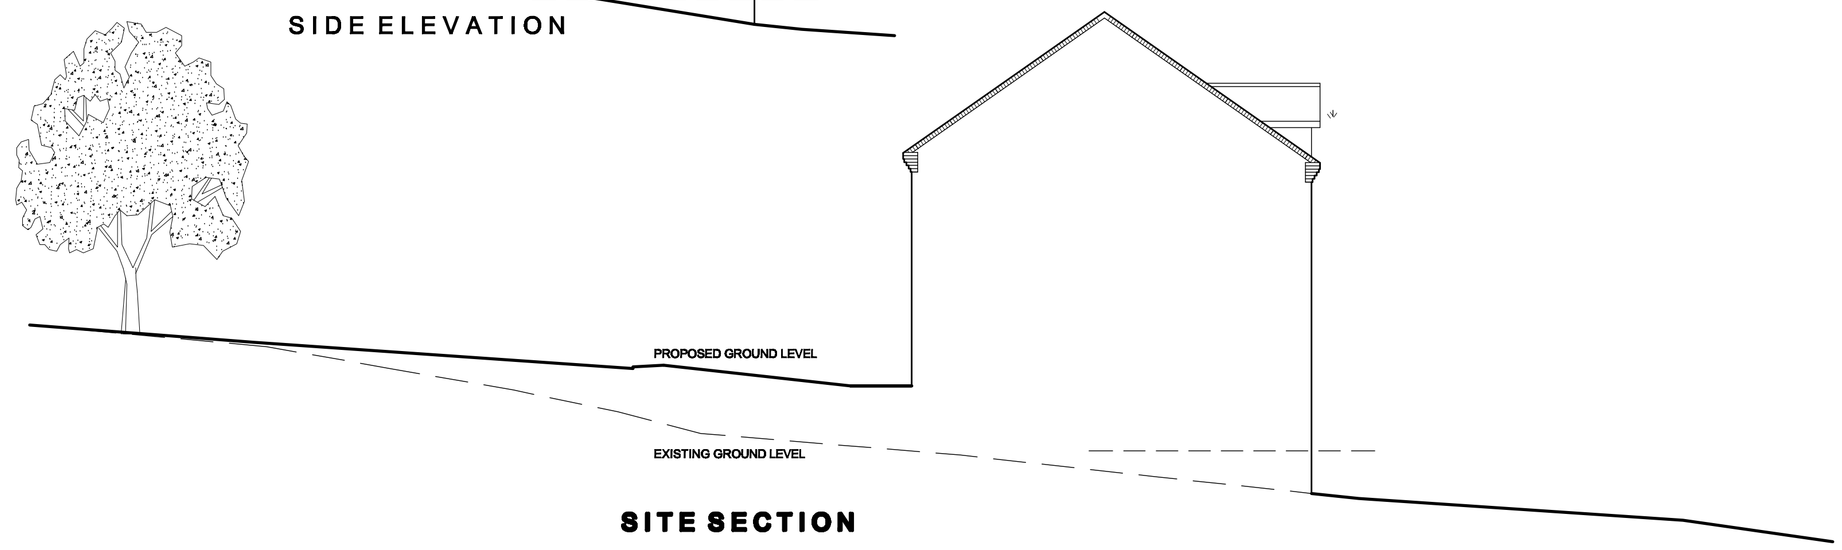

SITE SECTION

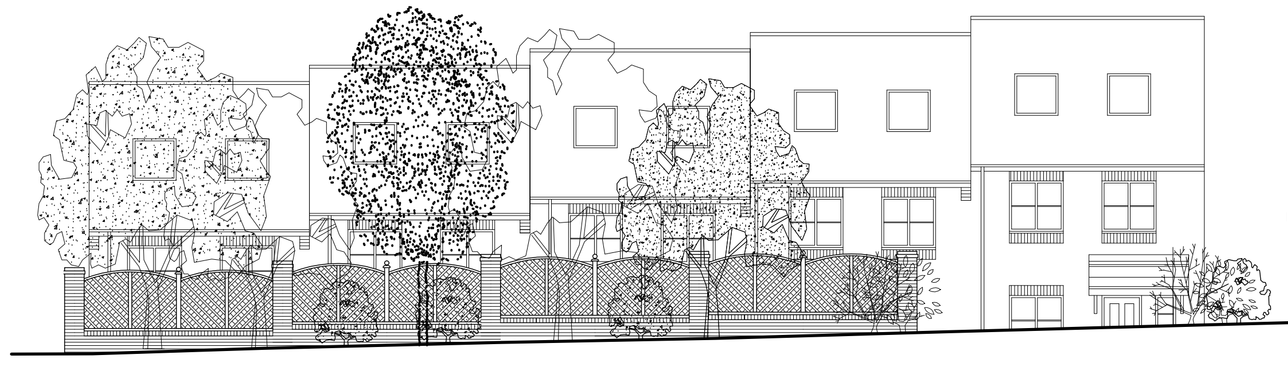

ELEVATION FROM WAKEFIELD ROAD

White Agus Partnership
PROVIDENCE VILLA,
42 SACKVILLE STREET,
BARNSLEY.
S70 2DB
Phone: 01226 208482
Fax: 01226 283030
Email: info@whiteaguspartnership.co.uk
Web: www.whiteaguspartnership.co.uk
SURVEYORS AND BUILDING DESIGN CONSULTANTS

Project. PROPOSED RESIDENTIAL DEVELOPMENT SITE OF ROYAL ARMS P.H. WAKEFIELD ROAD, BARNSLEY	Client. SEALQUEST LTD
Drawing Title. PLANS AND ELEVATIONS PLOTS 1-5	Date. NOV 2010 / Scale. 1:100 @ A1
	Ref. 10-042 / Dwg. No. 03 / Rev. A

Date	Suffix	Description	Date	Suffix	Description
	A	UPDATED FOR PLANNING PURPOSES			