
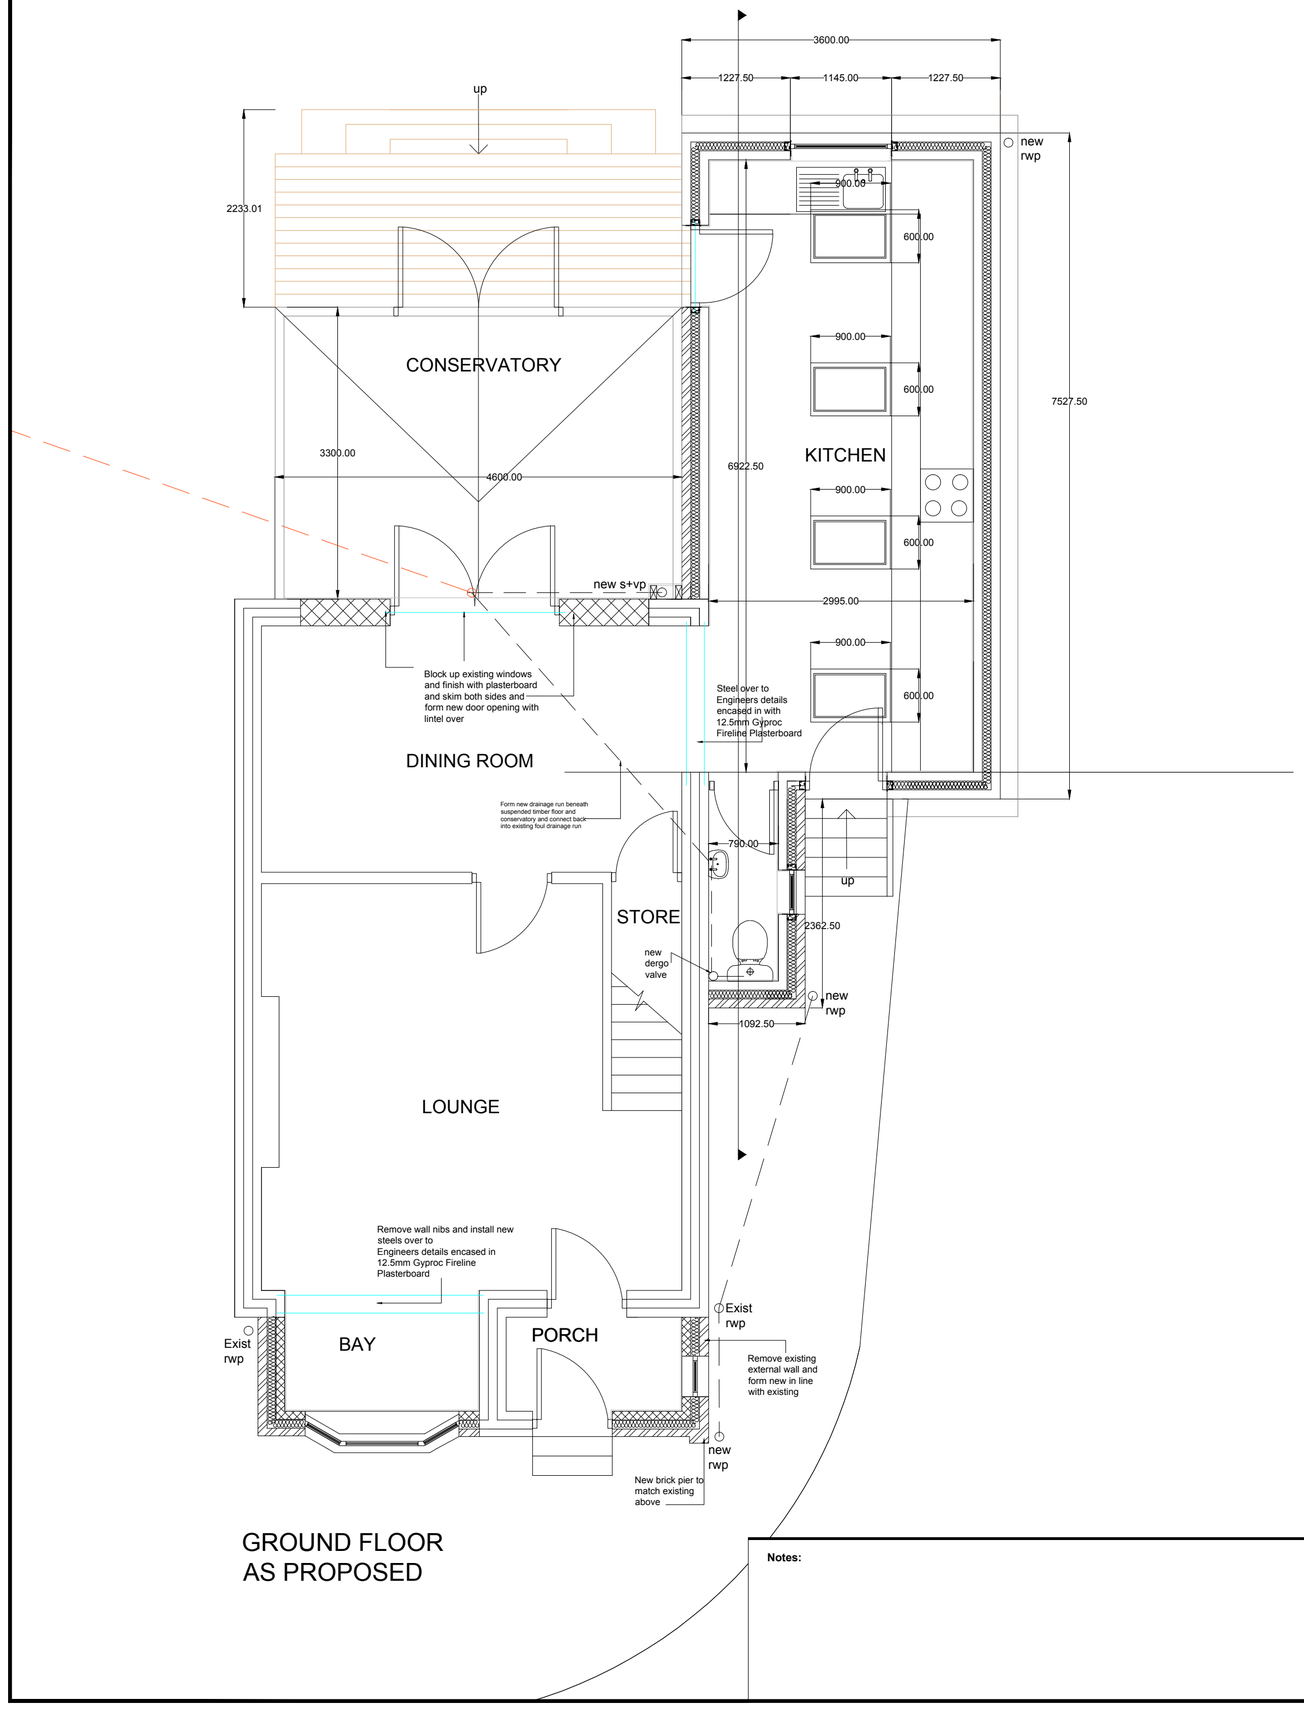


GROUND FLOOR
AS PROPOSED

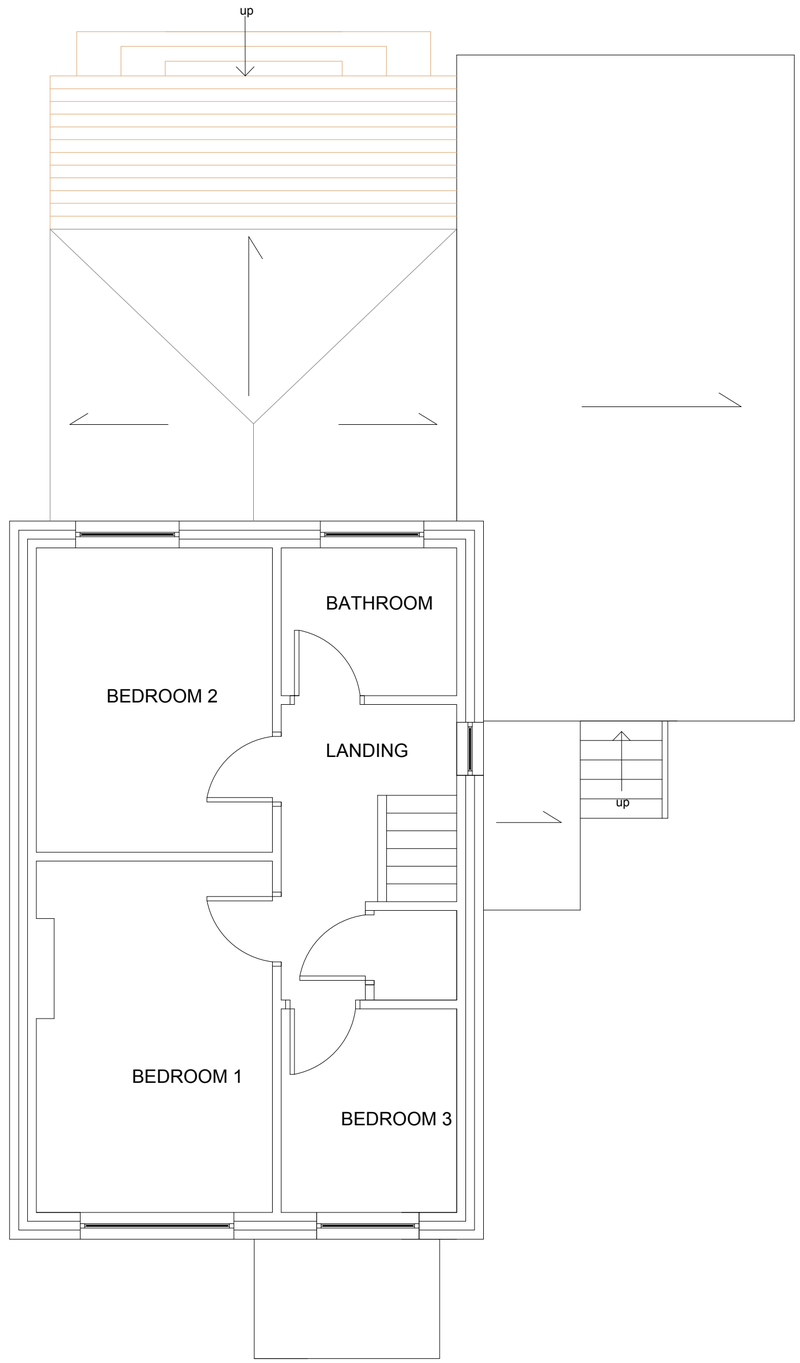

FIRST FLOOR
AS PROPOSED

Notes:

KEY

- Foul Drainage as Proposed
- Foul Drainage as Existing
- Surface water as Proposed

Rev.	Description

Title
9, Celandine Grove - Side/Rear Extension
Floor Plans as Proposed

Dwg. No.	Rev.	Scales (if A2)
04		1:50

Drawn	Date	Chd. by
	March 2017	