
DLA DESIGN

REVISIONS

A	11/01/19	ML	APH
ISSUED FOR PLANNING.			

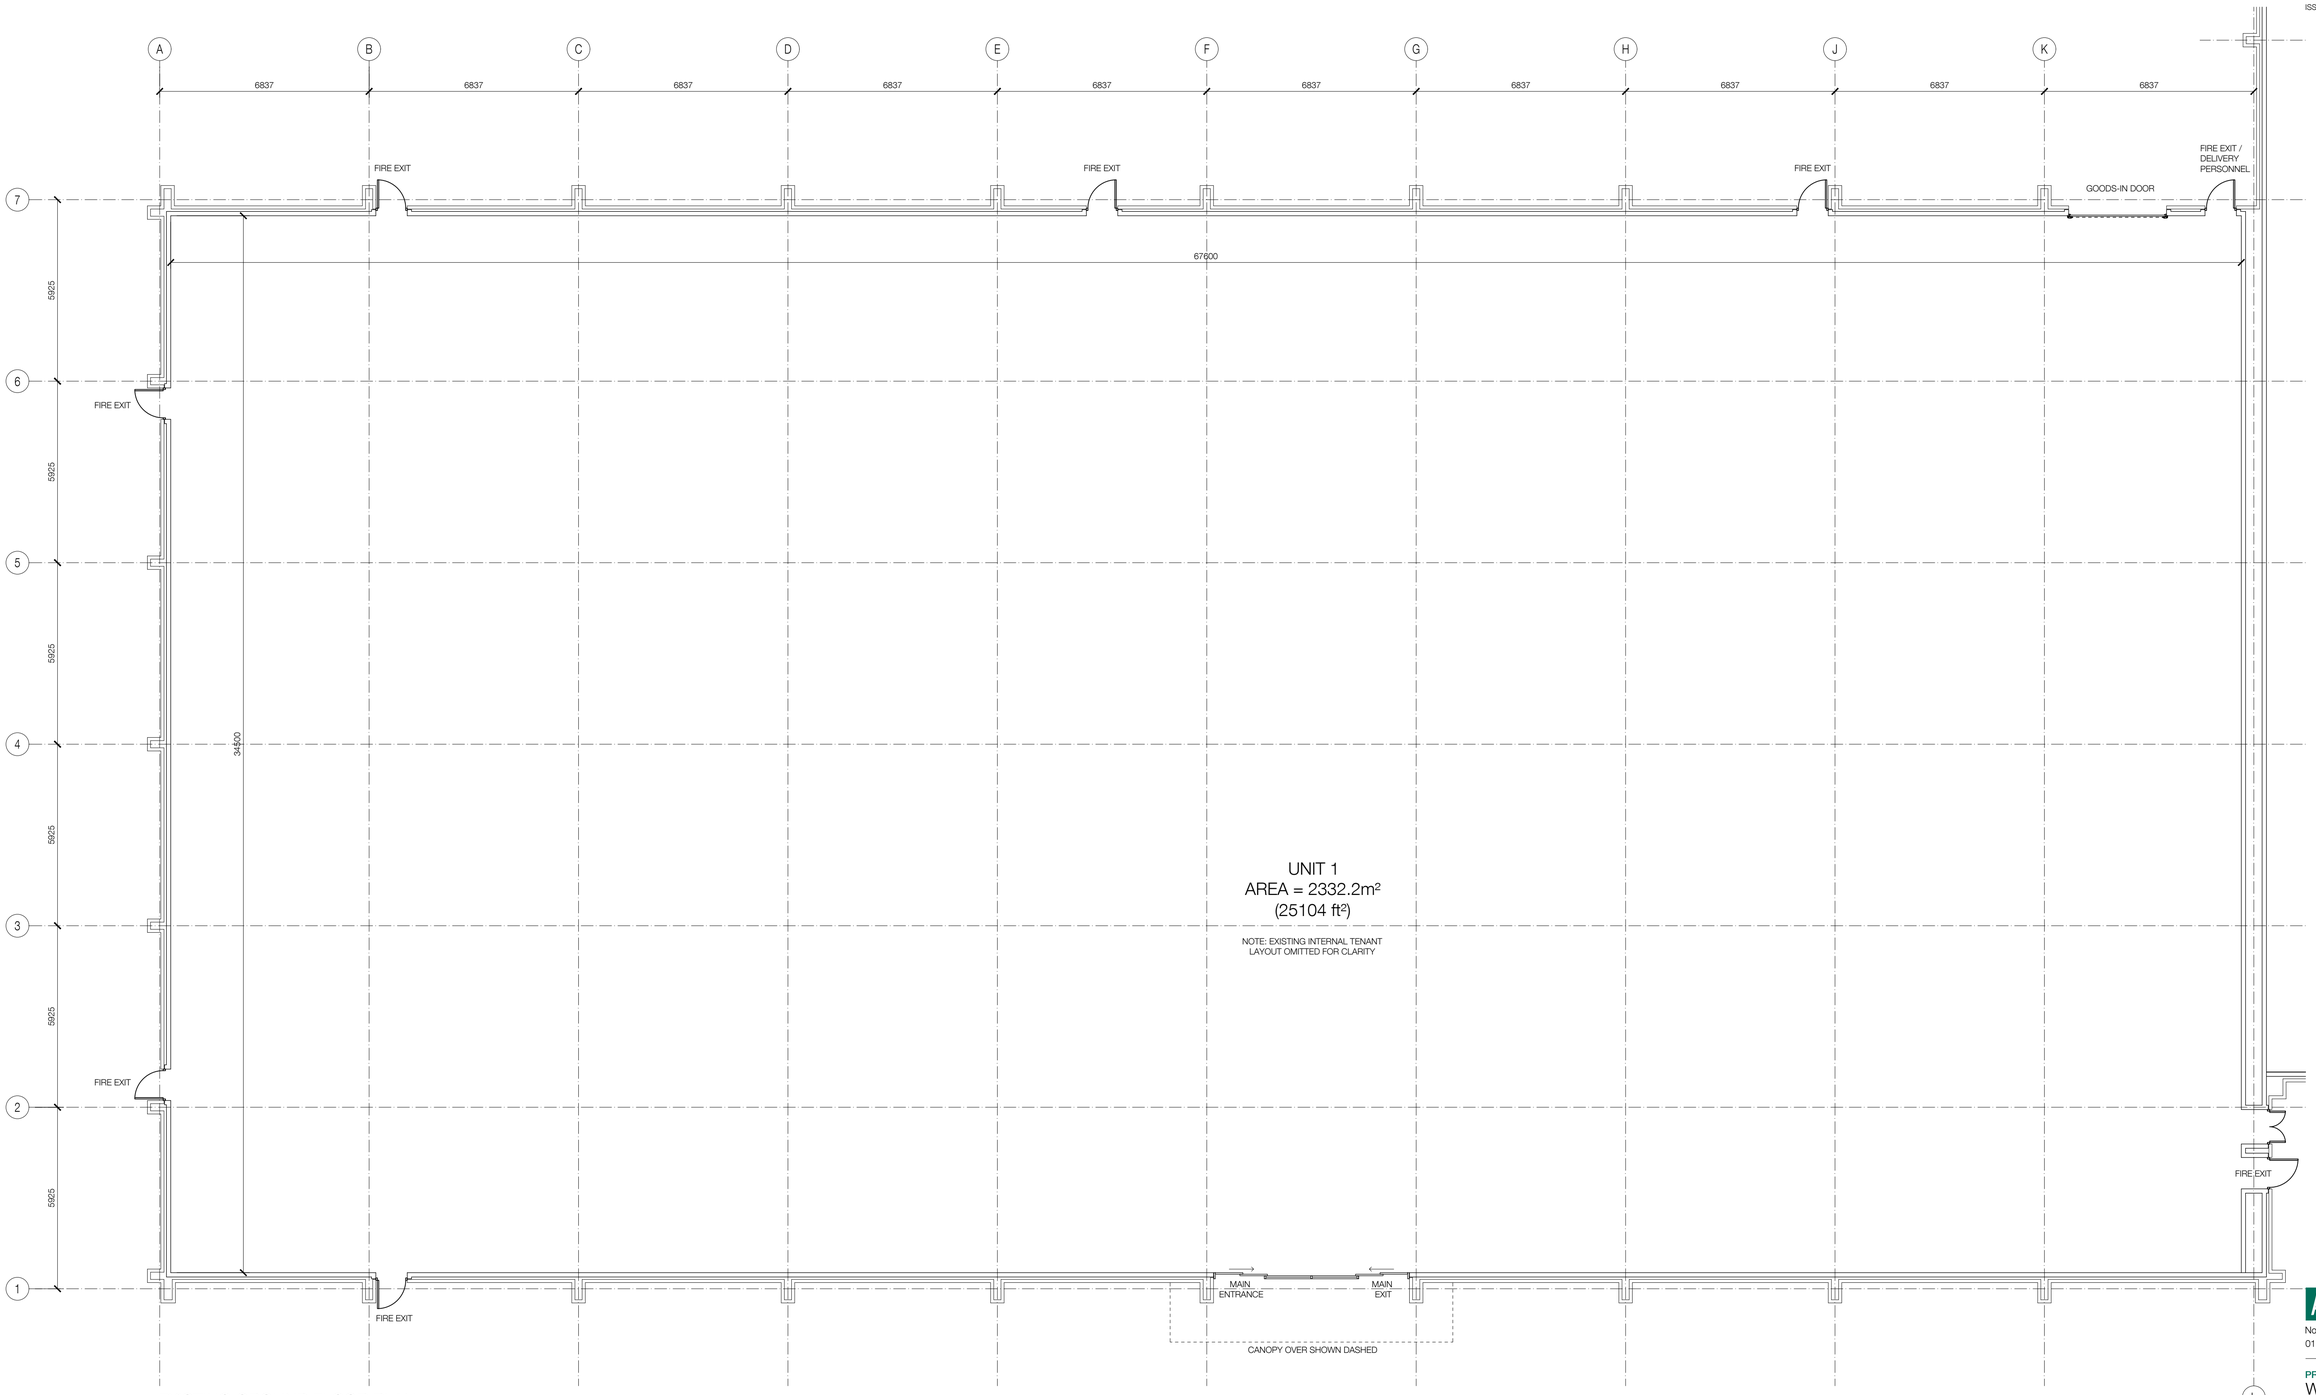

EXISTING GROUND FLOOR PLAN

0 1 2 3 4 5 8 10 12 16

ARCHITECTURE

No.55 | St Pauls Street | Leeds | LS1 2TE
0113 887 3100 www.dla-design.co.uk

PROJECT
WOMBWELL LANE RETAIL PARK, BARNSLEY (UNIT 1)

TITLE
EXISTING GROUND FLOOR PLAN

SCALE
1:100 @ A1

DATE
04/12/18

DRAWN
ML

REVIEWED
APH

DRAWING NO
2015-295/200

REVISION
A

FILE PATH
T:\2015\2015-295\CAD\05-Autocad\Dwgs\200

STATUS
For Planning