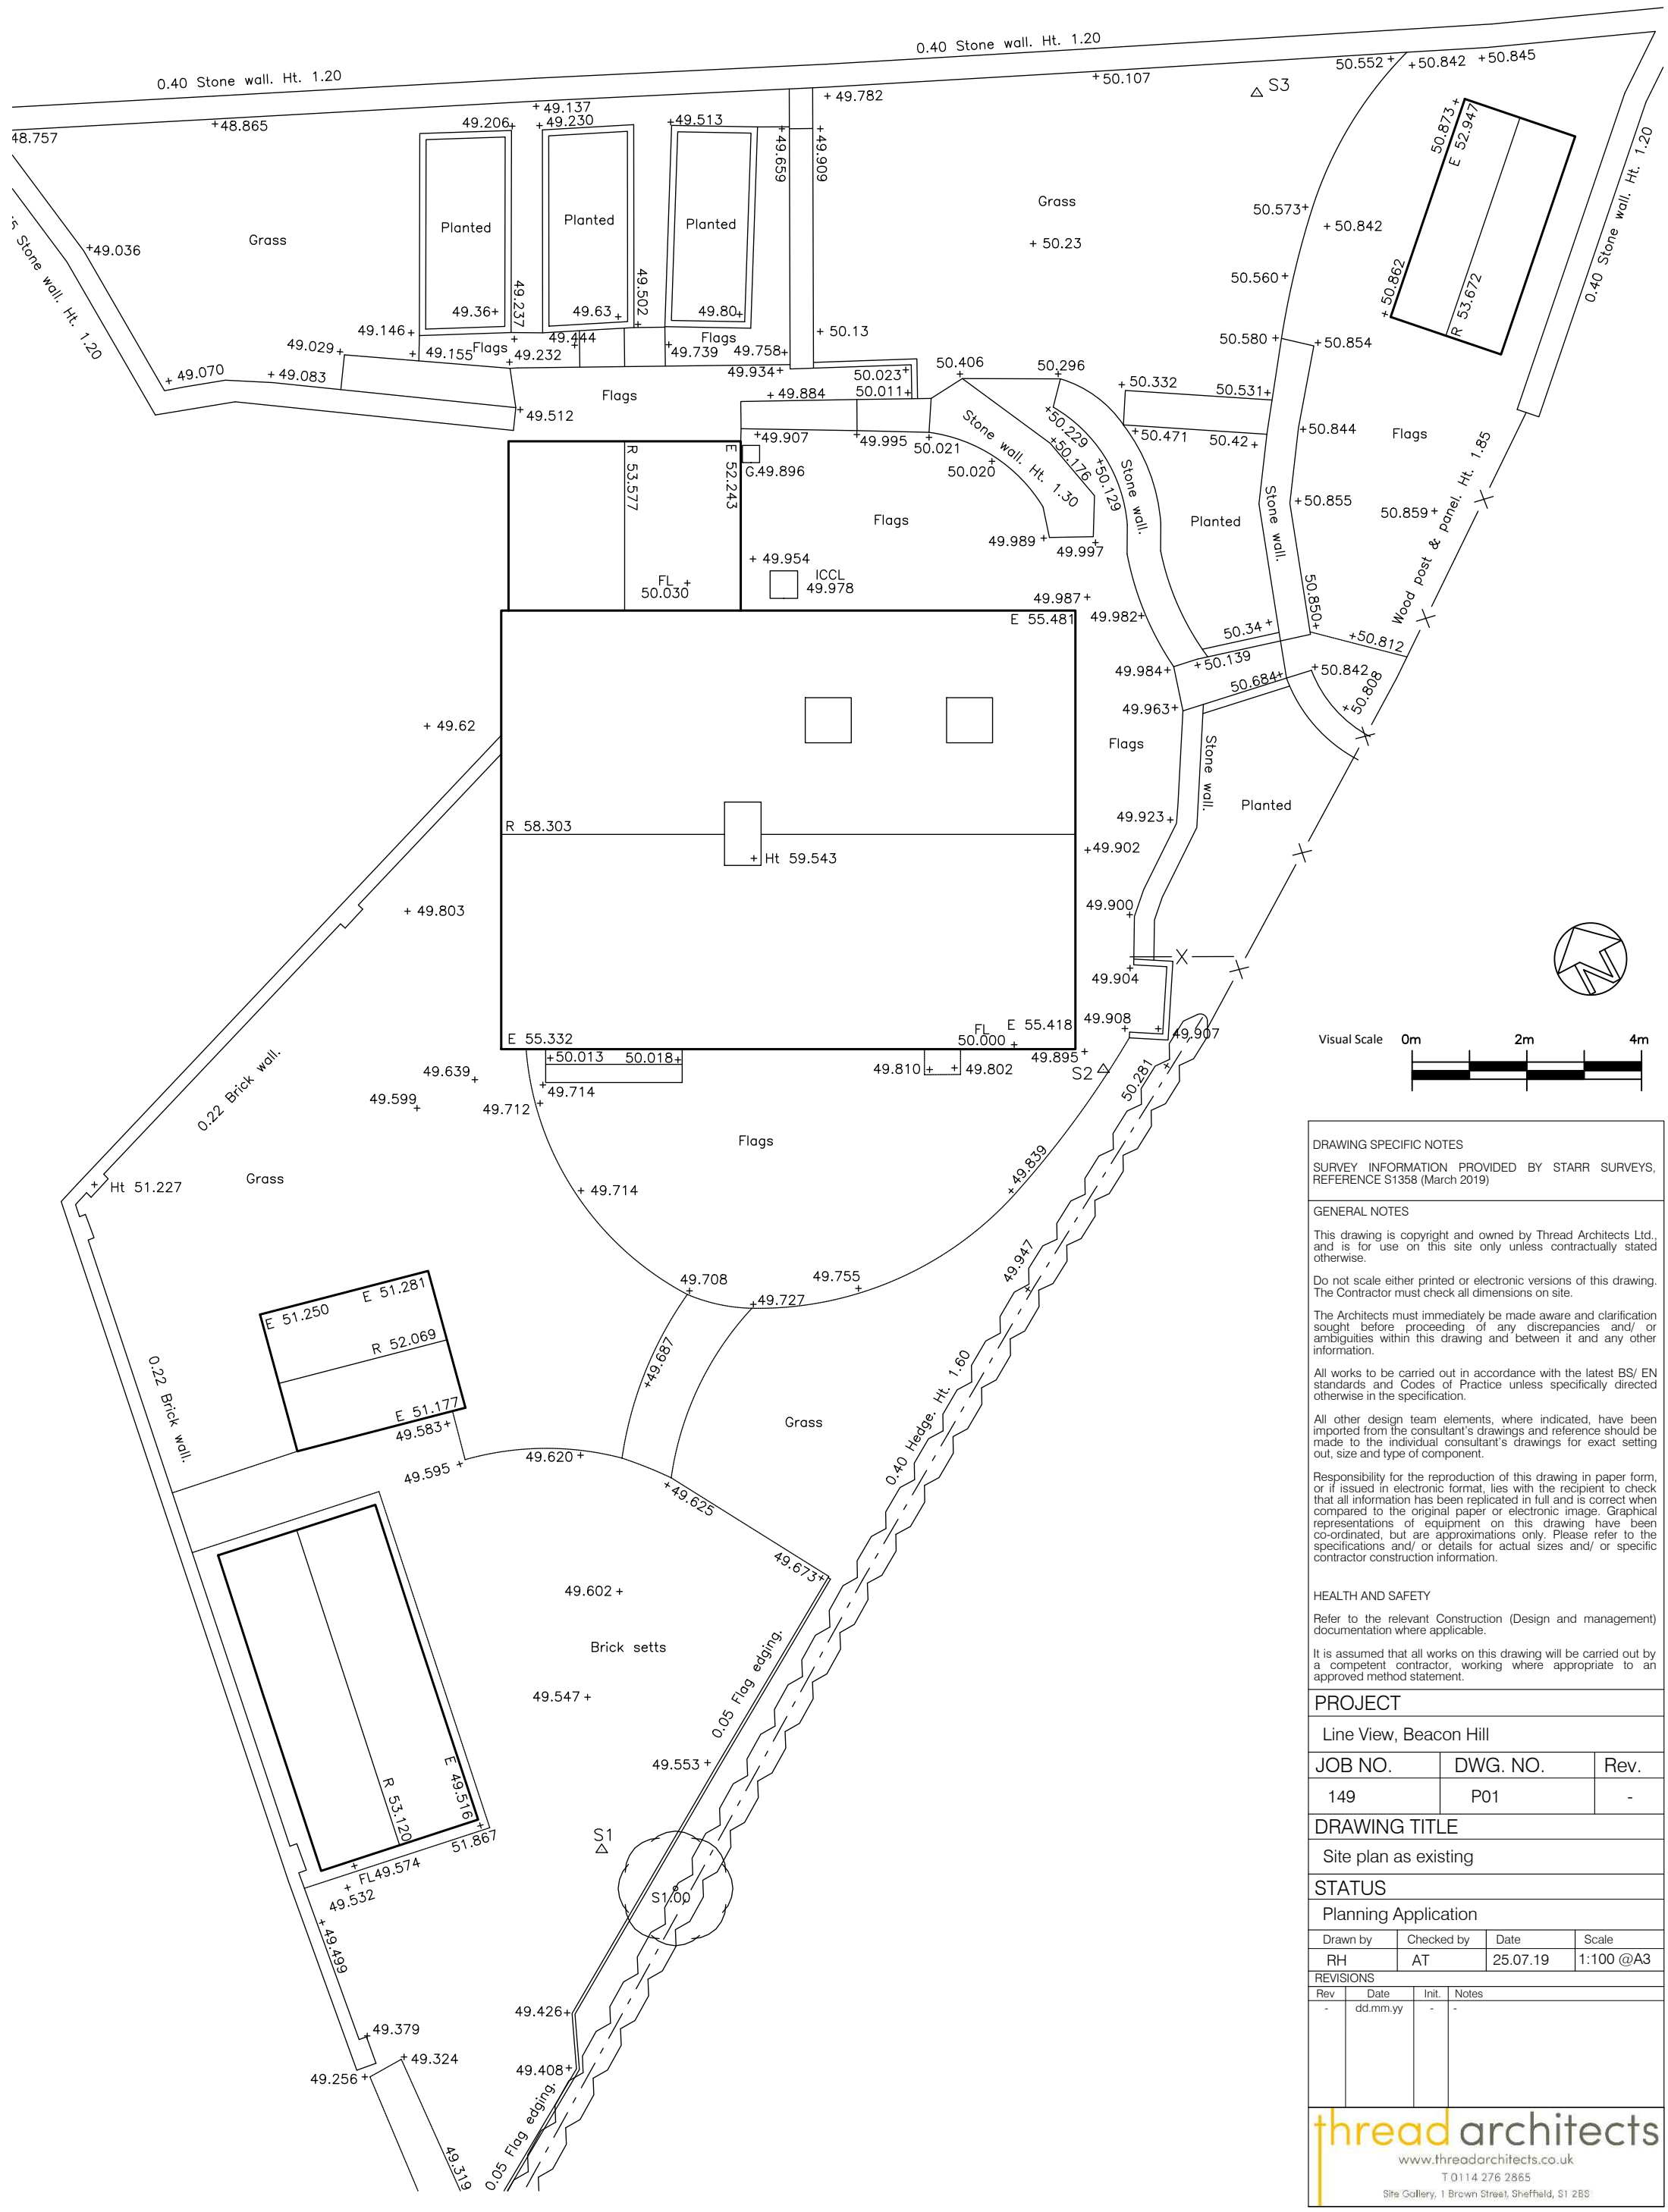


DRAWING SPECIFIC NOTES

SURVEY INFORMATION PROVIDED BY STARR SURVEYS, REFERENCE S1358 (March 2019)

GENERAL NOTES

This drawing is copyright and owned by Thread Architects Ltd., and is for use on this site only unless contractually stated otherwise.

Do not scale either printed or electronic versions of this drawing. The Contractor must check all dimensions on site.

The Architects must immediately be made aware and clarification sought before proceeding of any discrepancies and/ or ambiguities within this drawing and between it and any other information.

All works to be carried out in accordance with the latest BS/ EN standards and Codes of Practice unless specifically directed otherwise in the specification.

All other design team elements, where indicated, have been imported from the consultant's drawings and reference should be made to the individual consultant's drawings for exact setting out, size and type of component.

Responsibility for the reproduction of this drawing in paper form, or if issued in electronic format, lies with the recipient to check that all information has been replicated in full and is correct when compared to the original paper or electronic image. Graphical representations of equipment on this drawing have been co-ordinated, but are approximations only. Please refer to the specifications and/ or details for actual sizes and/ or specific contractor construction information.

HEALTH AND SAFETY

Refer to the relevant Construction (Design and management) documentation where applicable.

It is assumed that all works on this drawing will be carried out by a competent contractor, working where appropriate to an approved method statement.

PROJECT

Line View, Beacon Hill

JOB NO.	DWG. NO.	Rev.
149	P01	-

DRAWING TITLE

Site plan as existing

STATUS

Planning Application

Drawn by	Checked by	Date	Scale
RH	AT	25.07.19	1:100 @A3

REVISIONS

Rev	Date	Init.	Notes
-	dd.mm.yy	-	-

thread architects
www.threadarchitects.co.uk
T 0114 276 2865
Site Gallery, 1 Brown Street, Sheffield, S1 2BS