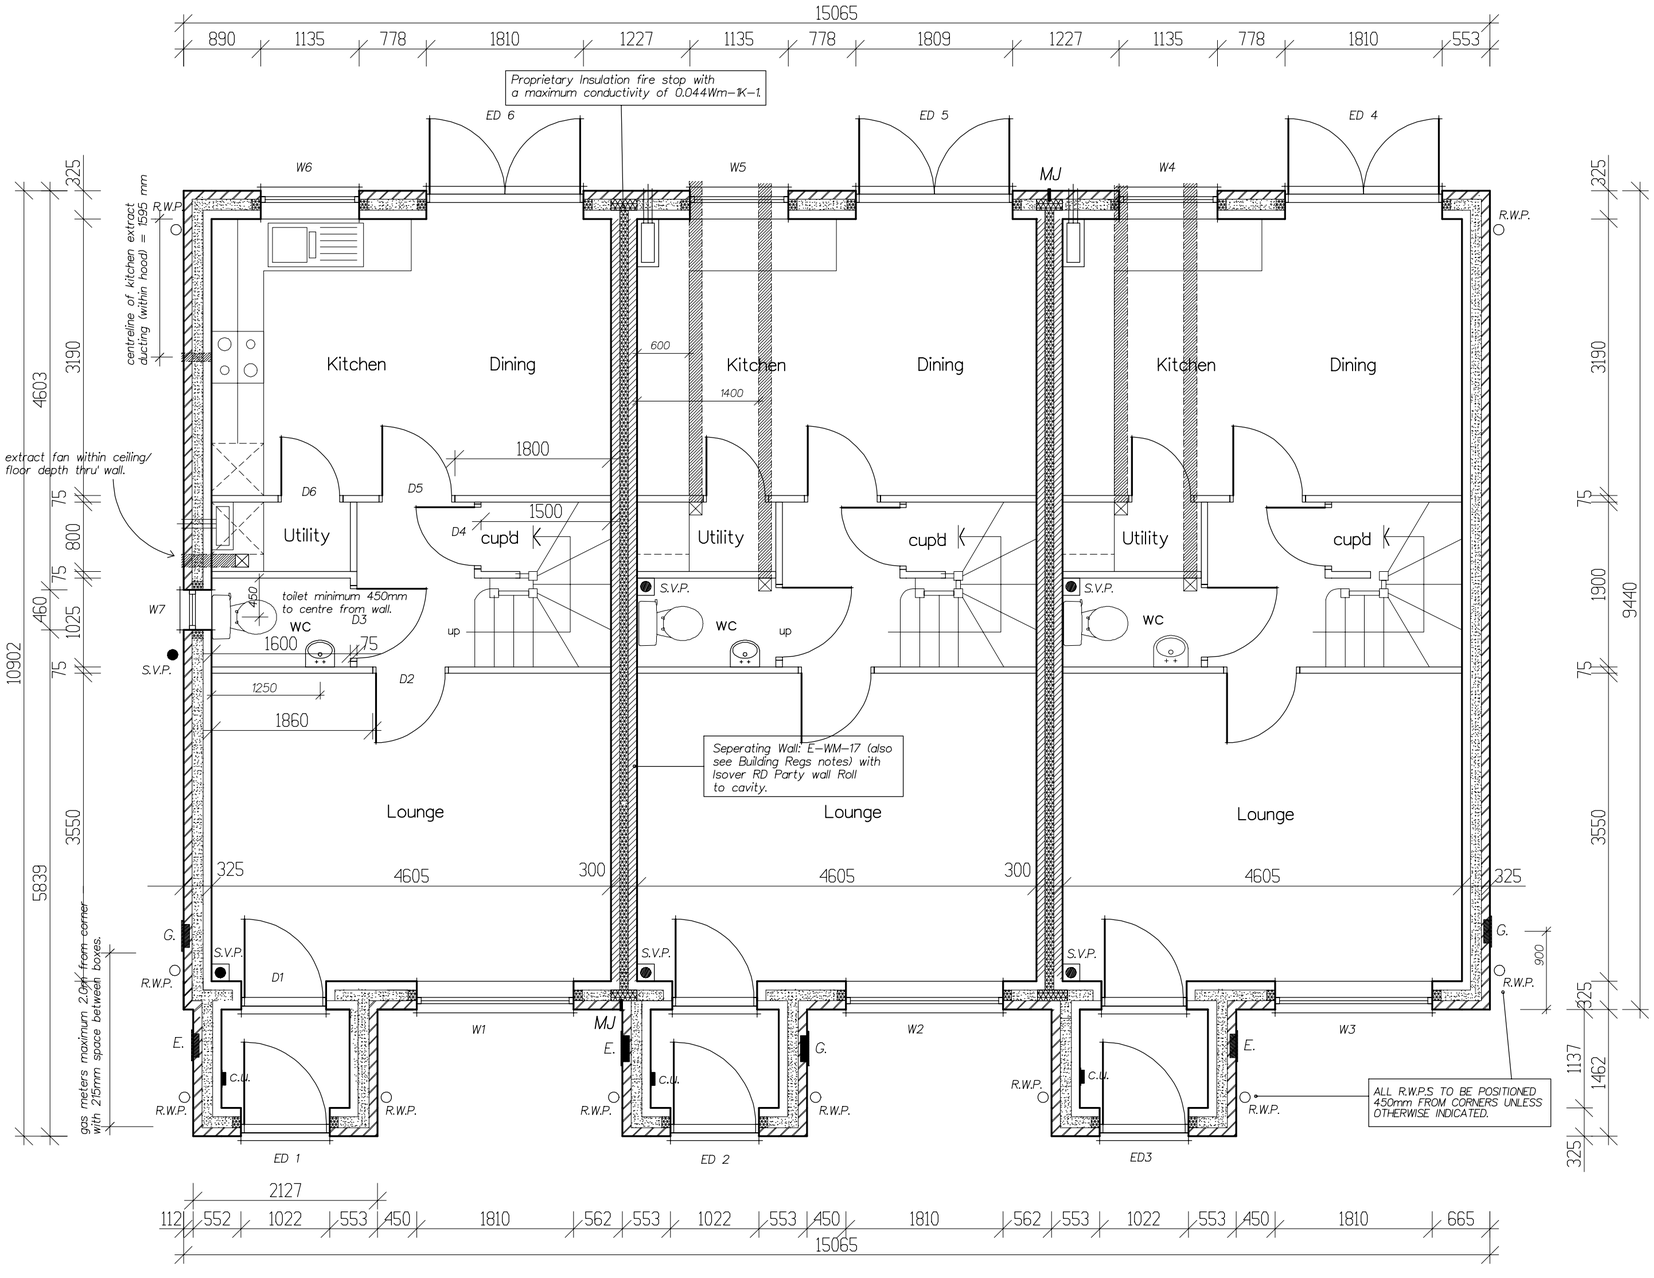


LEGEND:

MJ= MOVEMENT JOINT TO ARTIFICAL STONEWORK:
10mm wide movement joint (where shown), filled with Hemp or Fibreboard filler, and finished with flexible sealant min' 10mm deep (colour to match stonework).

REV B: 20/12/19: GENERAL AMENDMENTS.
REV A: 05/12/19: GENERAL AMENDMENTS.

Arncliffe
ARNCLIFFE HOMES LIMITED
Arncliffe House, Bramley Grange,
Thorner, Leeds LS14 3DW.
Tel: 0113 237 5900 Fax: 0113 265 4458

Proposed Residential Development

HALIFAX ROAD,

THURGOLAND.

MULBERRY (882)

GROUND FLOOR PLAN

SCALE 1:50

DATE 27/09/2019 DRAWN IanDi

DRG. No. 292/MB/1 REV. B.