
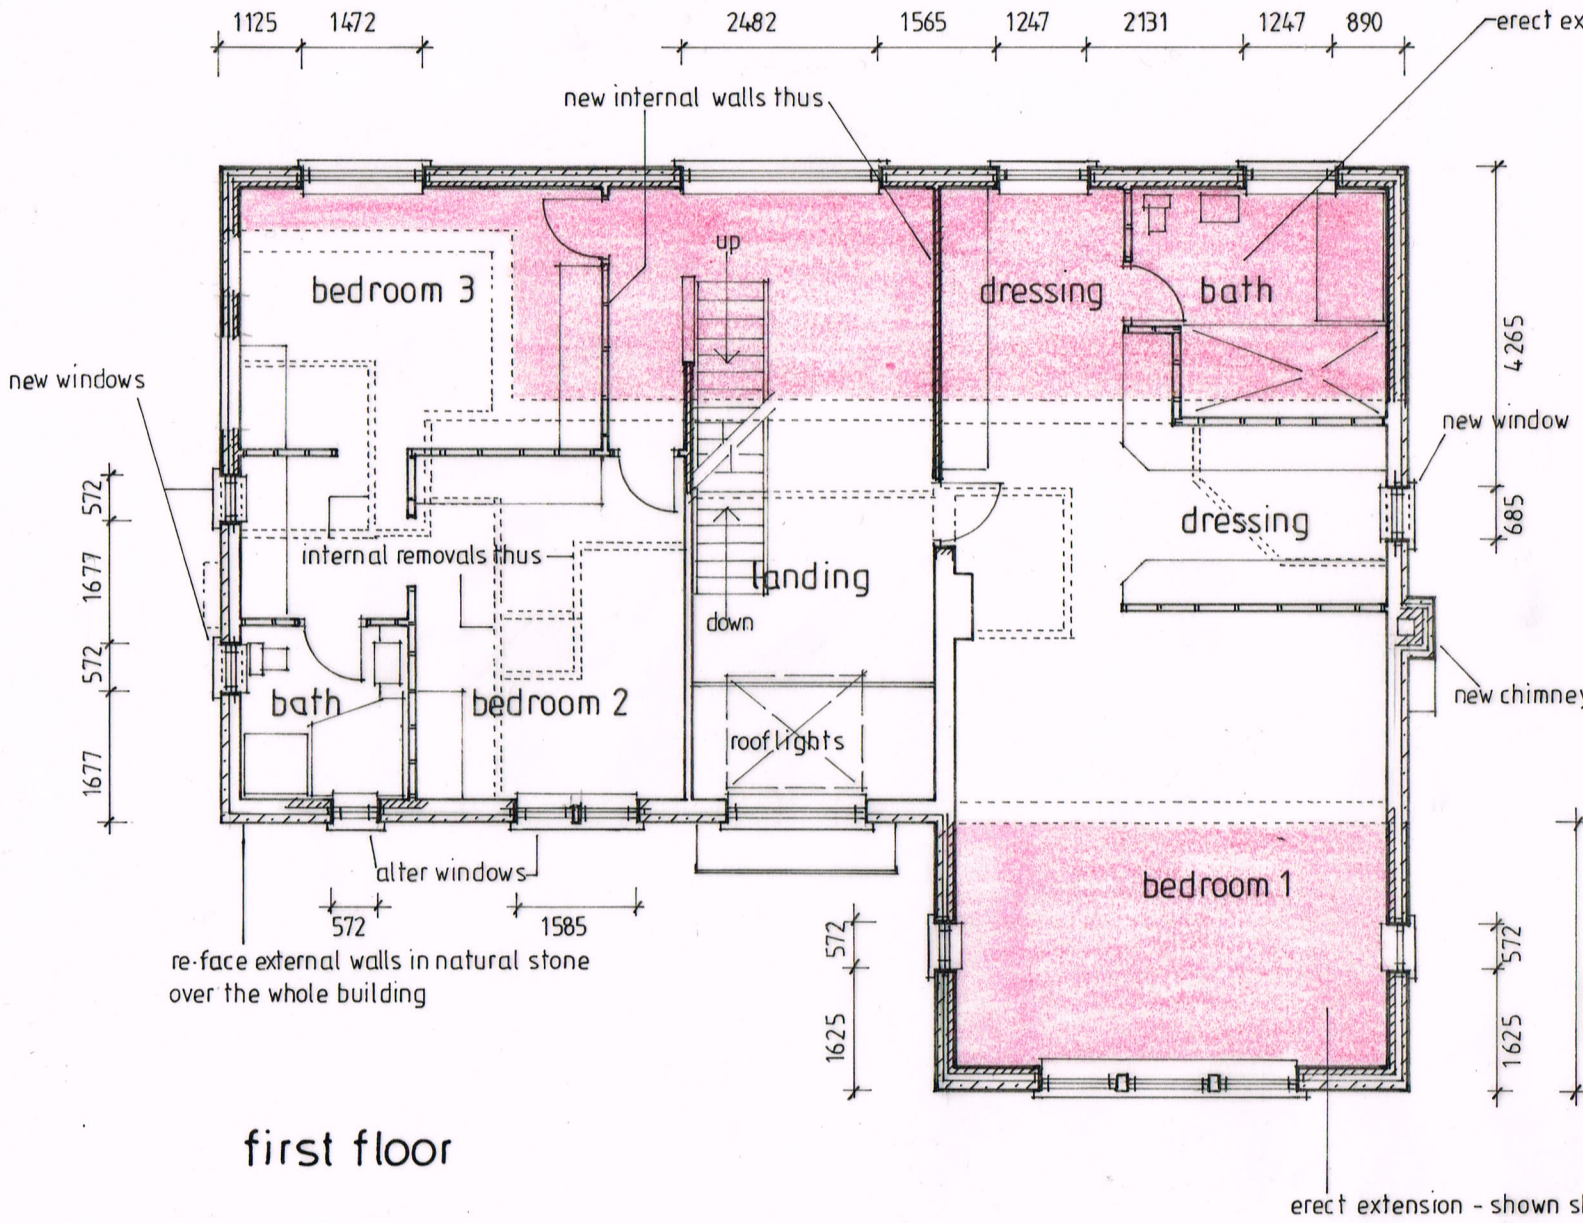


first floor

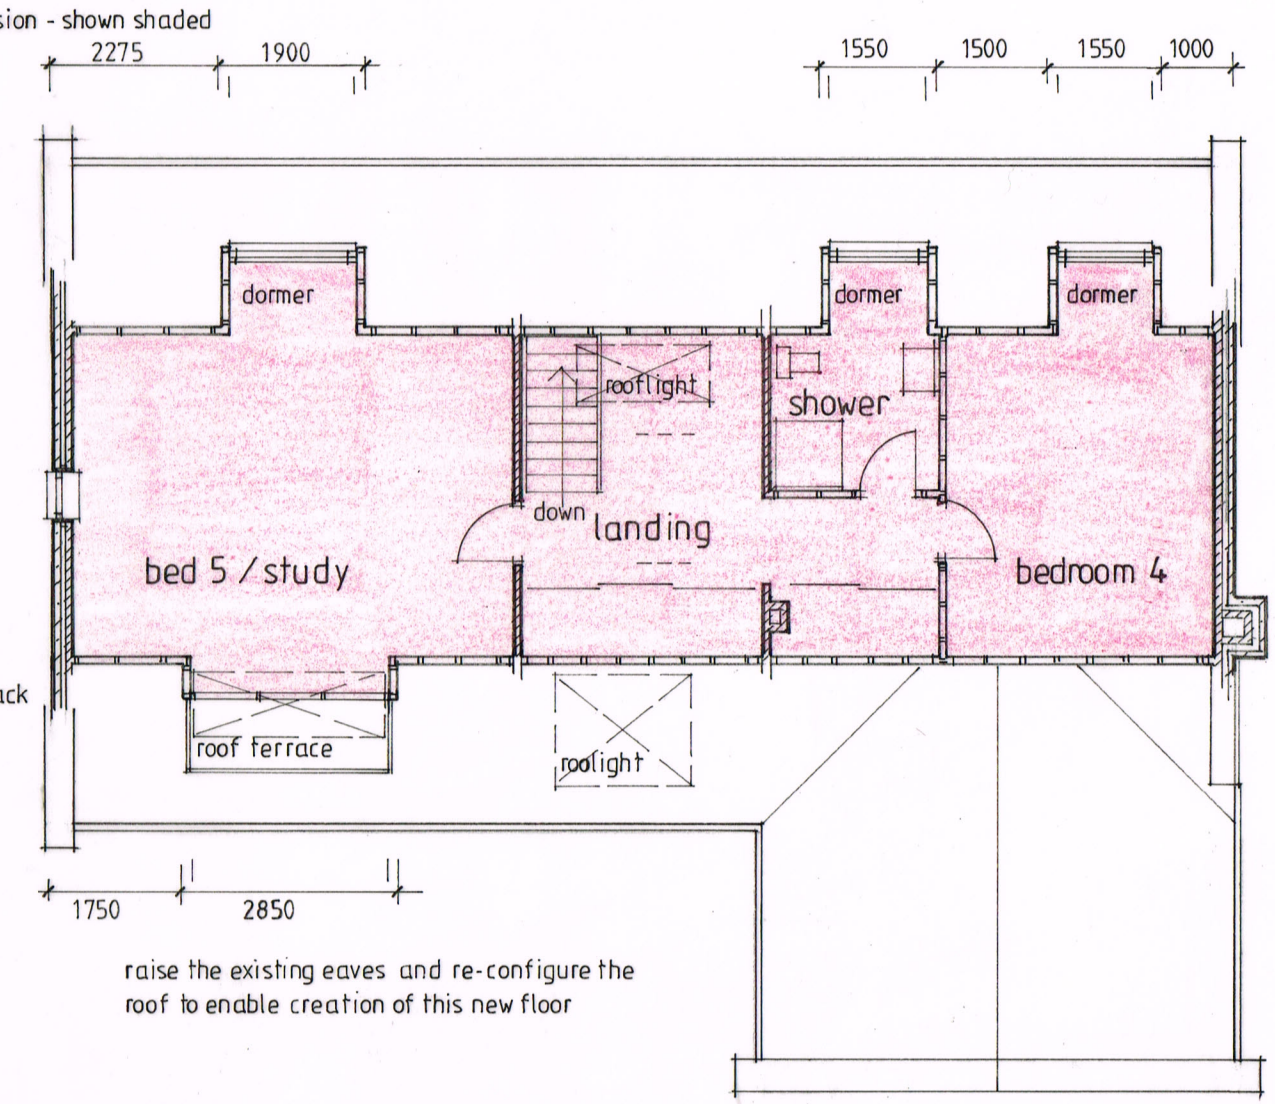

raise the existing eaves and re-configure the roof to enable creation of this new floor

attic

The contractor shall check all dimensions on site and report discrepancies before work commences.
No dimension shall be scaled off this drawing.
©copyright of this drawing is retained by A.L Turner

client :	**Mr & Mrs McAdoo**	date.	01.2014
project :	**16 Quaker Lane, Barnsley, S71 5EQ**	scale. 1:100	size A3
title :	**Upper Floor Plans as Proposed**	drawn.	ALT

A L Turner + Associates
CHERRY TREE HOUSE, LEVISHAM, NORTH YORKSHIRE, YO18 7NL.
tel : 01751 460007 fax : 01751 460007
tonyturner829@btinternet.com
www.yorkshirearchitectural.co.uk

drawing no. **2235 : 5** rev.